




*EL POBLENOU
ISAAC MARTINEZ
ATELIER RUCKSTUHL
FS21
PROFESSUR A. DEPLAZES*


PERMEABILITY DEFINED BY PRIVATELY OWNED GATES

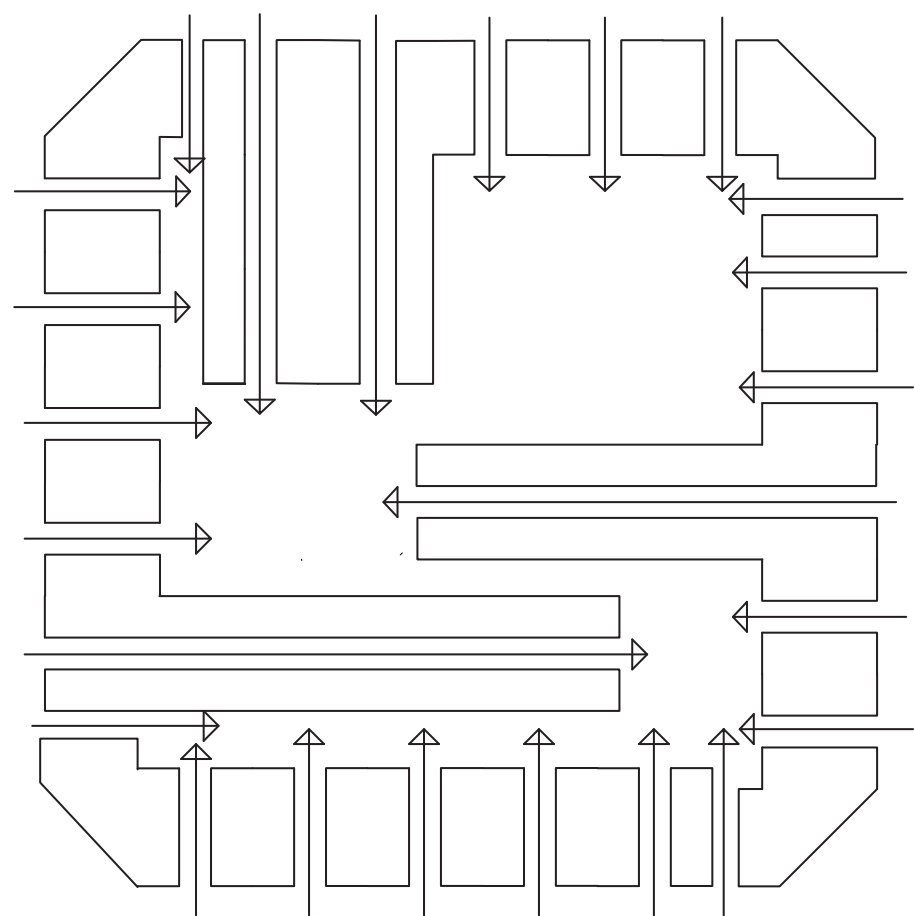


CHURCH


UNIVERSITY

PROPOSAL

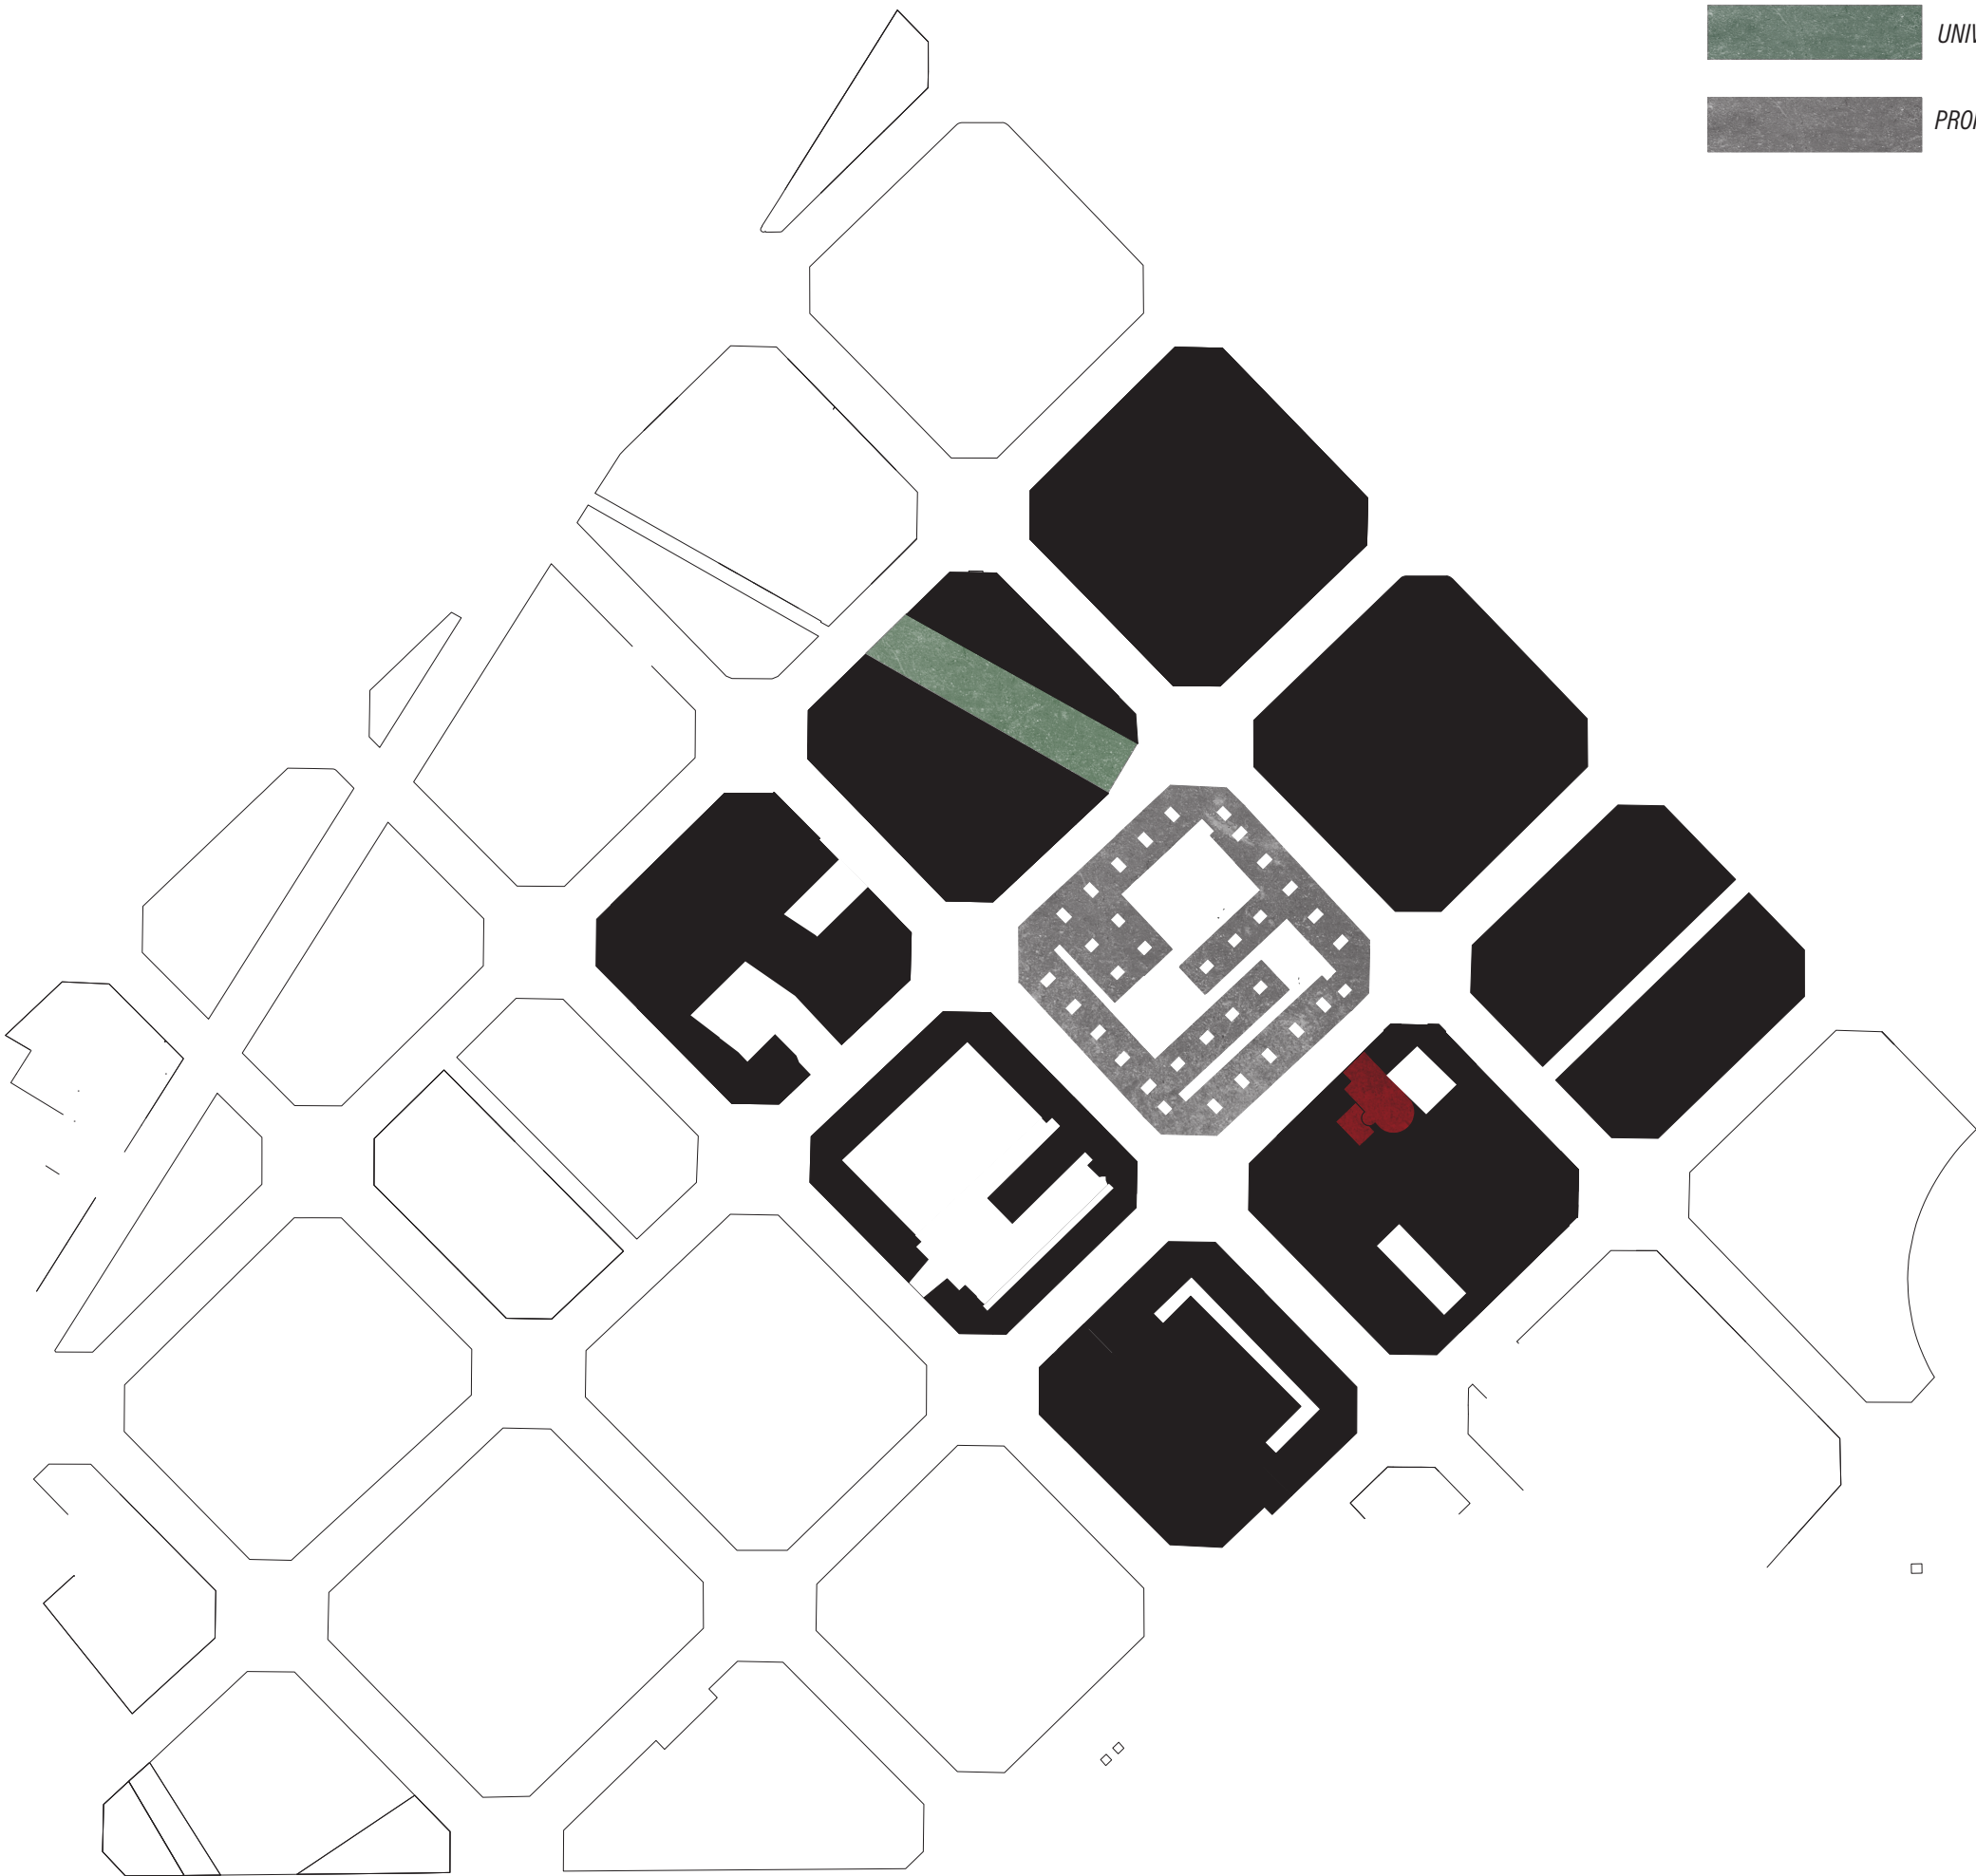

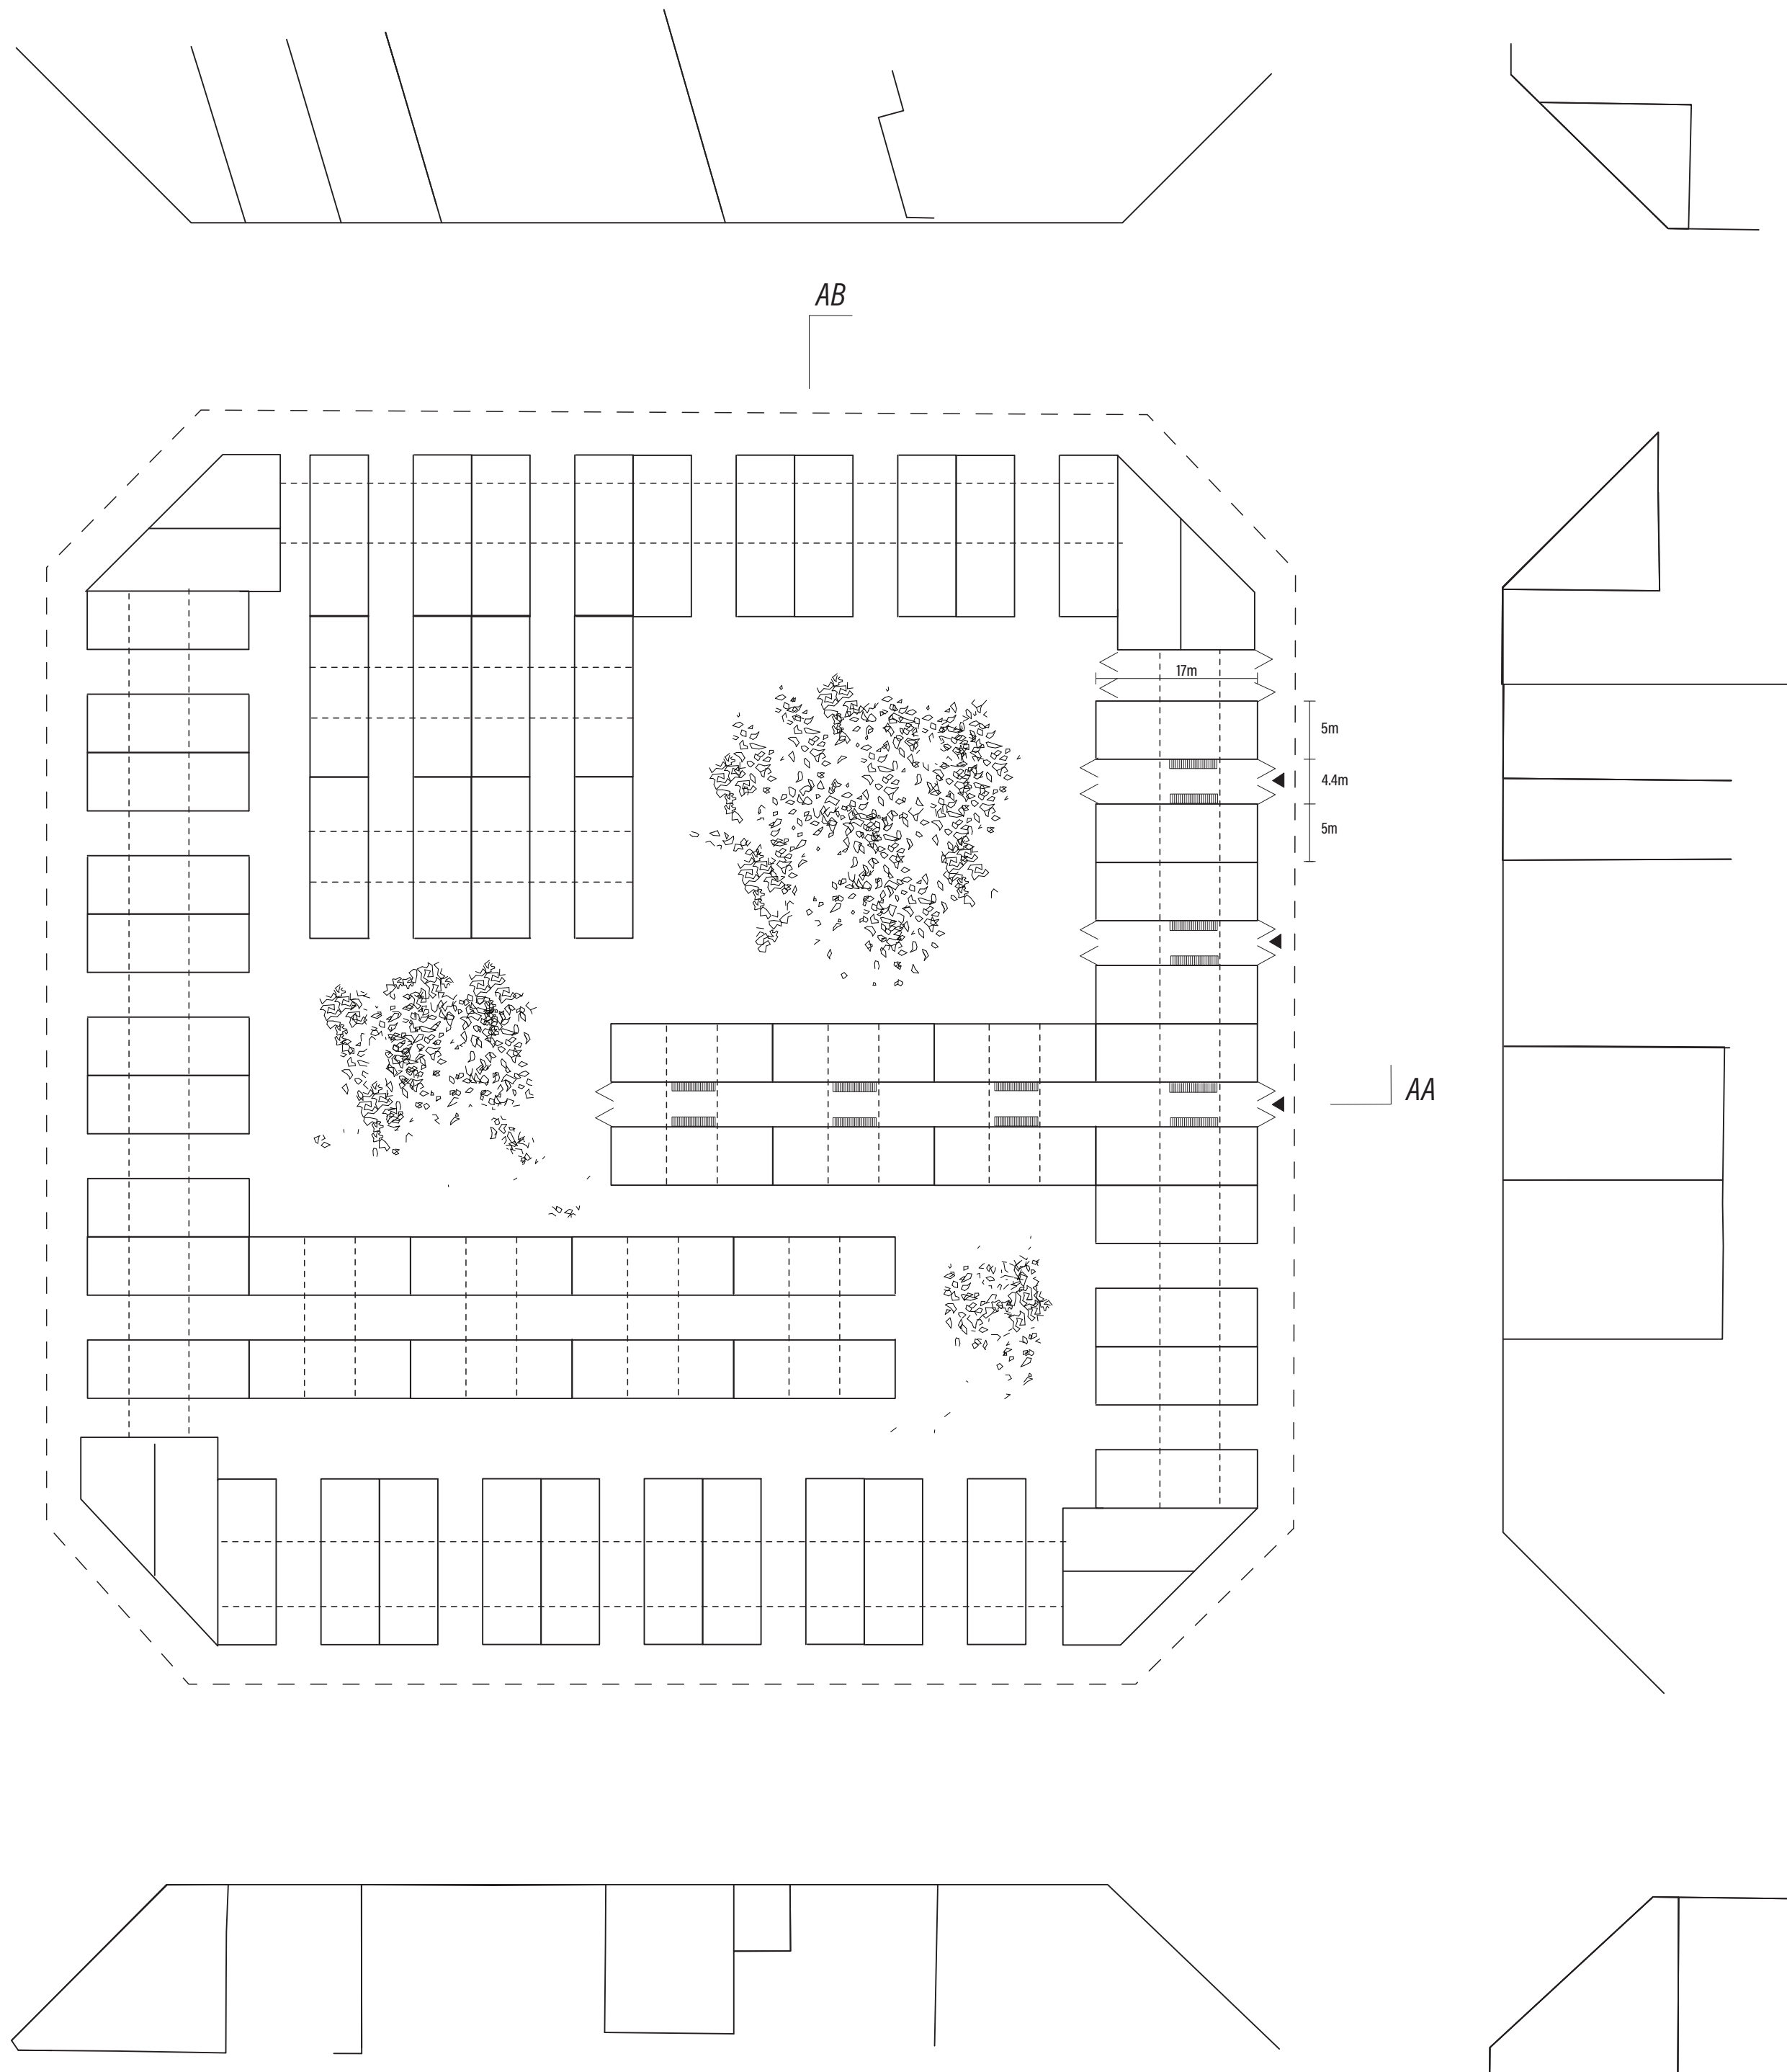


1:500 GROUND FLOOR LEVEL

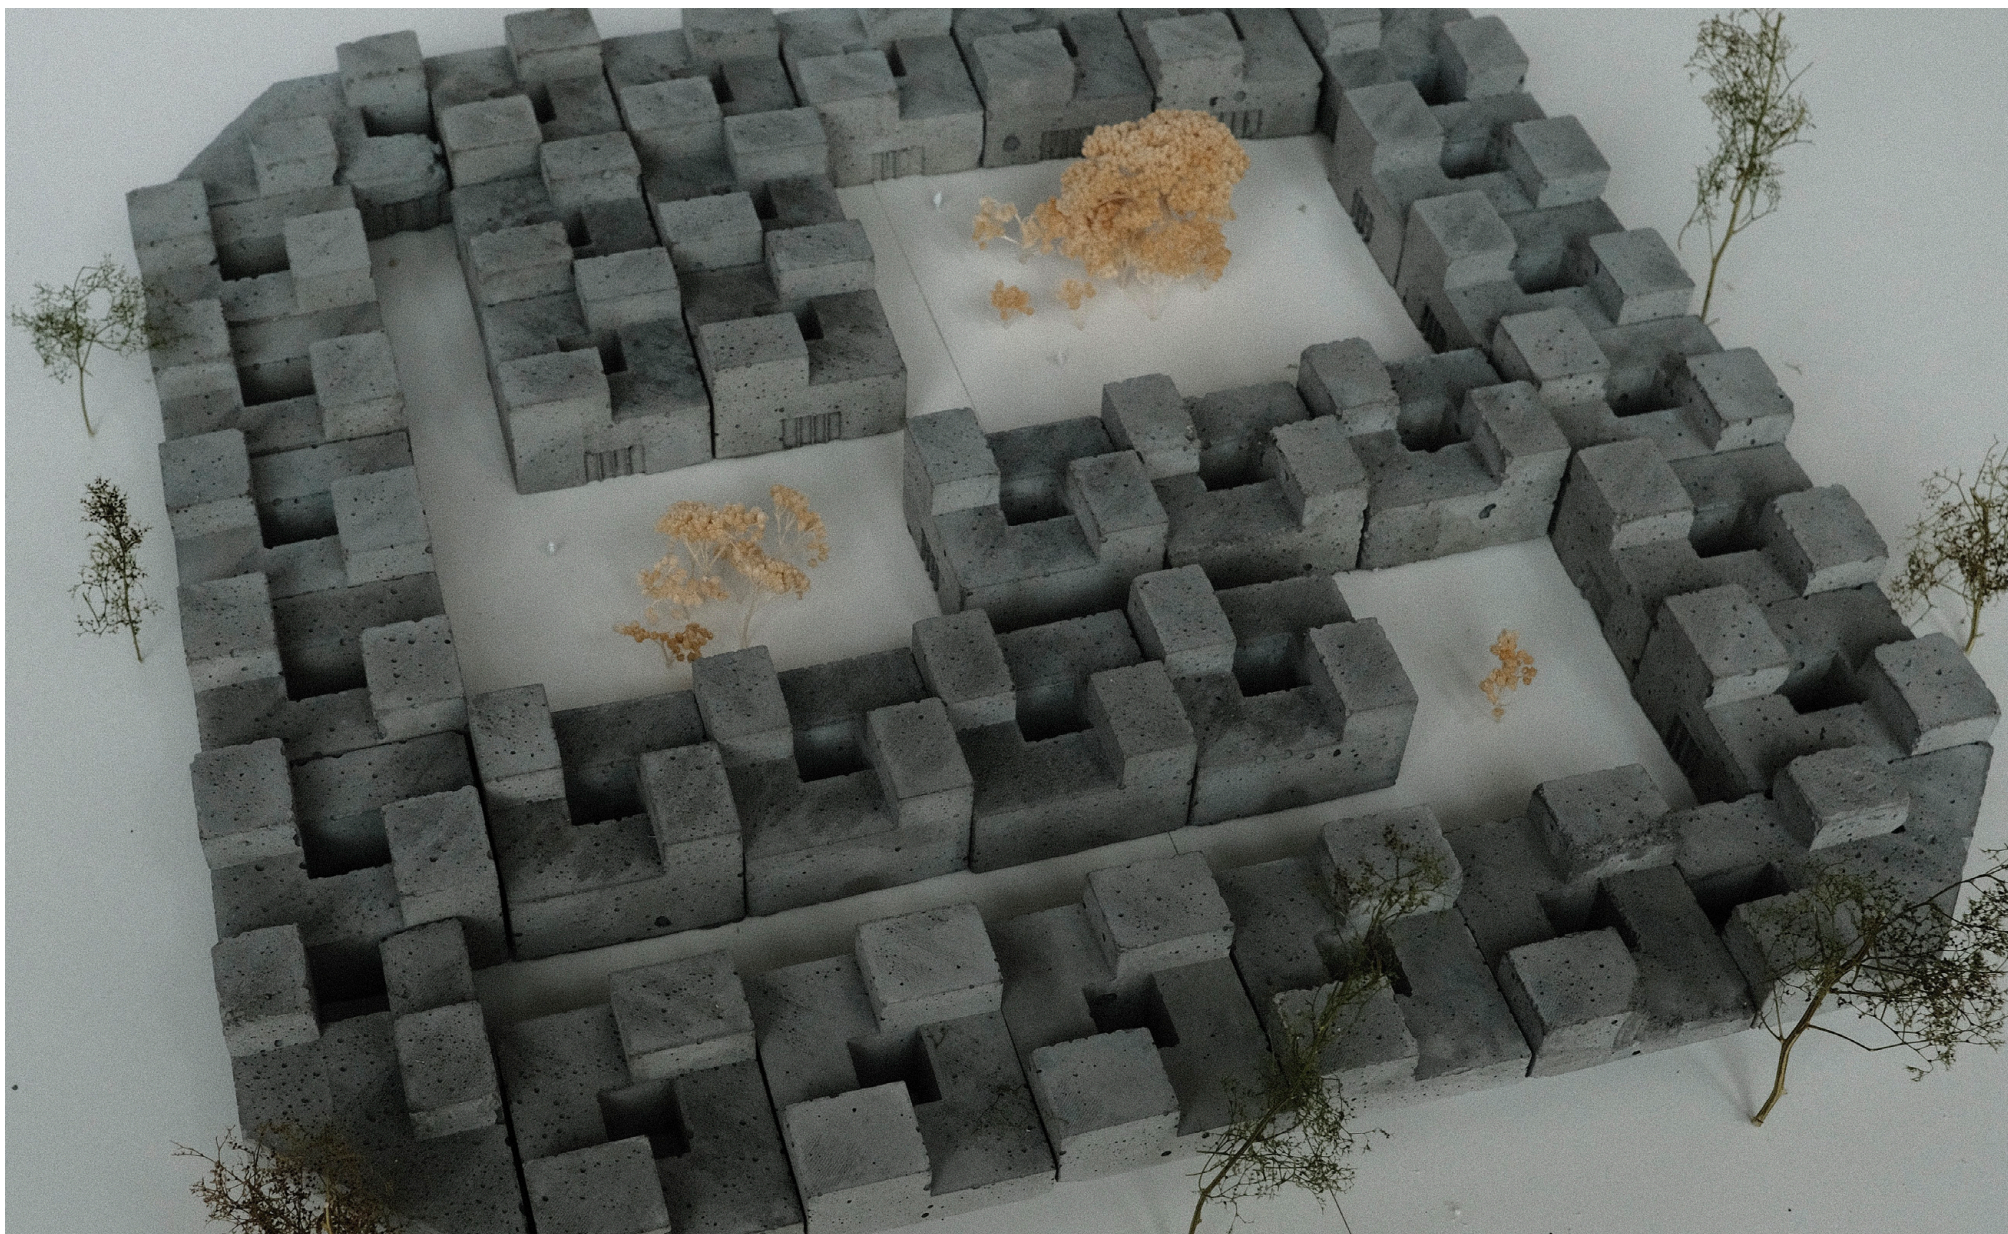



ISAAC MARTINEZ
 ATELIER RUCKSTUHL
 FS21

Section AA

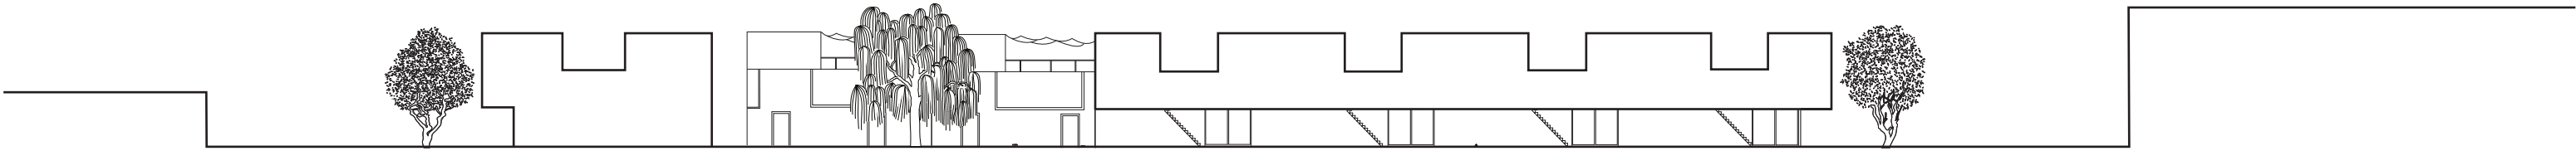


Section AB

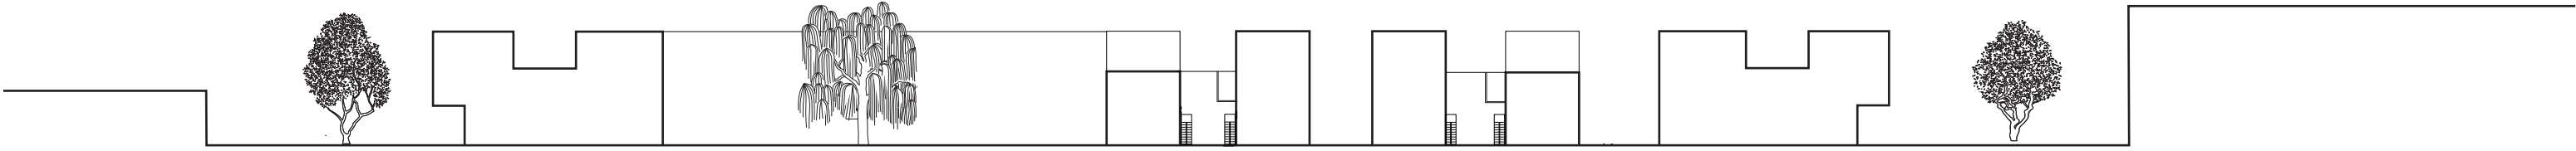

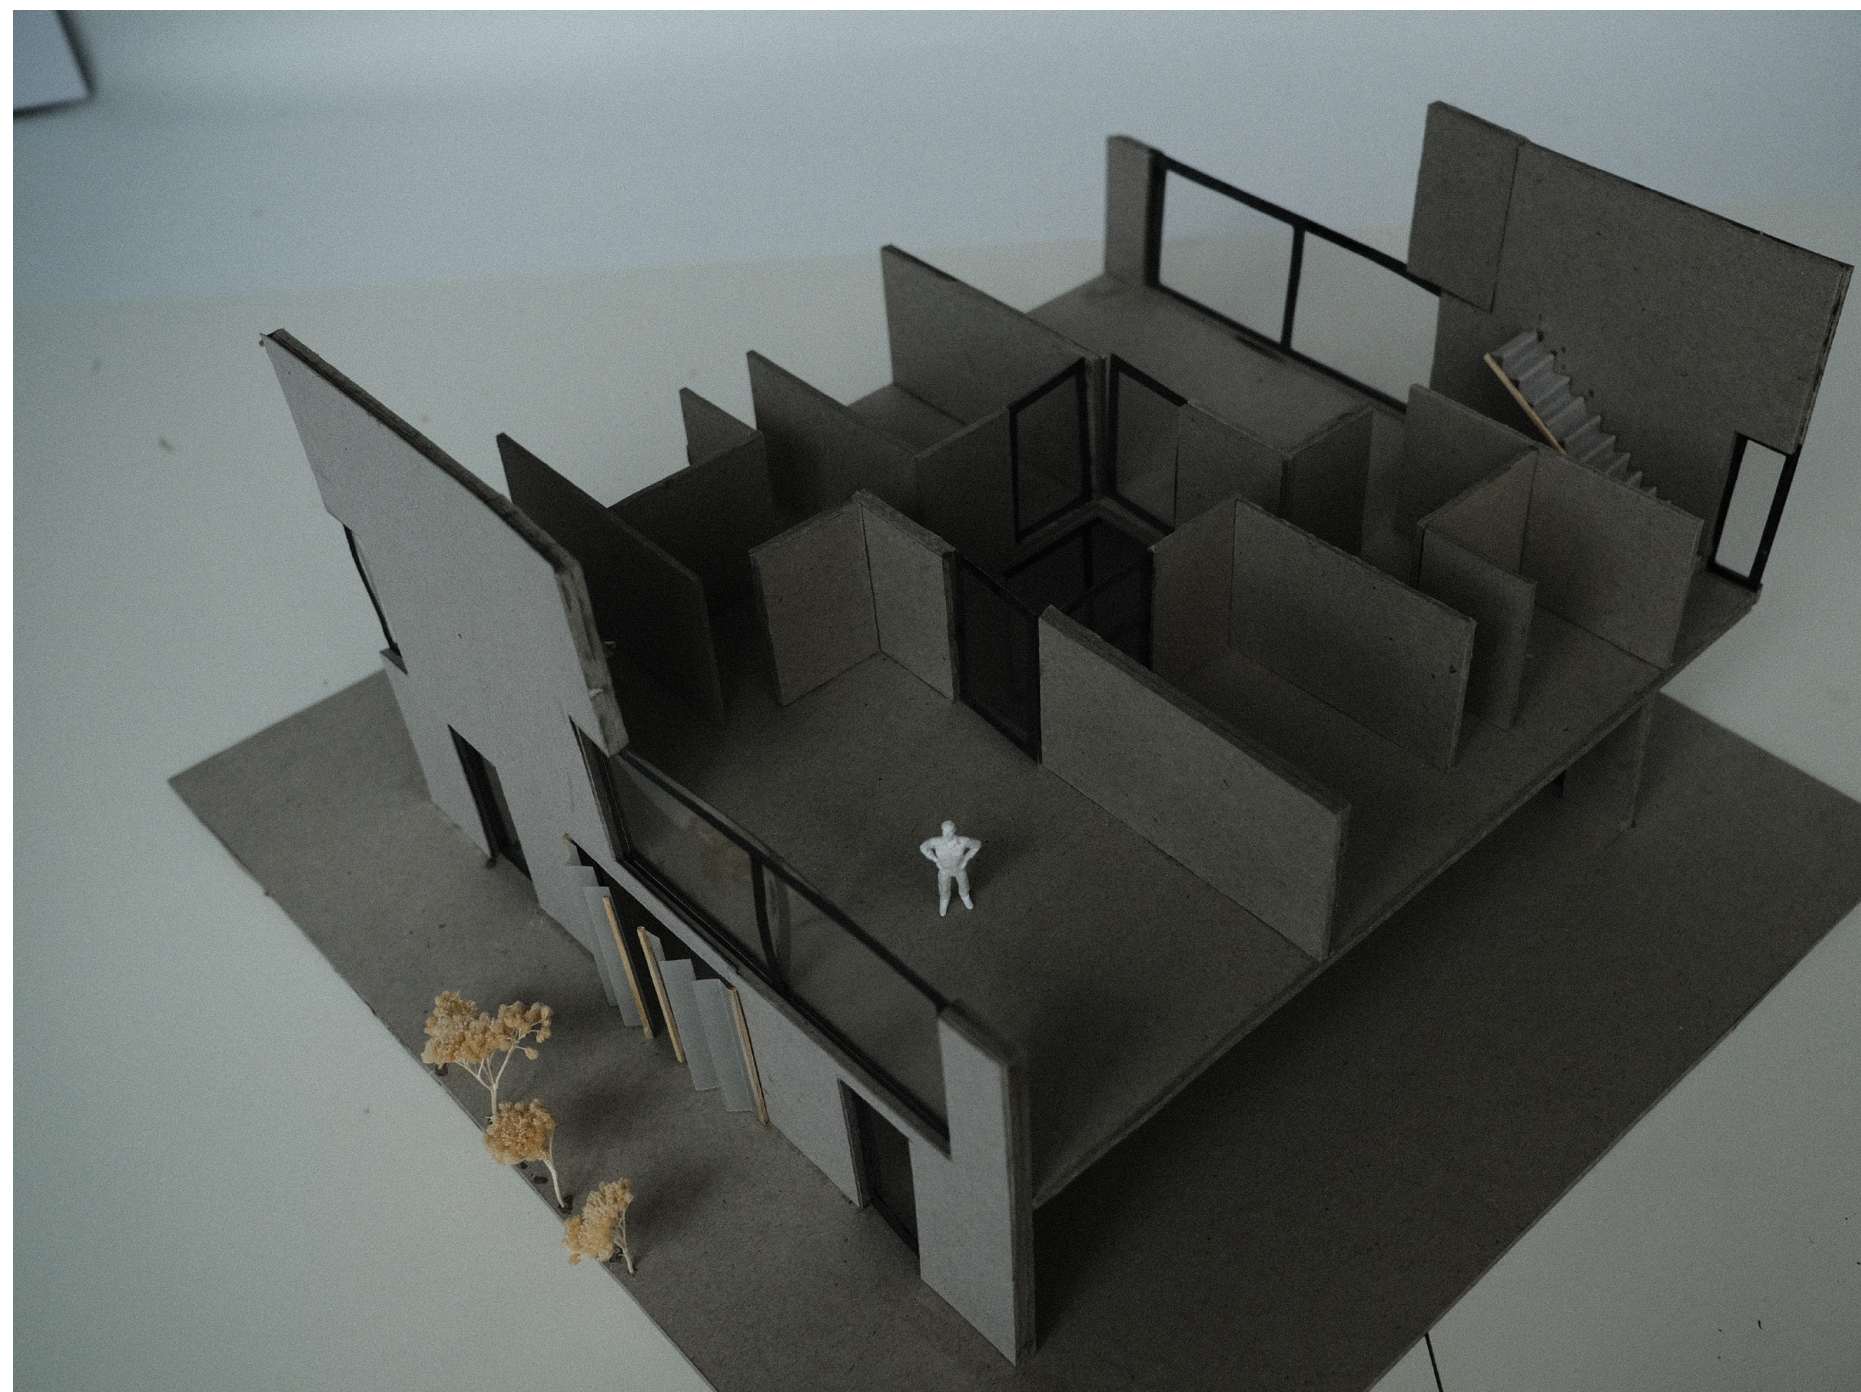


ISAAC MARTINEZ
ATELIER RUCKSTUHL
FS21




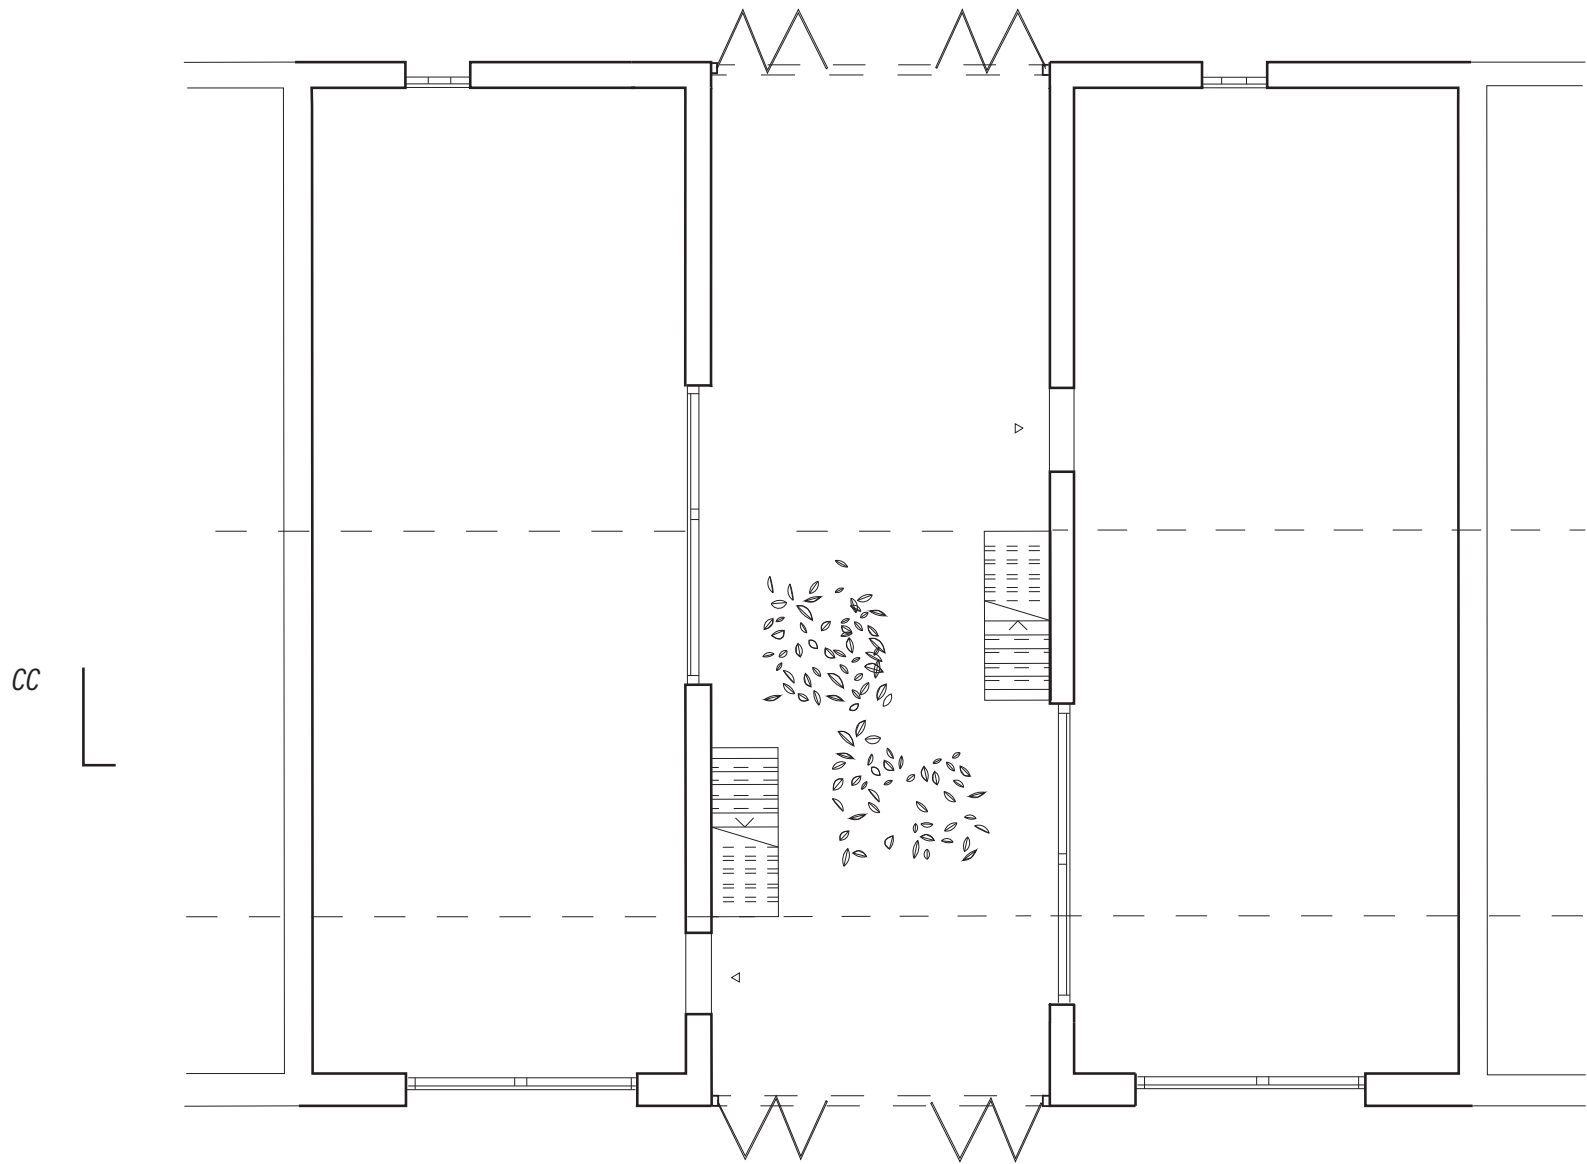

1. FLOOR / LIVING

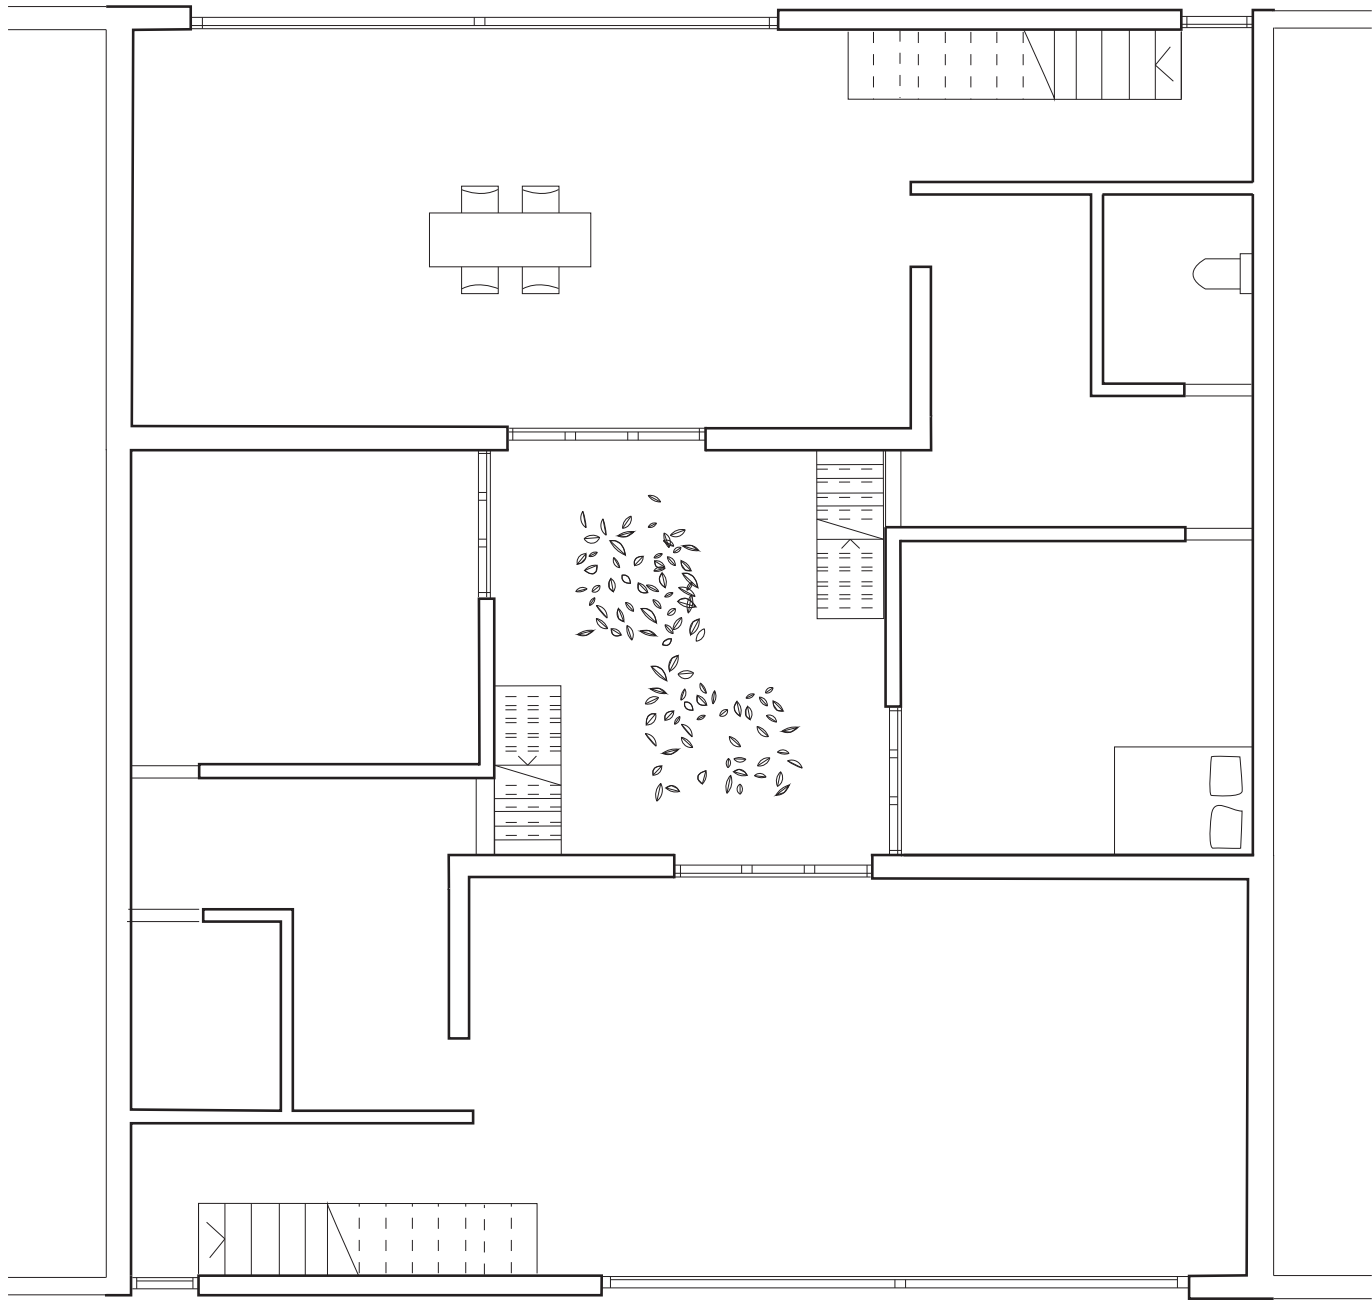

2. FLOOR / LIVING

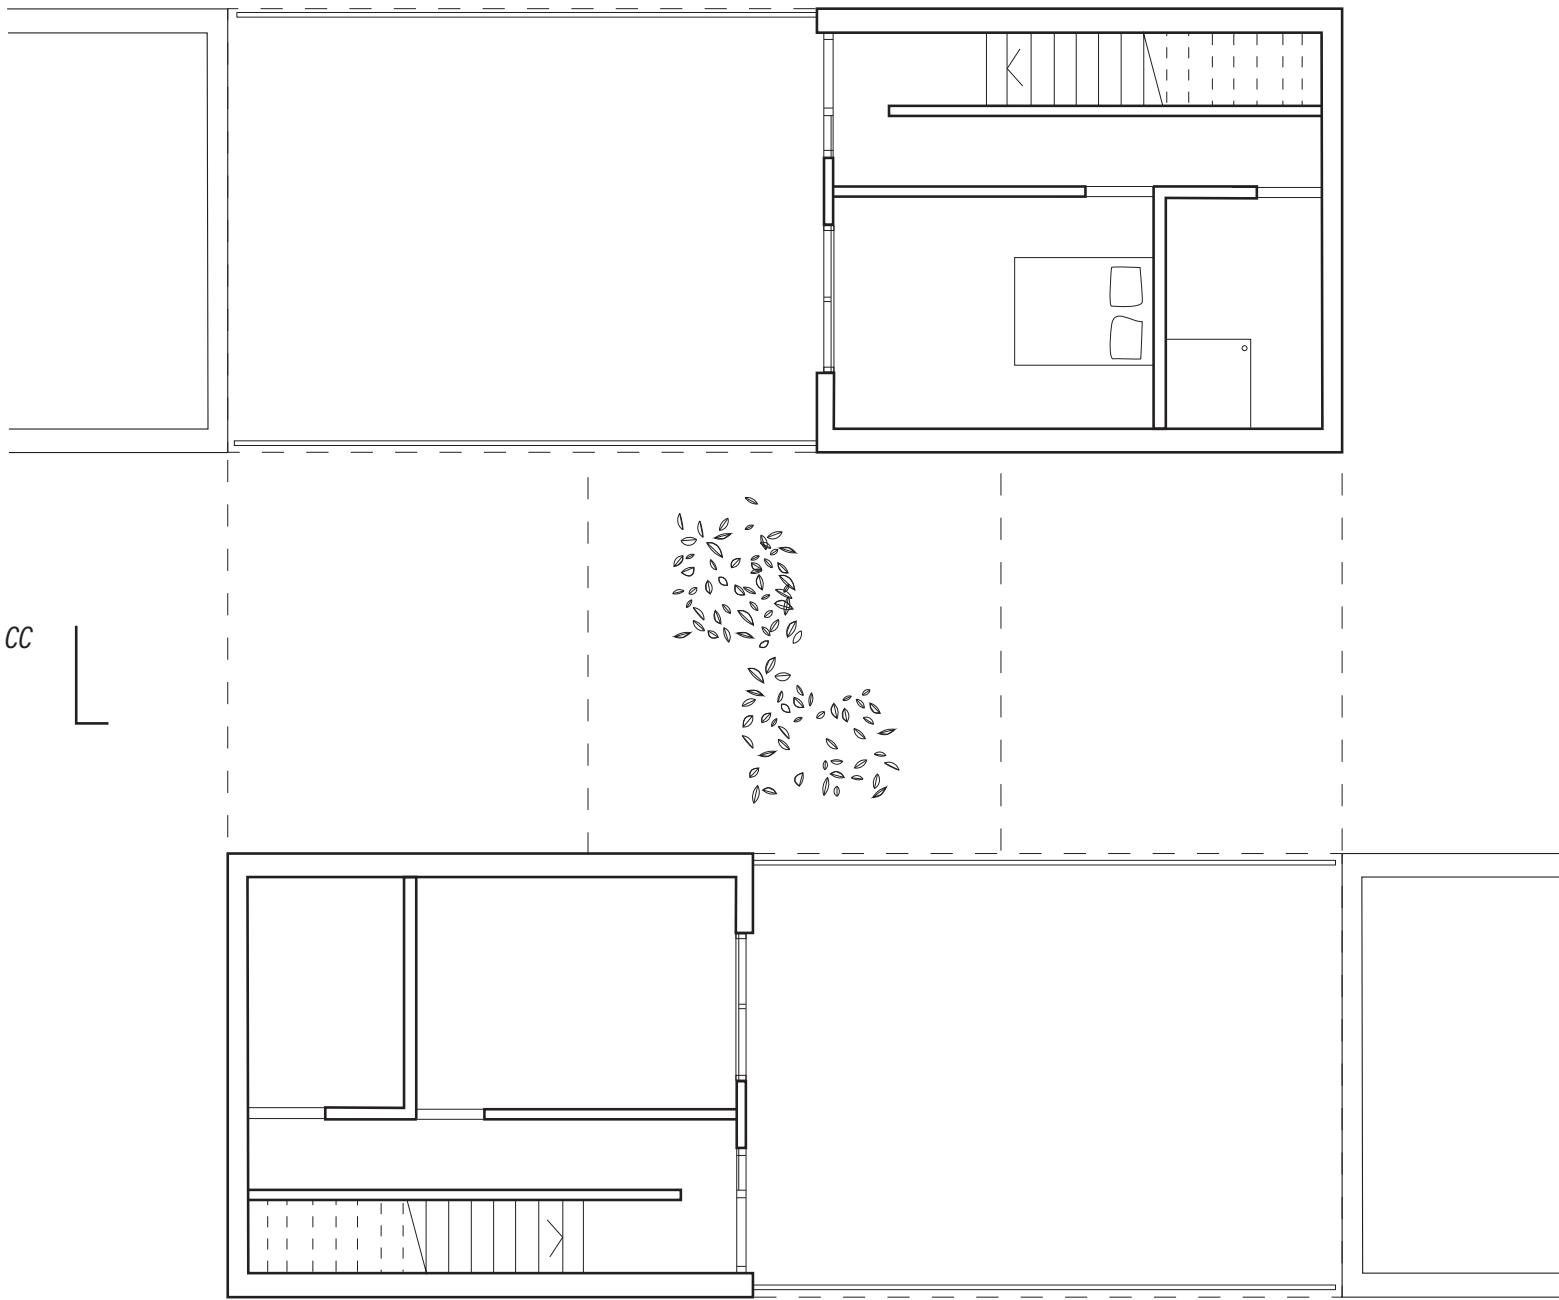



BUK

