Plan 1:100

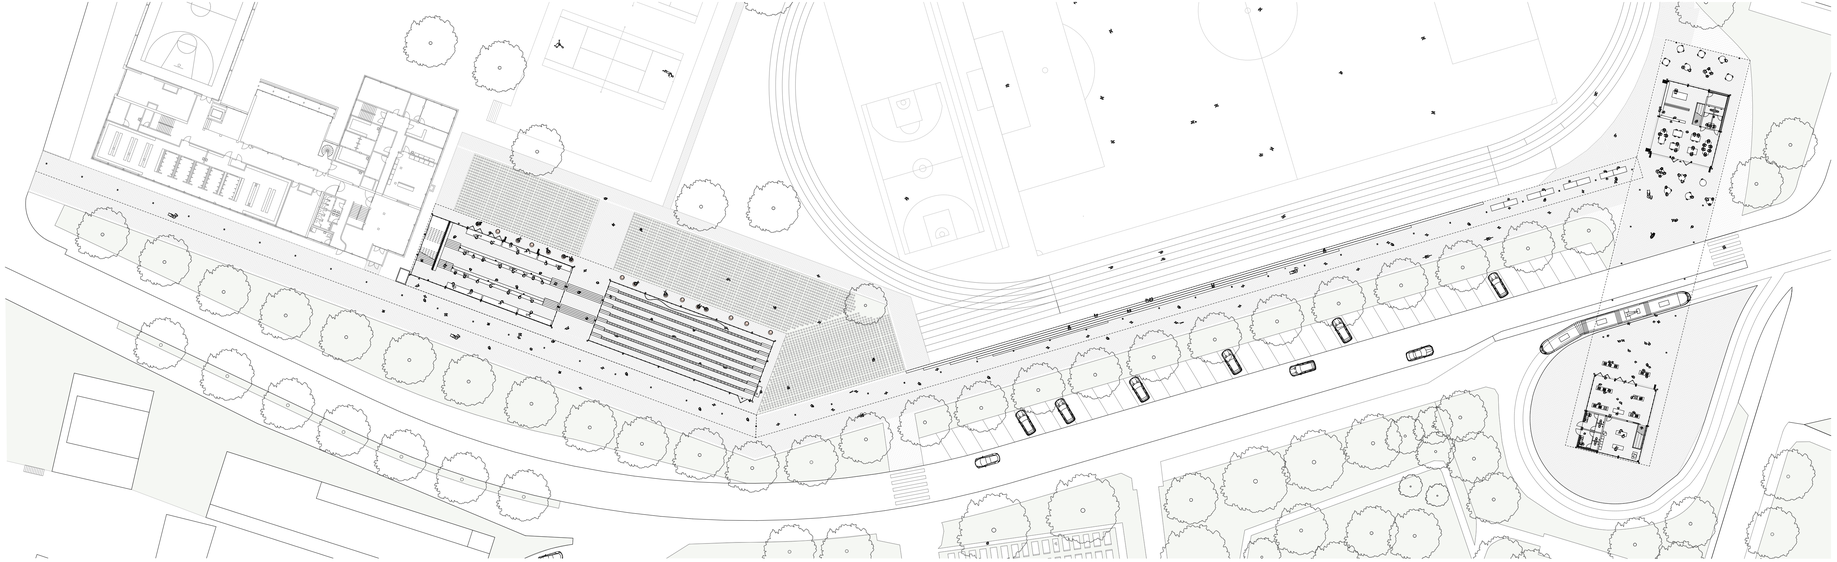

Perspective 1:20

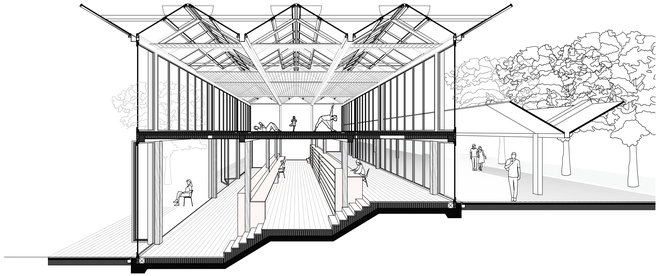

Section Green House - Library 1:100

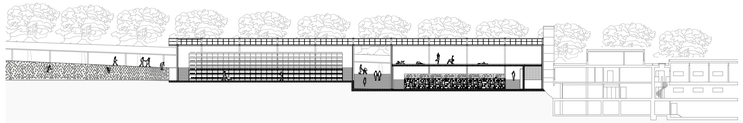

Section Tram Station 1:100
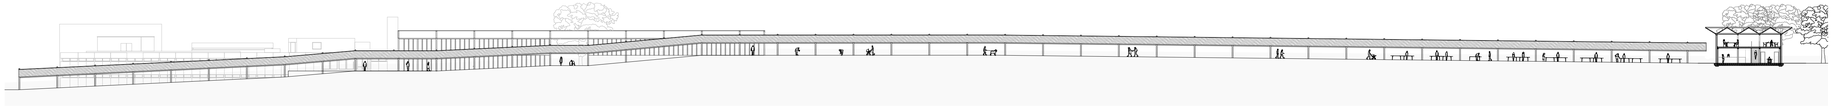
Elevation Promenade 1:100