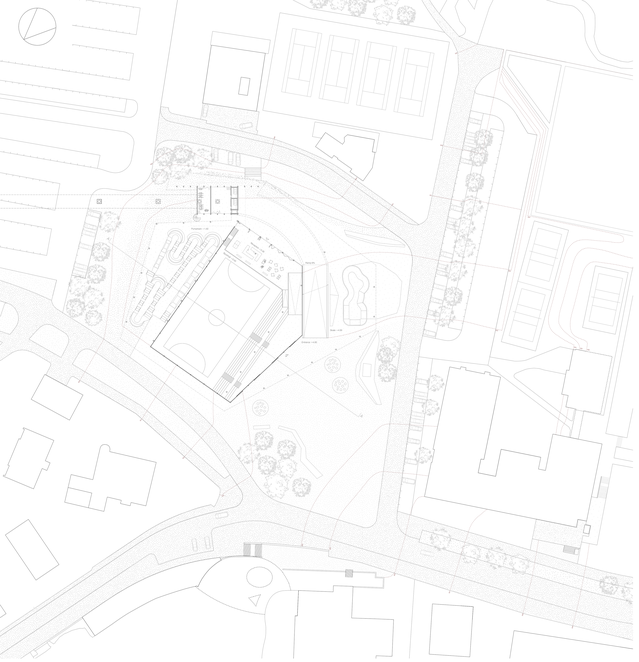

Situation 1:200

Elevation Perspective 1:200

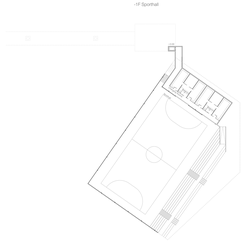

-1F Sporthall

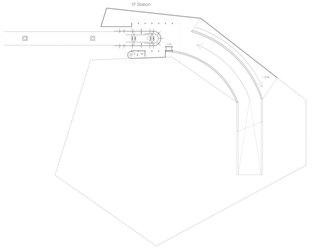

1F Station

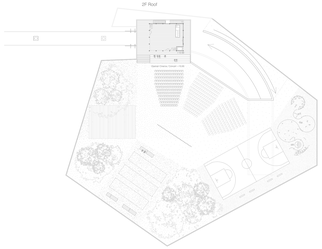

2F Roof

5F Café

4F Boxing

3F Dance

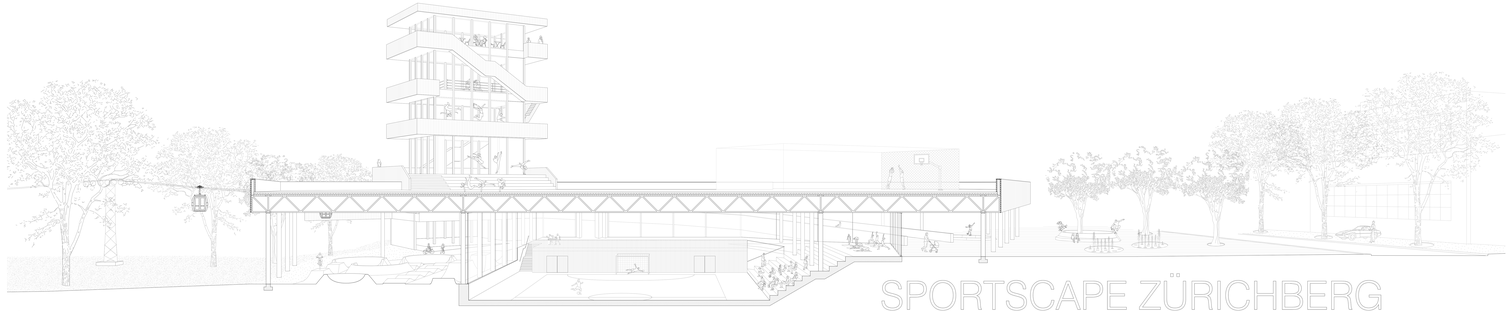

Section Perspective 1:50

SPORTSCAPE ZÜRICHBERG

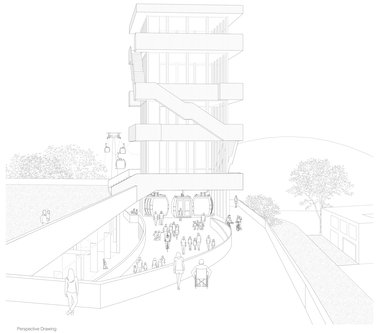

Perspective Drawing