model photographs: studio space for community of glarus

model photographs: display gallery

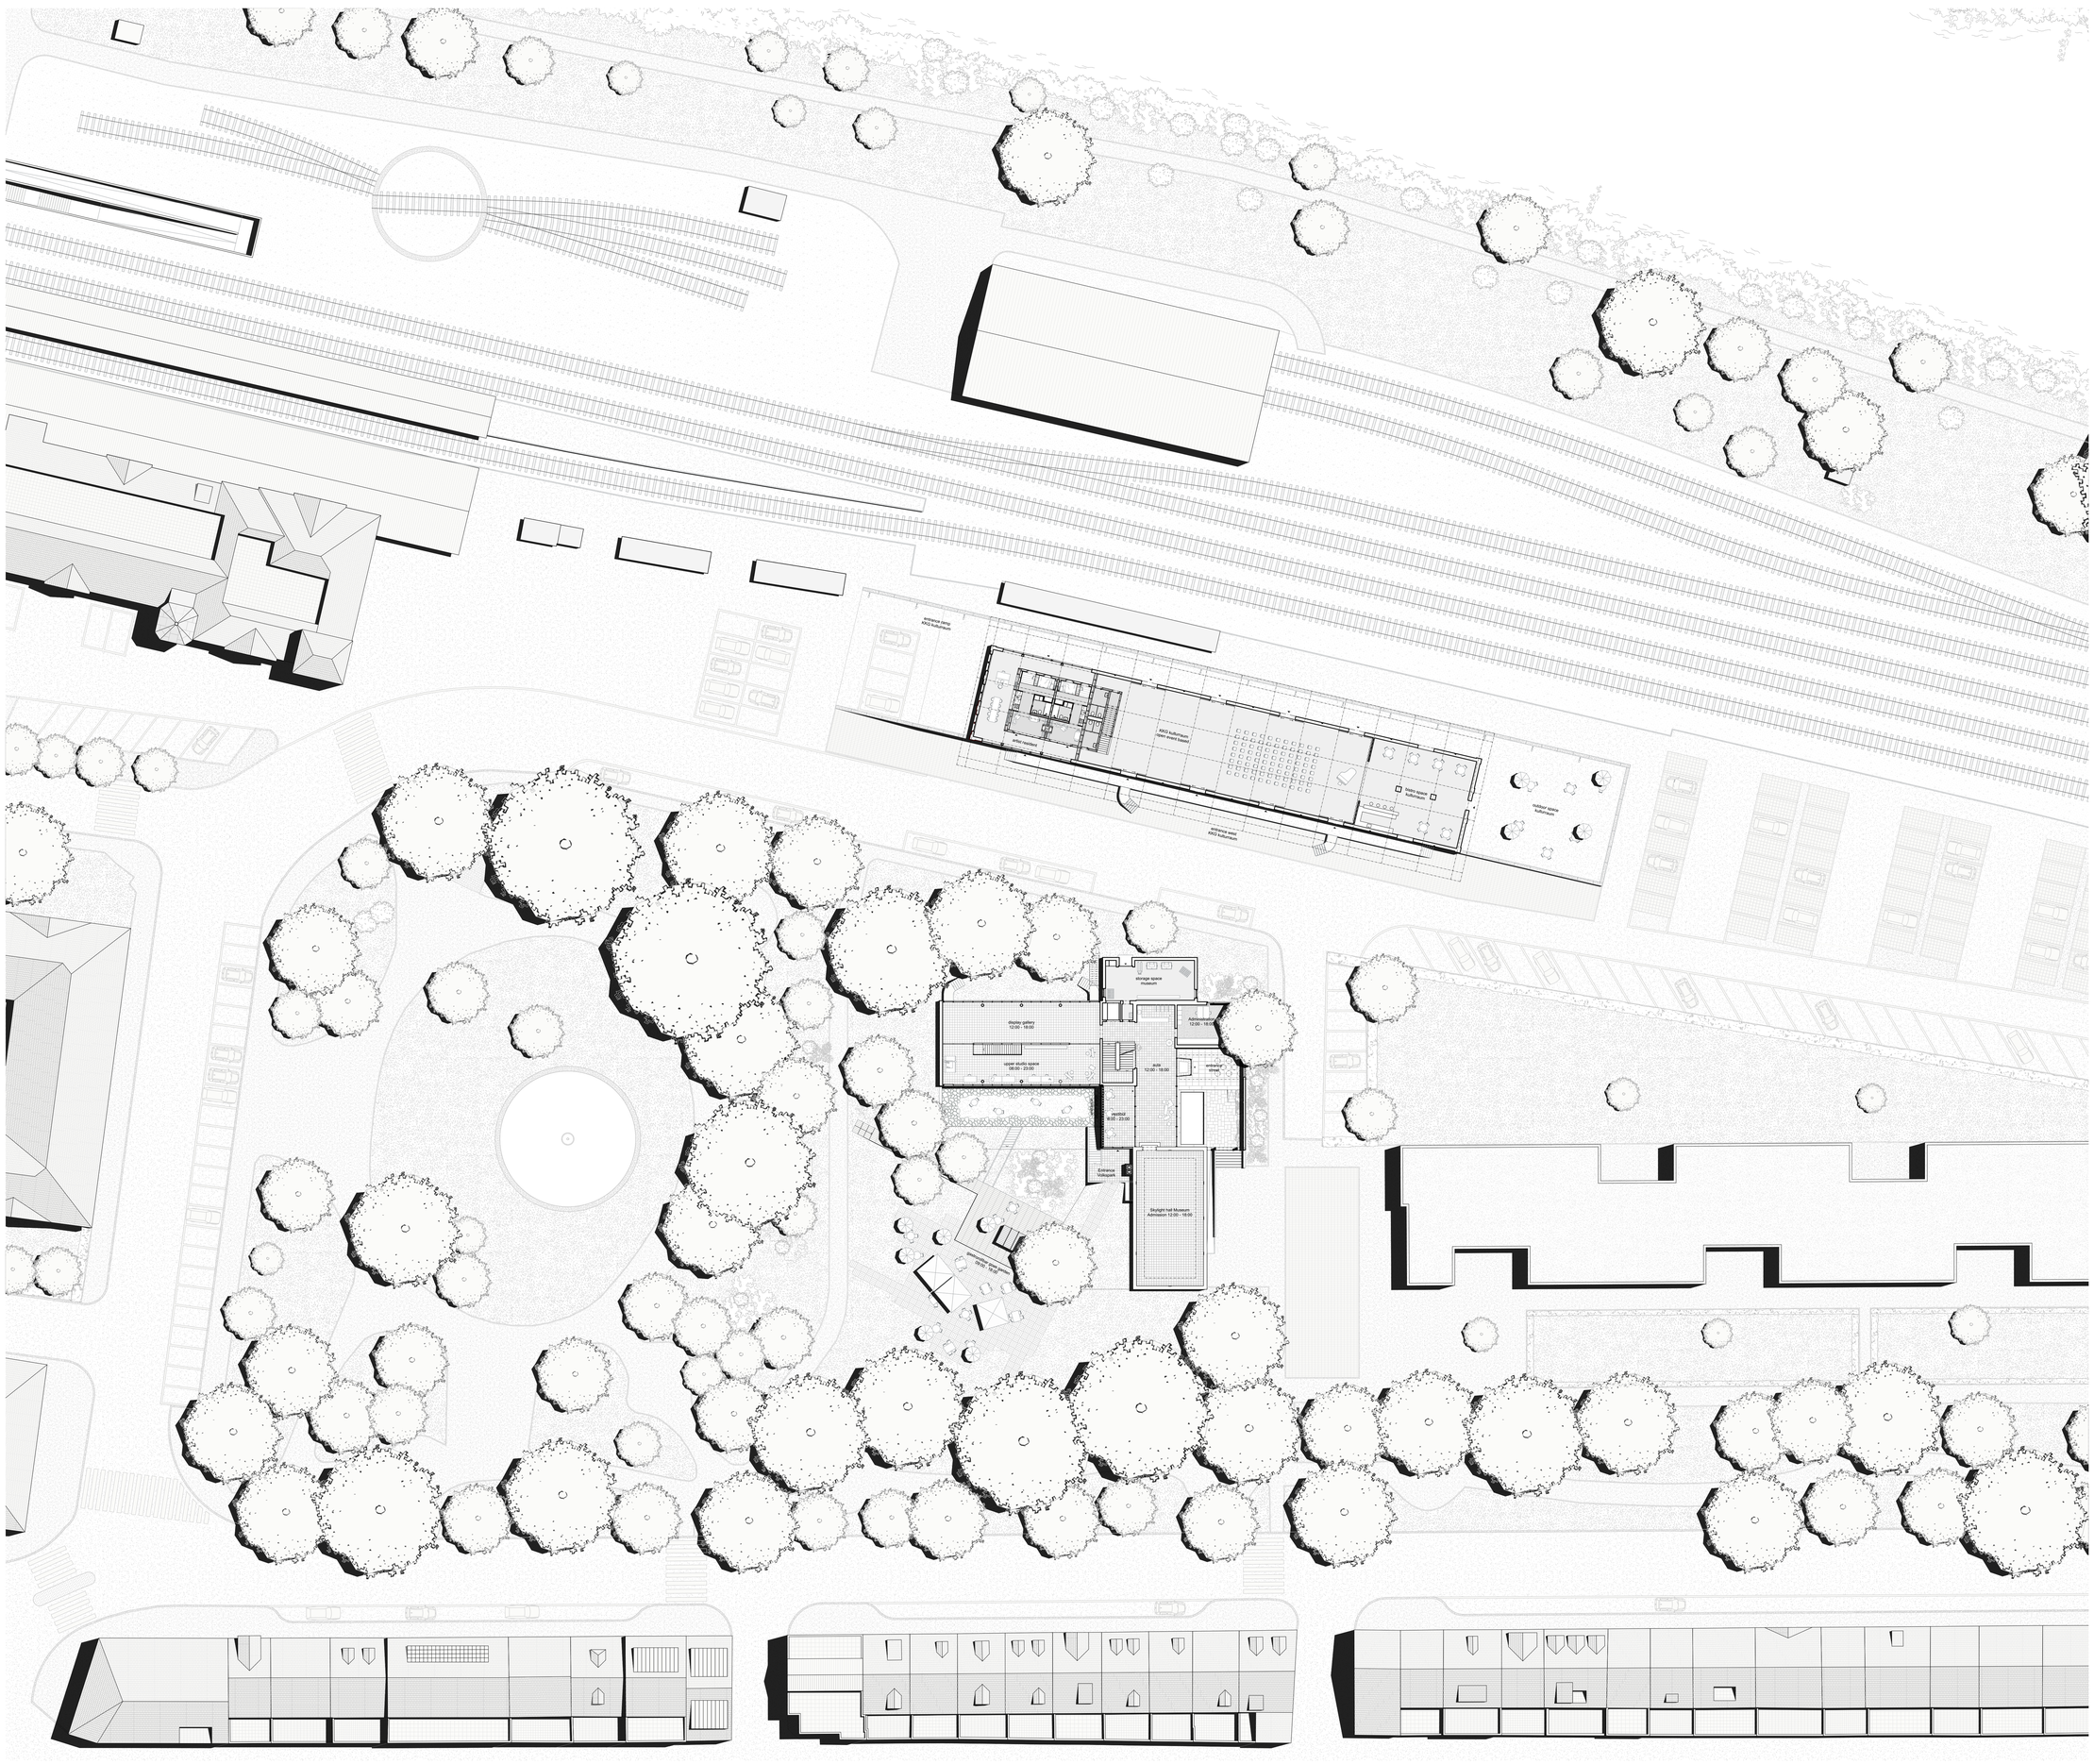

ground floor plan of the area 1 : 250