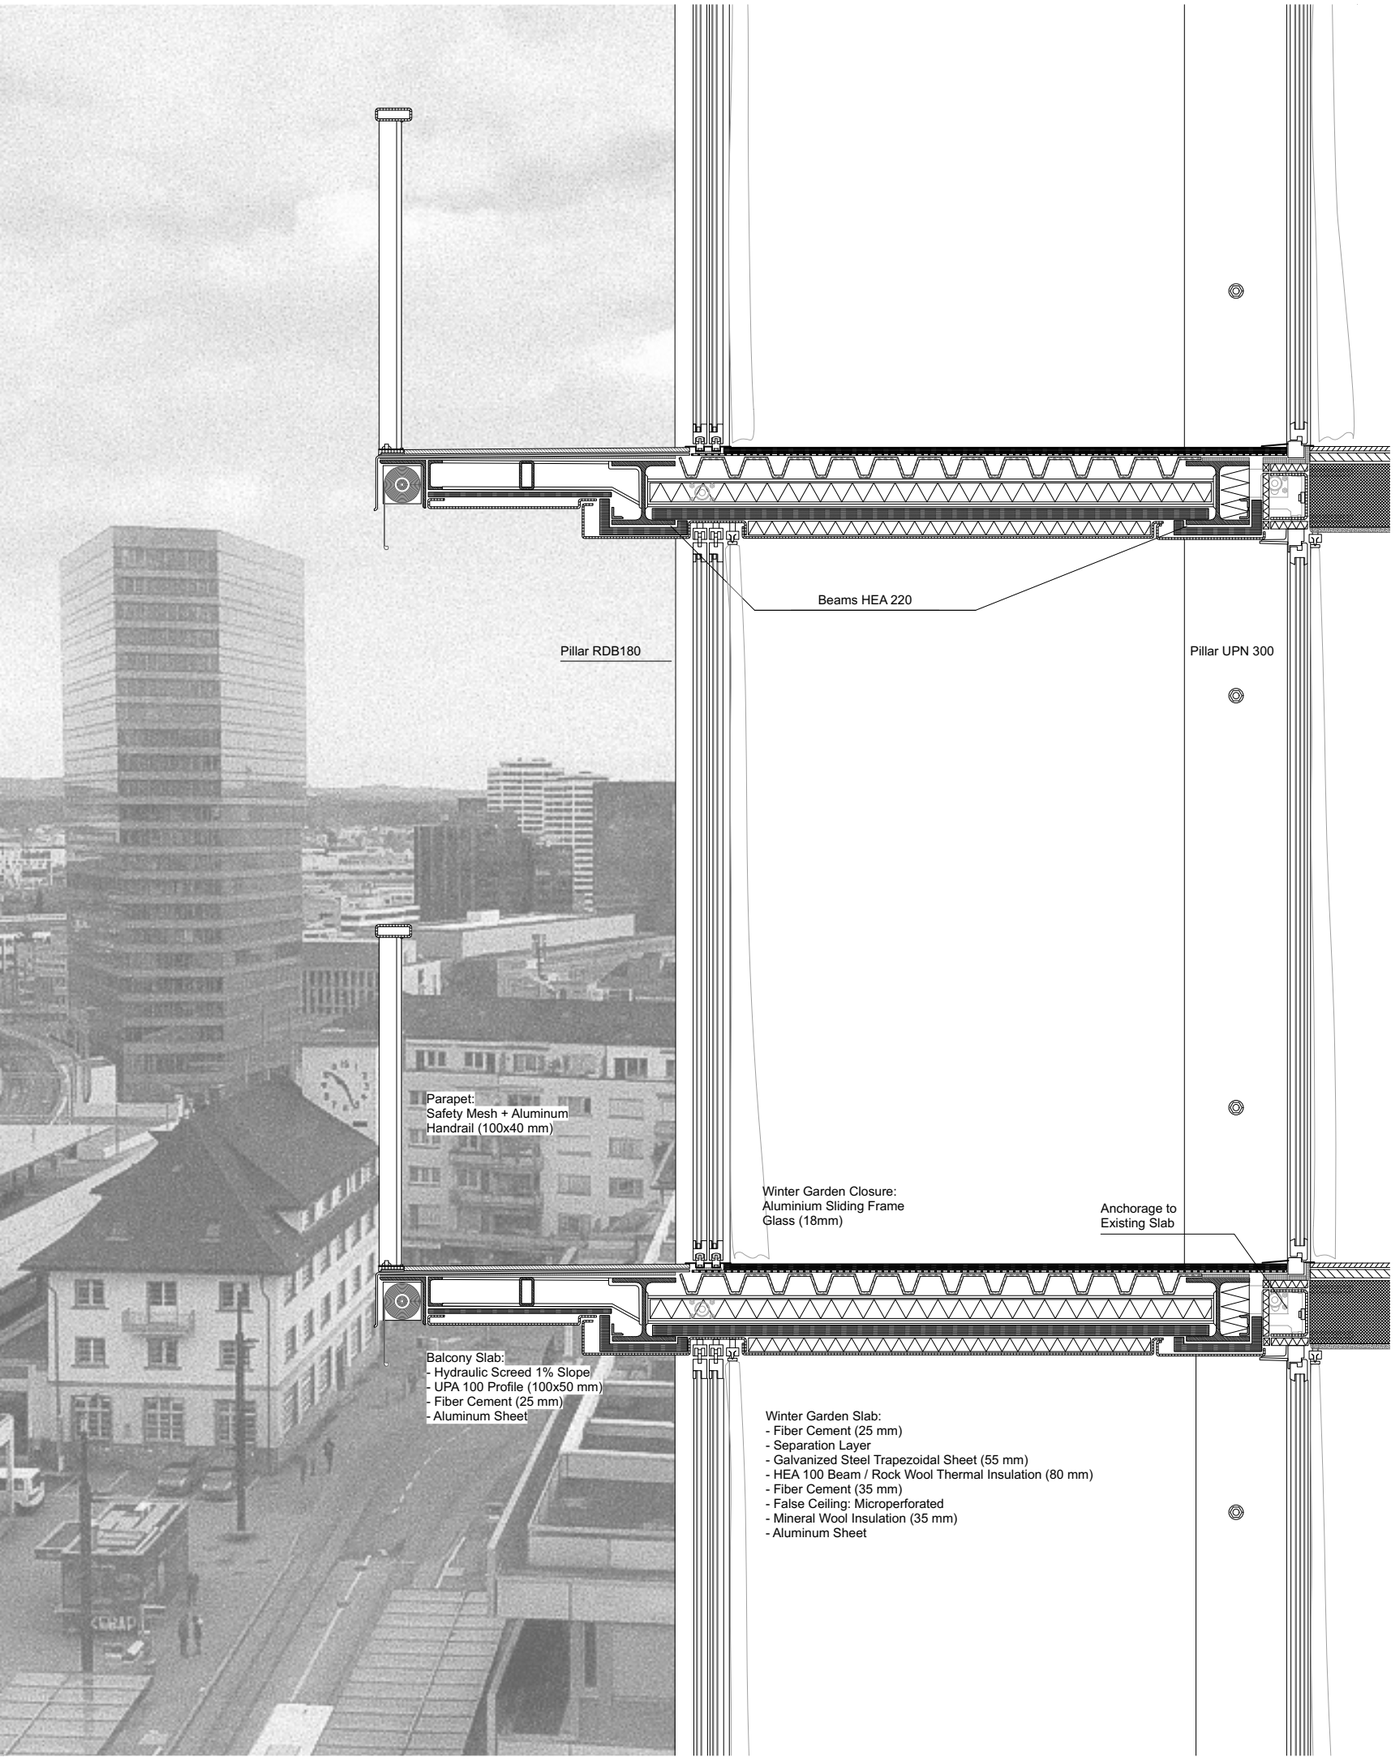
Beams HEA 220
Pillar RDB180
Pillar UPN 300
Parapet:
Safety Mesh + Aluminum
Handrail (100x40 mm)
Winter Garden Closure:
Aluminium Sliding Frame
Glass (18mm)
Anchorage to
Existing Slab
Balcony Slab:
- Hydraulic Screed 1% Slope
- UPA 100 Profile (100x50 mm)
- Fiber Cement (25 mm)
- Aluminum Sheet
Winter Garden Slab:
- Fiber Cement (25 mm)
- Separation Layer
- Galvanized Steel Trapezoidal Sheet (55 mm)
- HEA 100 Beam / Rock Wool Thermal Insulation (80 mm)
- Fiber Cement (35 mm)
- False Ceiling: Microperforated
- Mineral Wool Insulation (35 mm)
- Aluminum Sheet

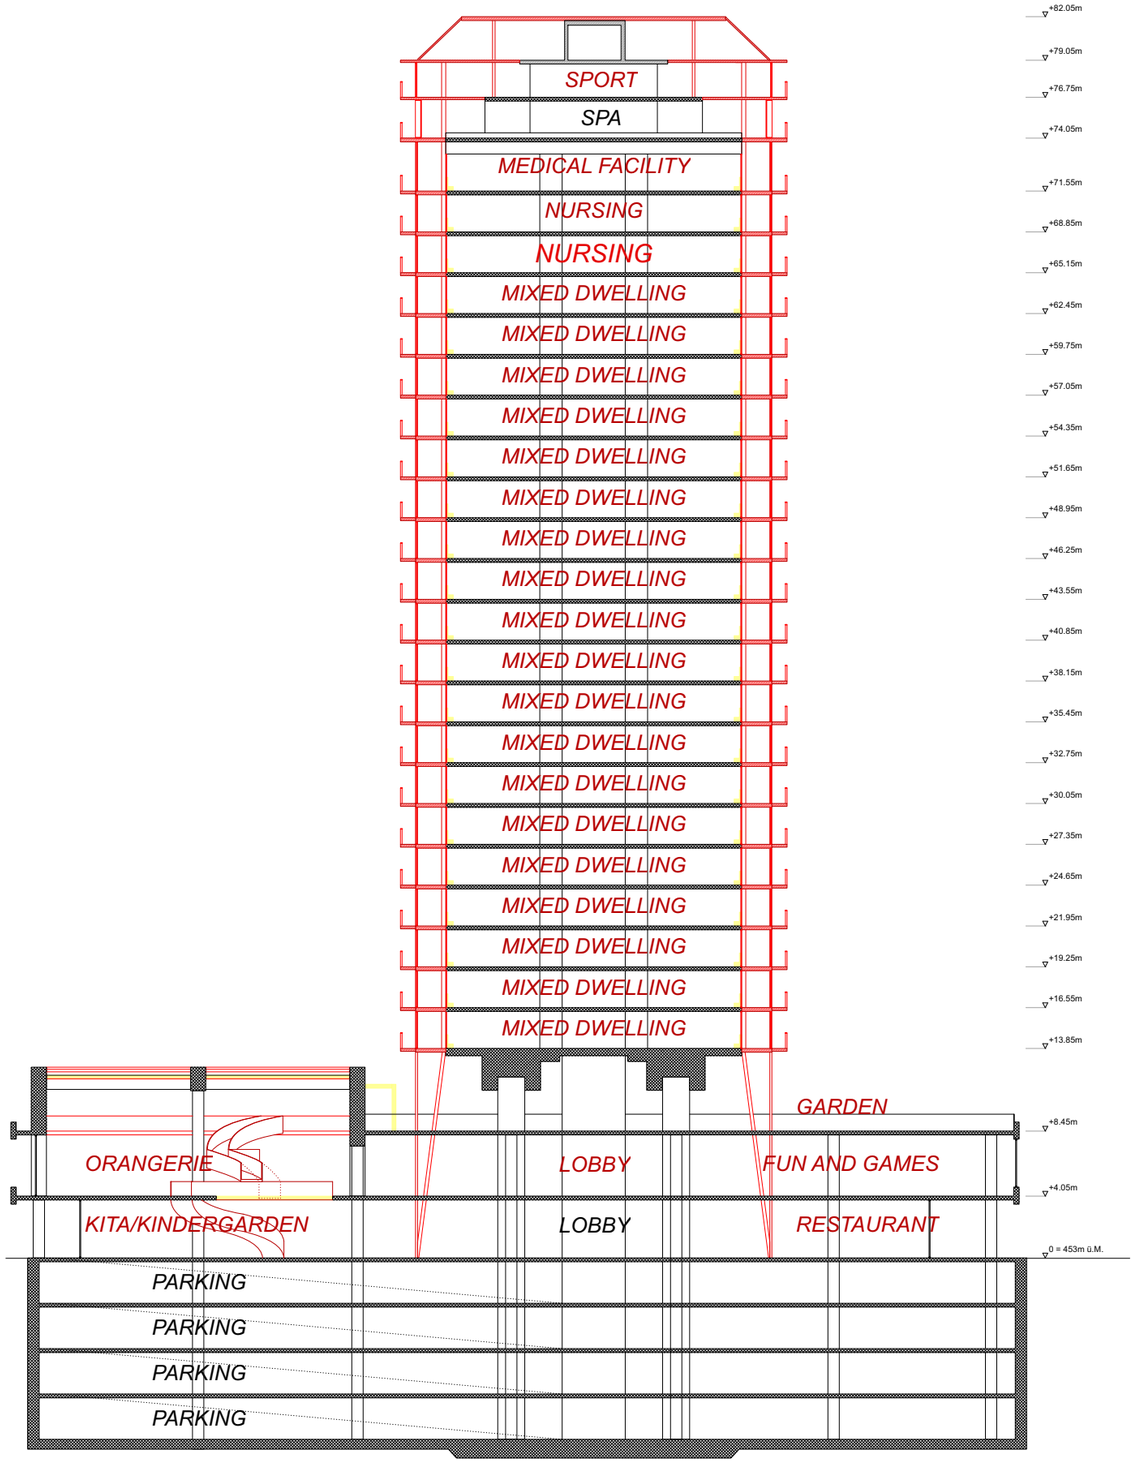
SPORT
SPA
MEDICAL FACILITY
NURSING
NURSING
MIXED DWELLING
MIXED DWELLING
MIXED DWELLING
MIXED DWELLING
MIXED DWELLING
MIXED DWELLING
MIXED DWELLING
MIXED DWELLING
MIXED DWELLING
MIXED DWELLING
MIXED DWELLING
MIXED DWELLING
MIXED DWELLING
MIXED DWELLING
MIXED DWELLING
GARDEN
ORANGERIE
LOBBY
FUN AND GAMES
KITA/KINDERGARDEN
LOBBY
RESTAURANT
PARKING
PARKING
PARKING
PARKING
+82.05m
+79.05m
+76.75m
+74.05m
+71.55m
+68.85m
+65.15m
+62.45m
+59.75m
+57.05m
+54.35m
+51.65m
+48.95m
+46.25m
+43.55m
+40.85m
+38.15m
+35.45m
+32.75m
+30.05m
+27.35m
+24.65m
+21.95m
+19.25m
+16.55m
+13.85m
+8.45m
+4.05m
0 = 453m ü.M.