


Professur für Architektur und Konstruktion
Annette **Gigon** Mike **Guyer**

ANDREA BRECHBÜHL
JONAS HALDEMAN

HS 2020
HOME AND OFFICE?




Situation 1:1000

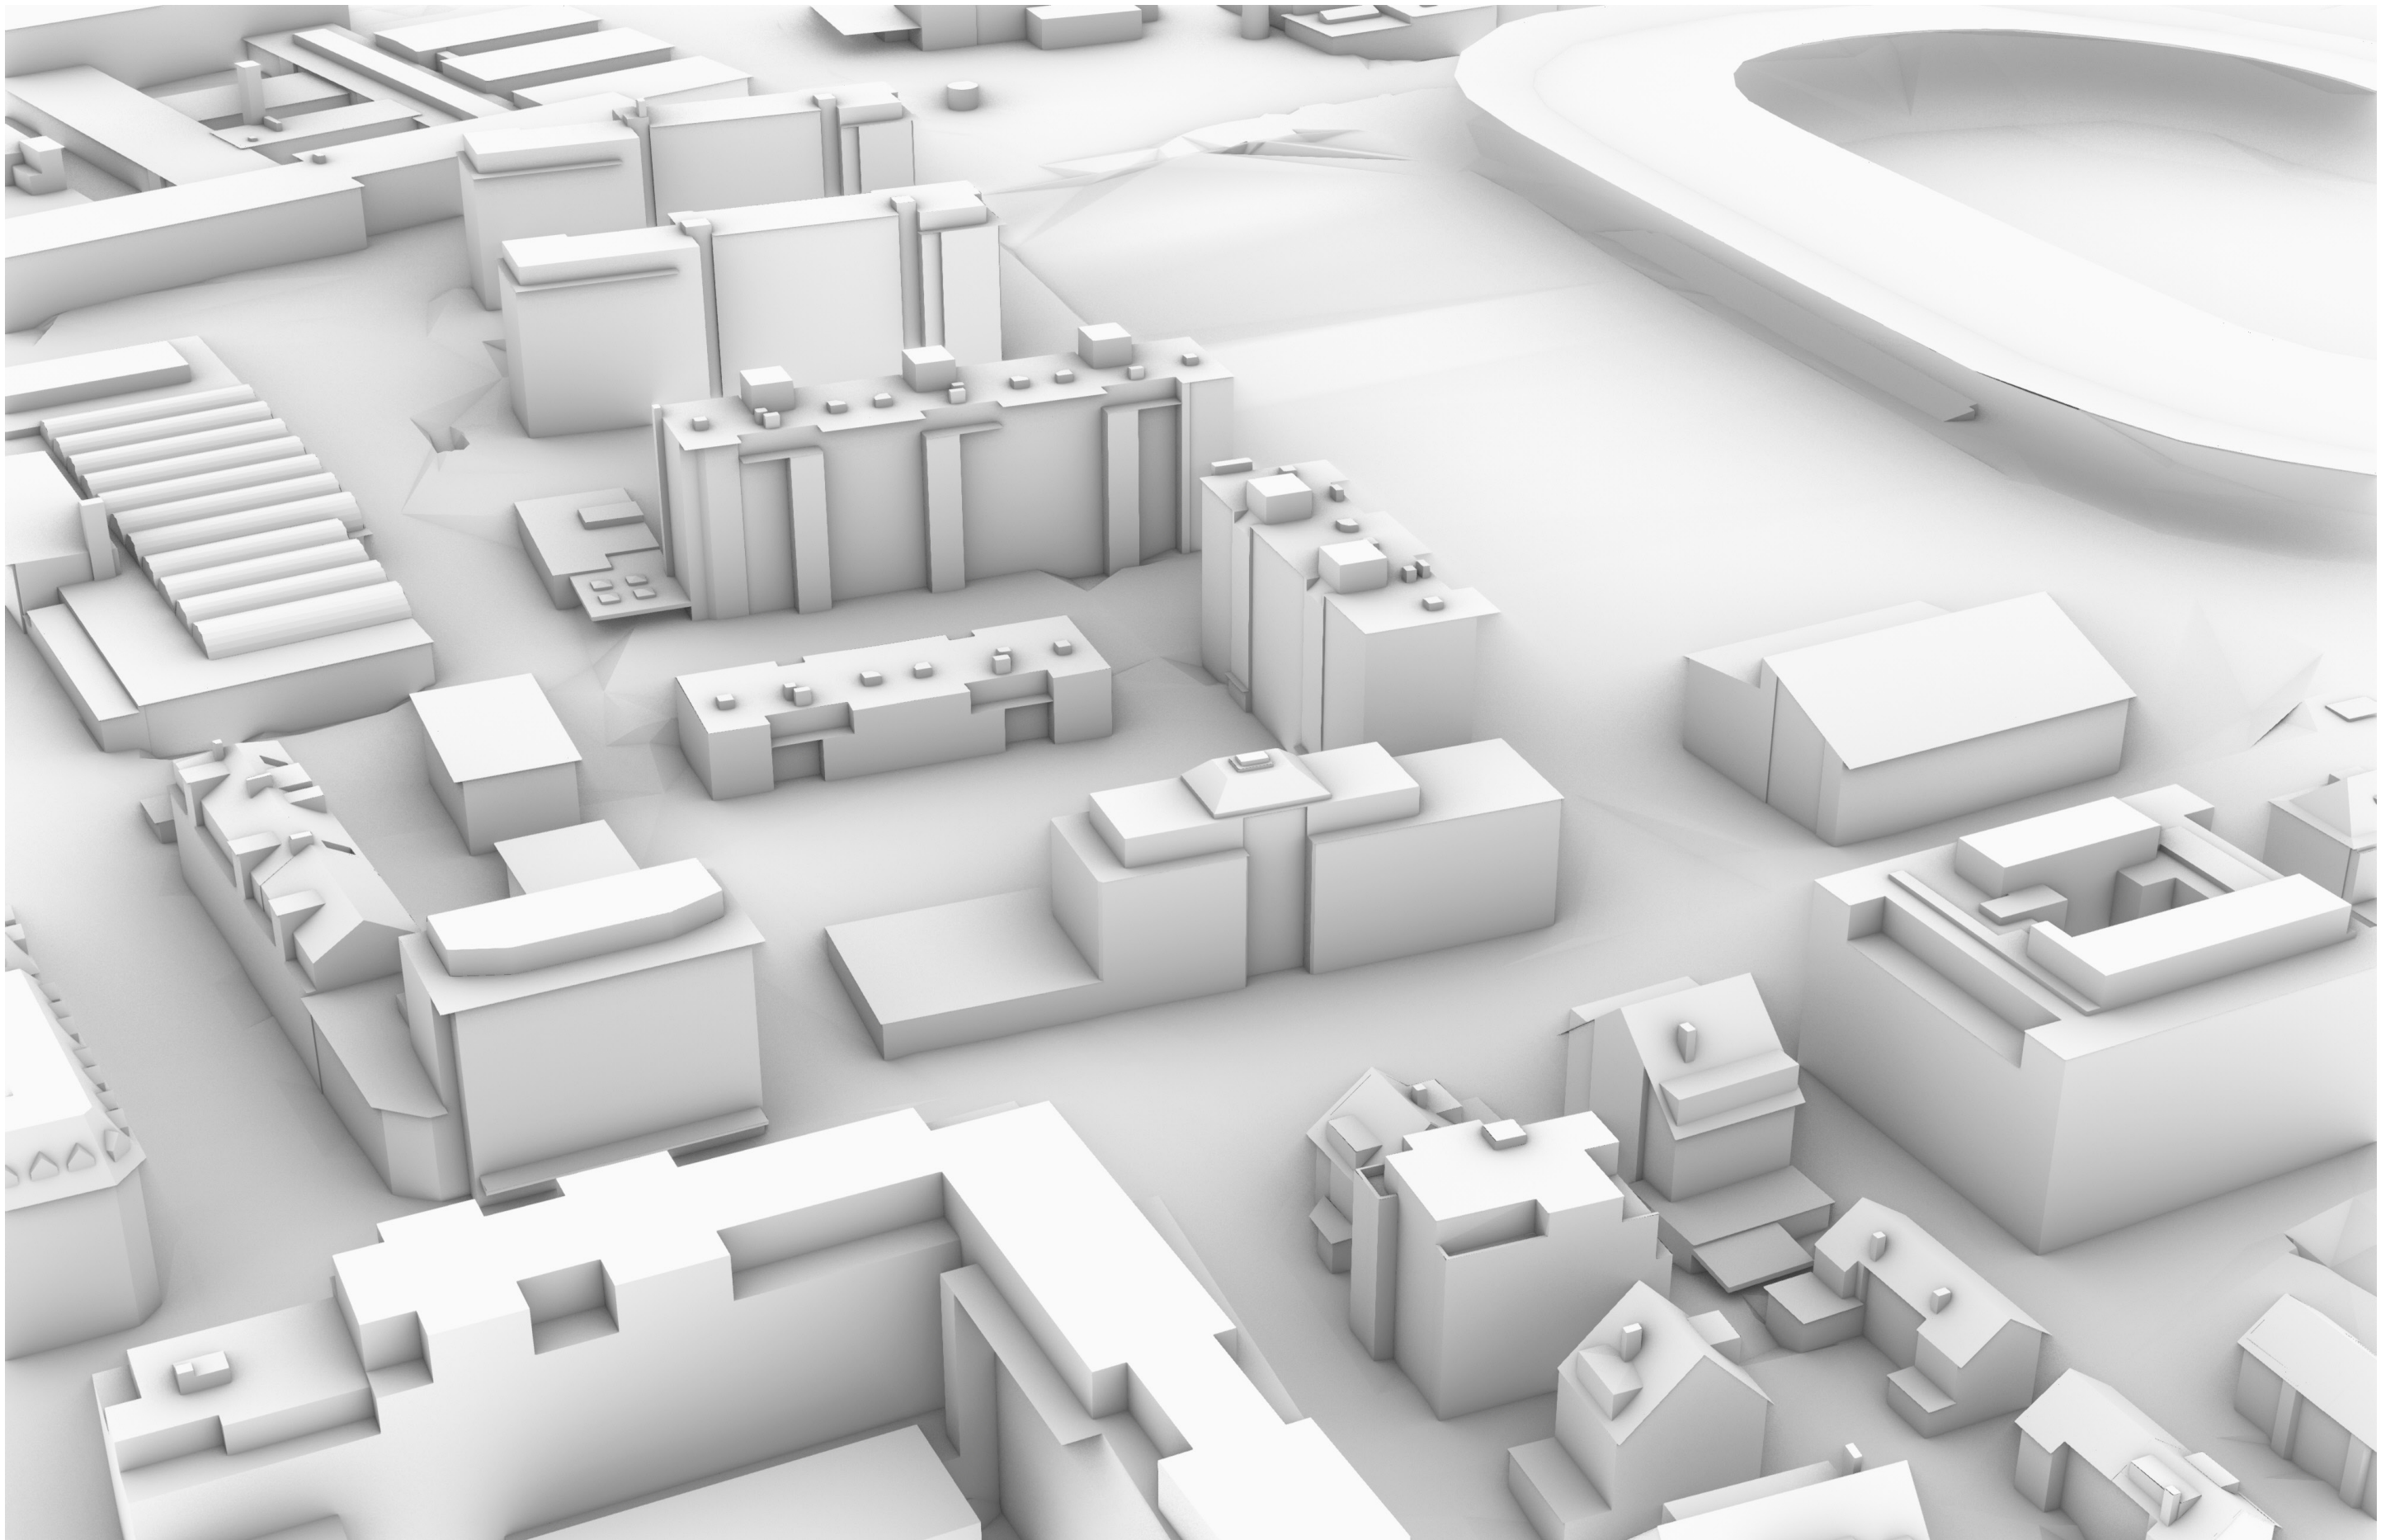


Concept: Volume

HS20 | Professur Gigon/Guyer, Leitung Prof. Annette Gigon

StudentIn: Andrea Brechbühl, Jonas Haldemann

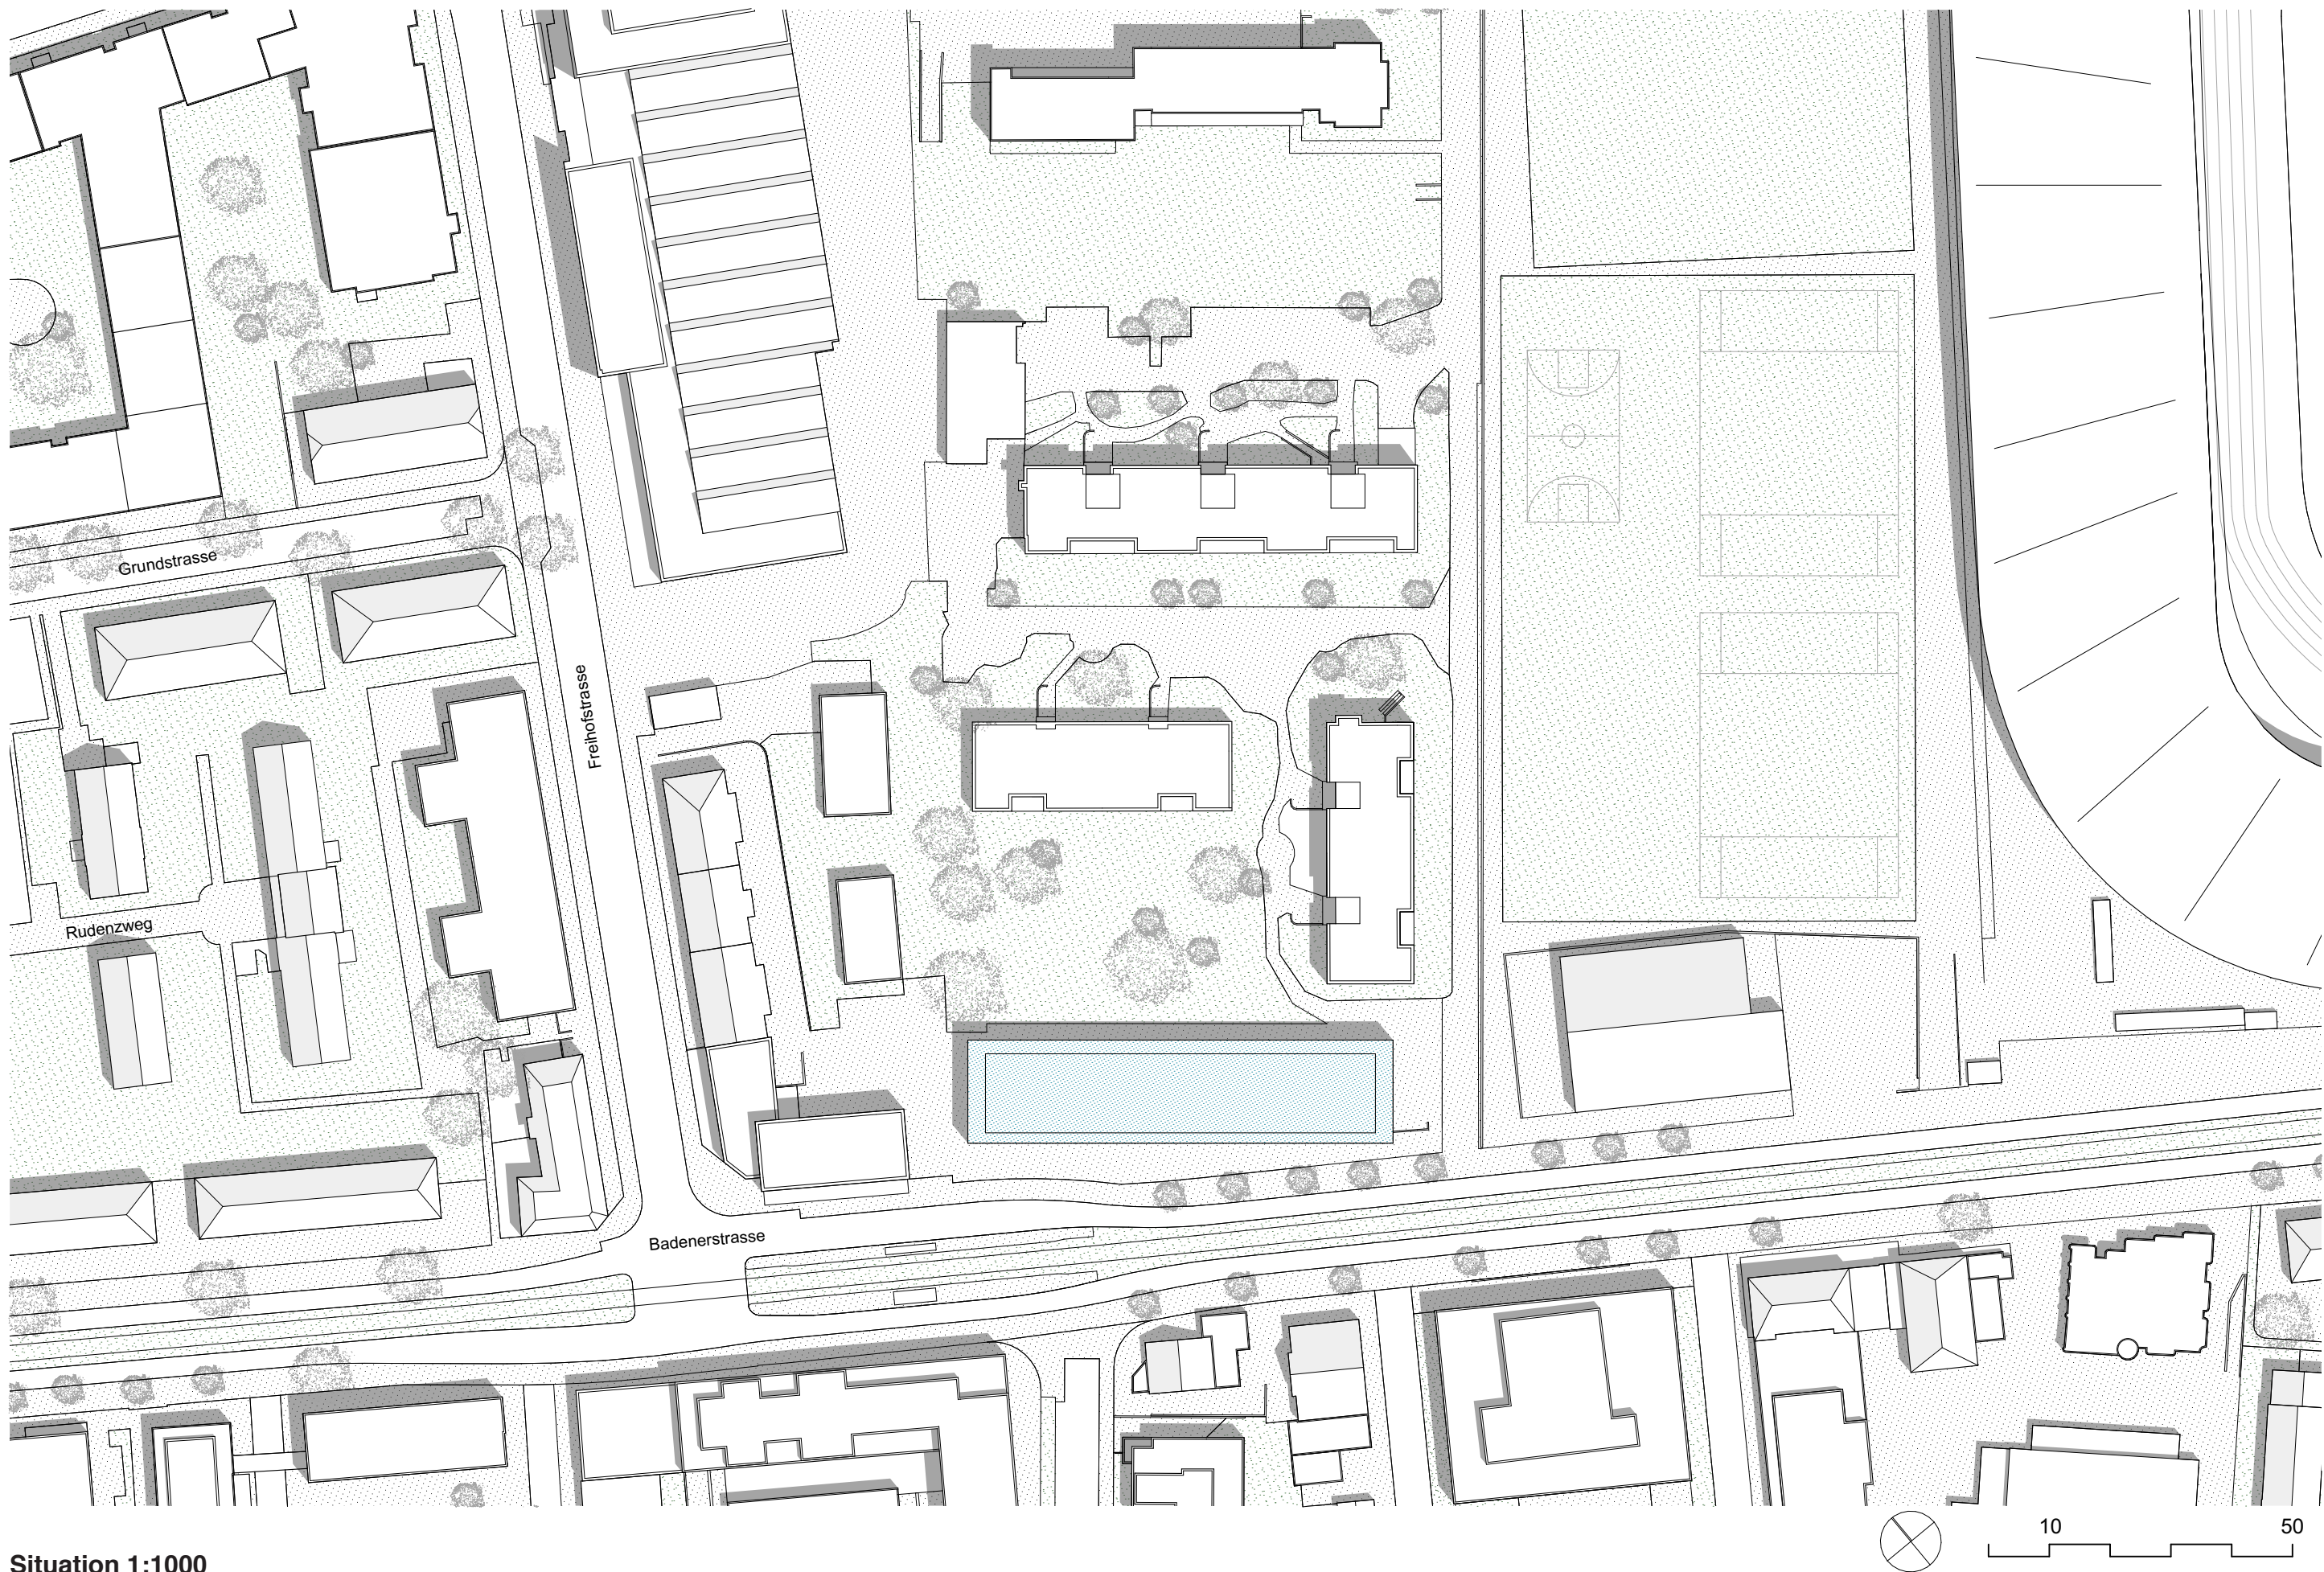


Situation 1:1000

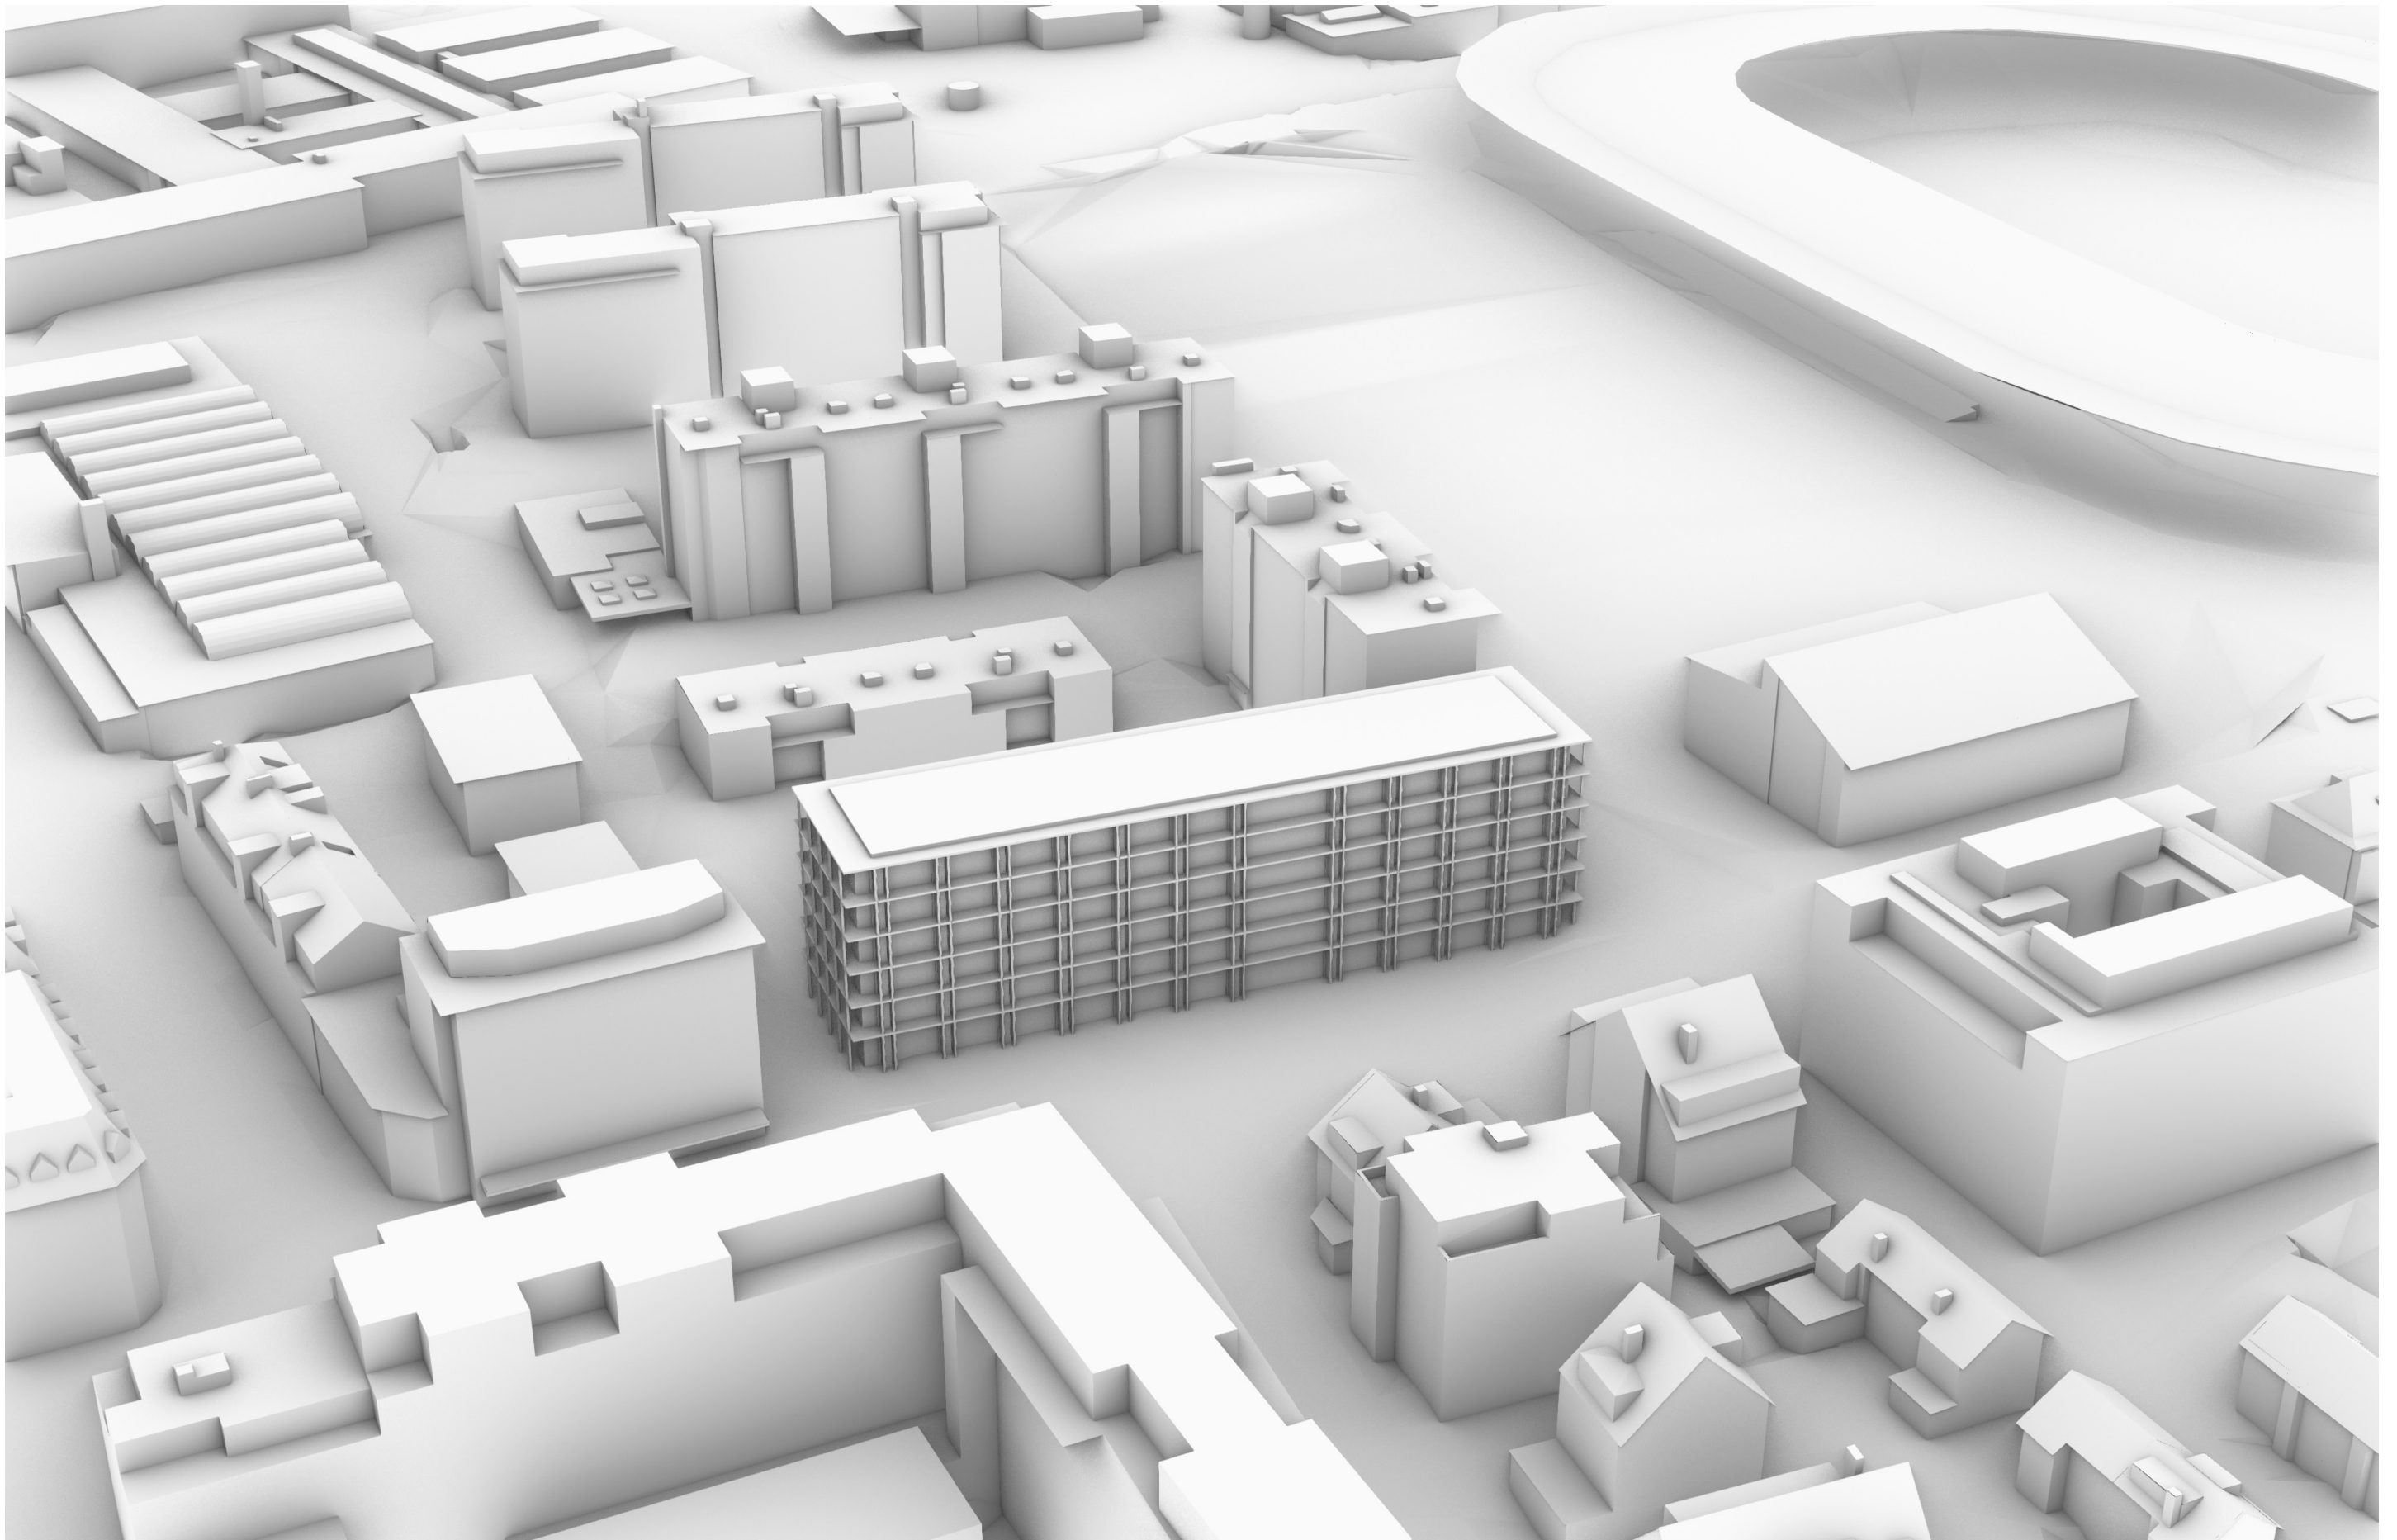


Concept: Volume

HS20 | Professur Gigon/Guyer, Leitung Prof. Annette Gigon


StudentIn: Andrea Brechbühl, Jonas Haldemann

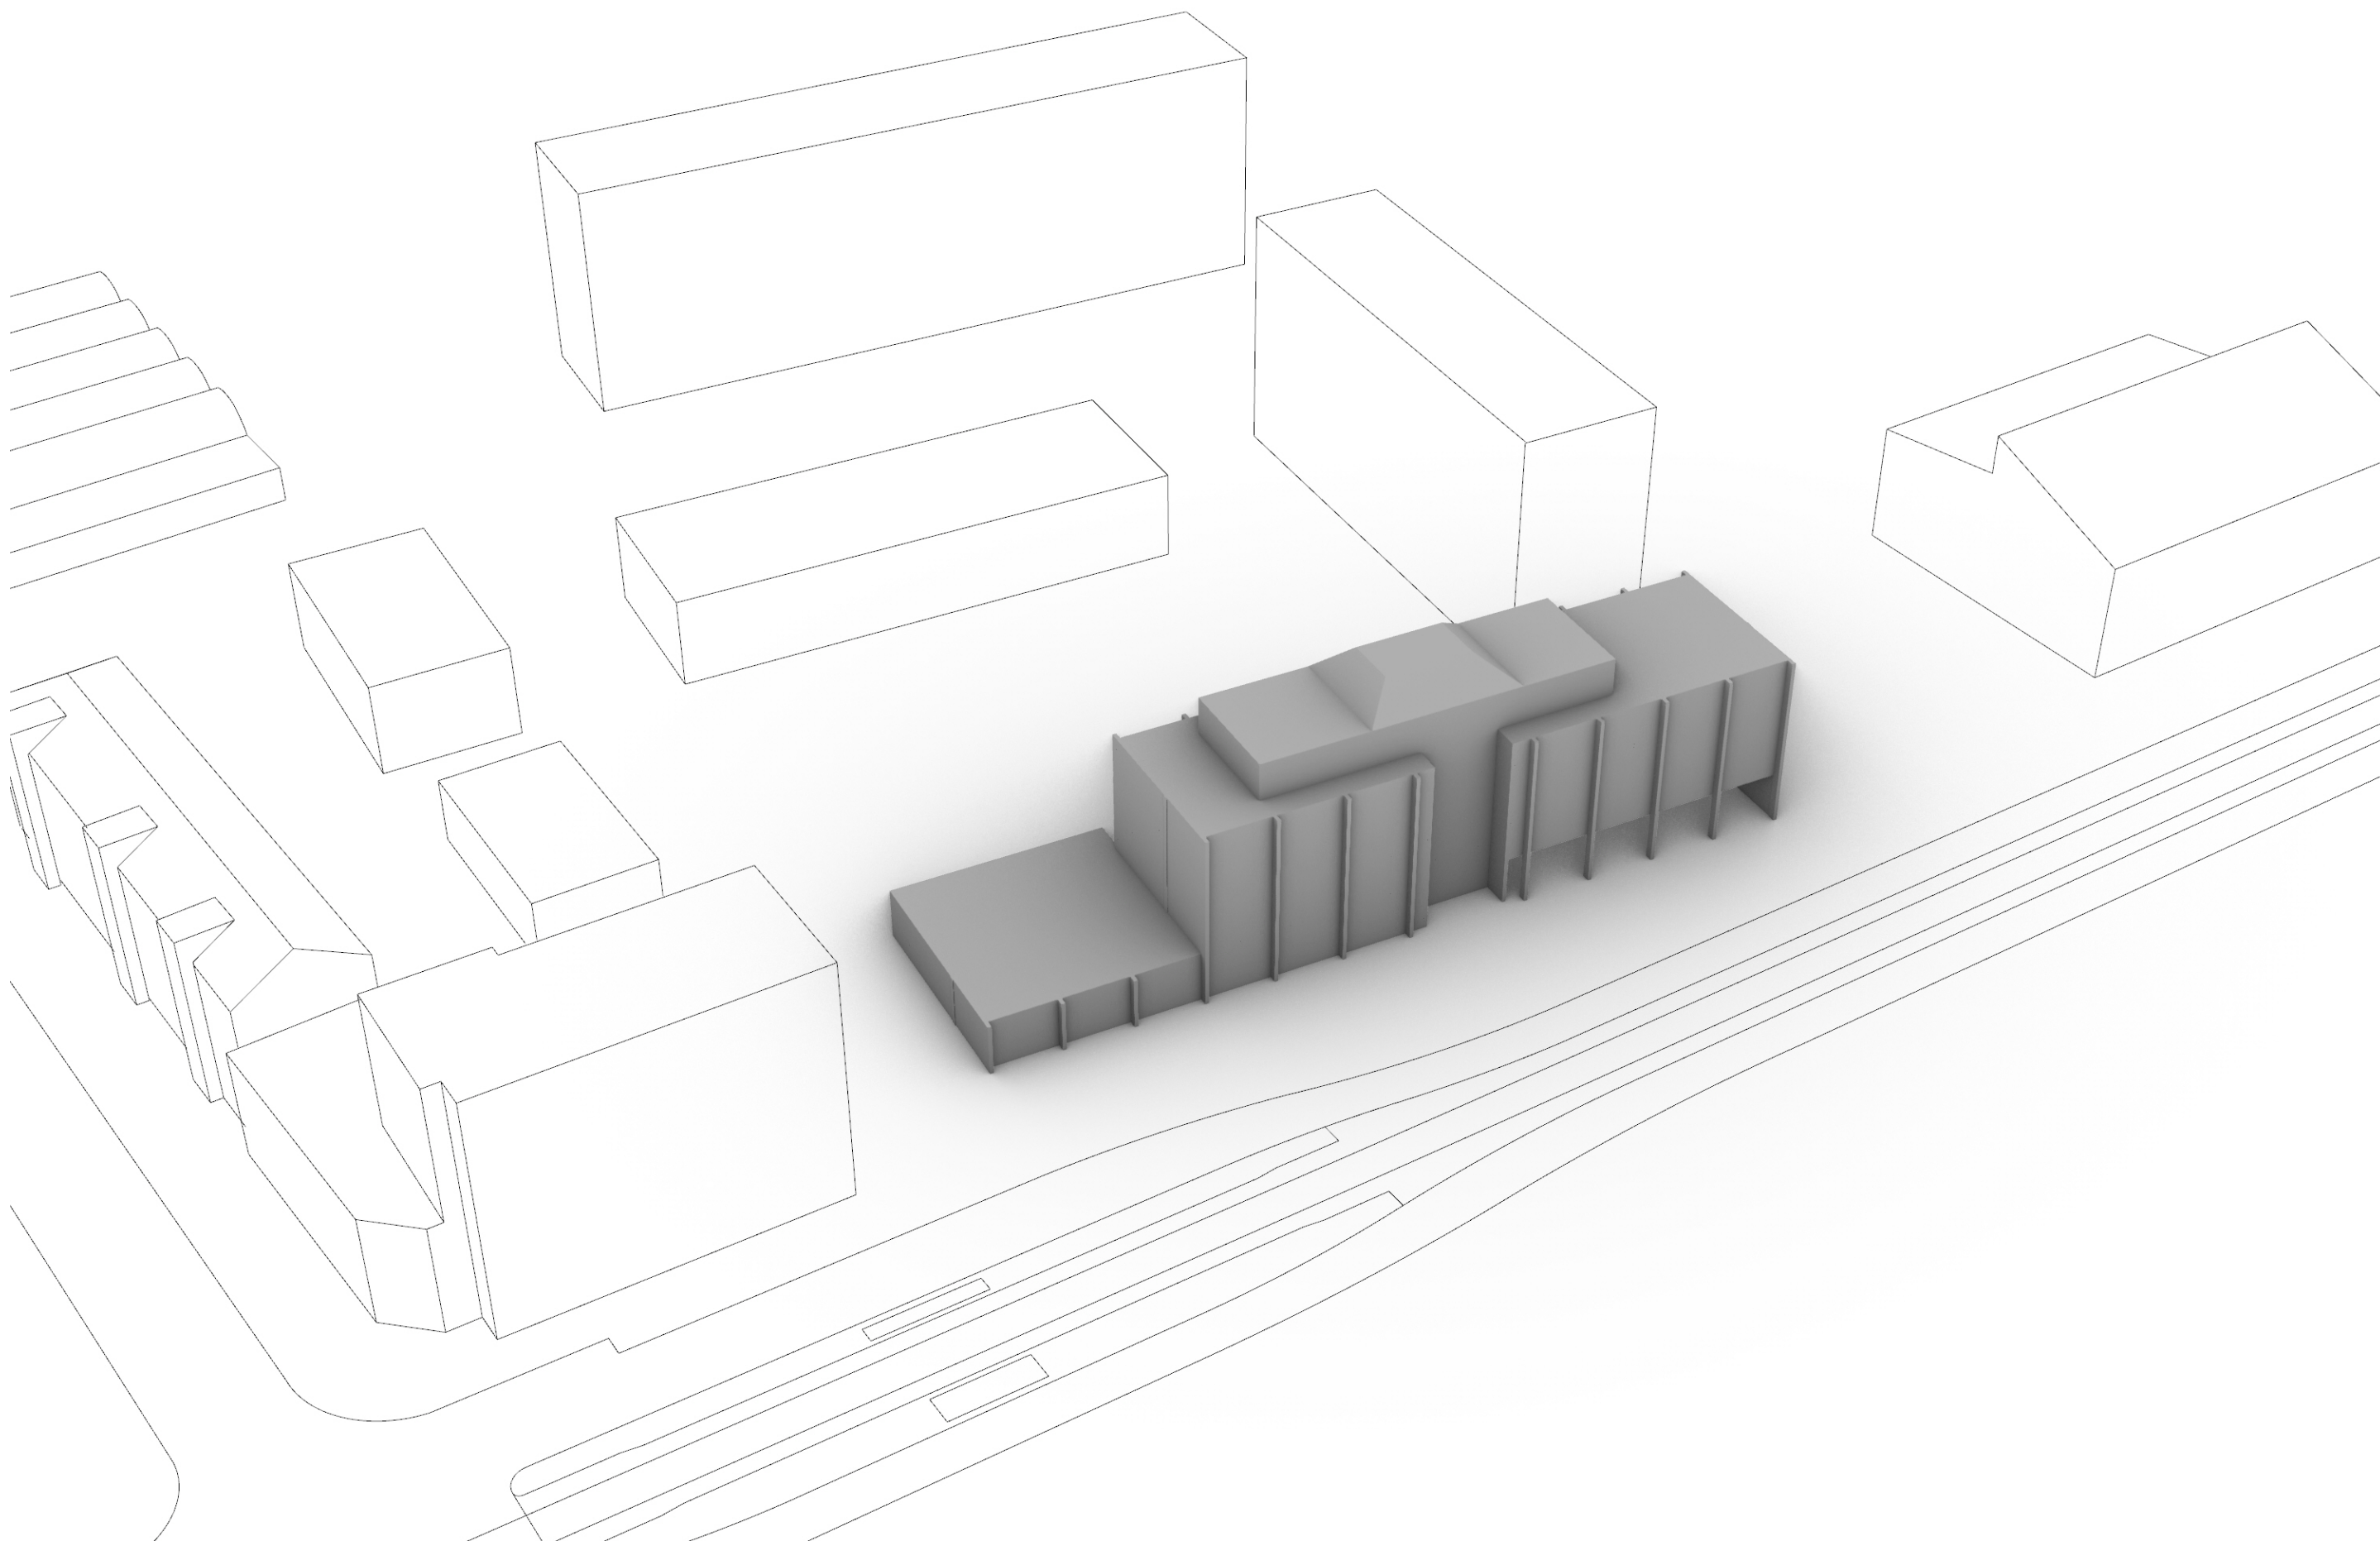


Strategy: Existing structure & extension

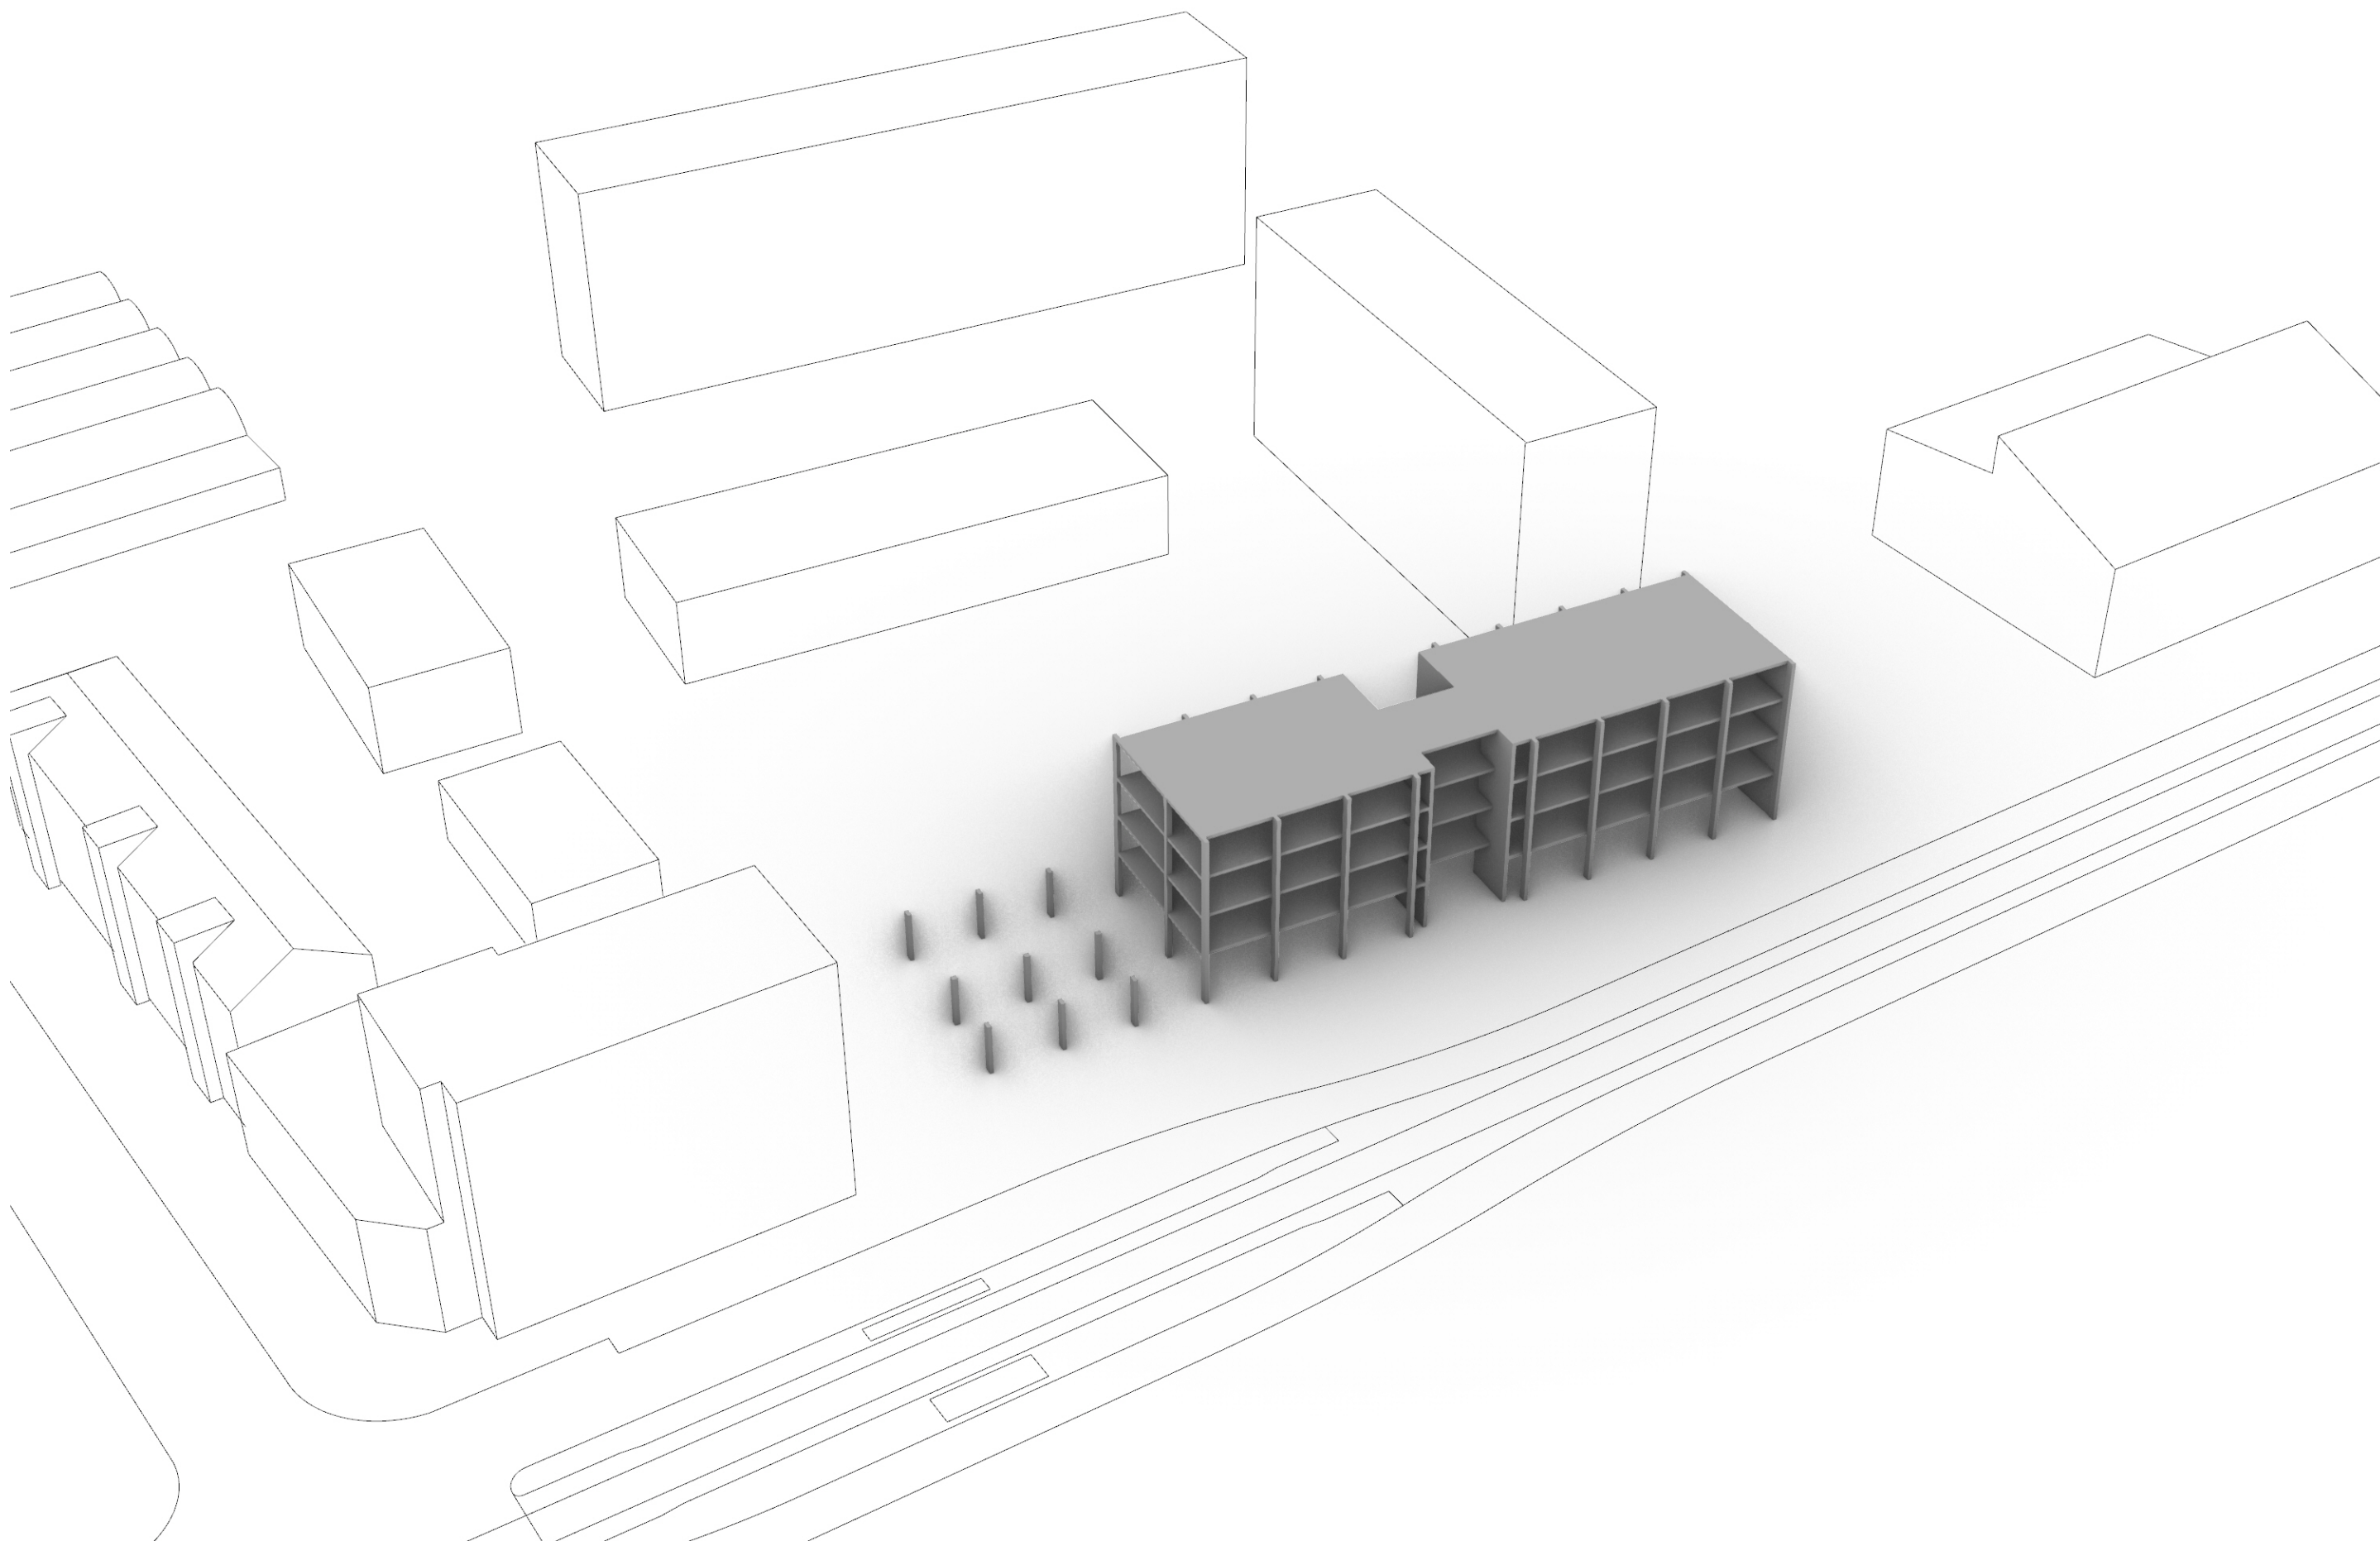


Strategy: Existing structure & extension

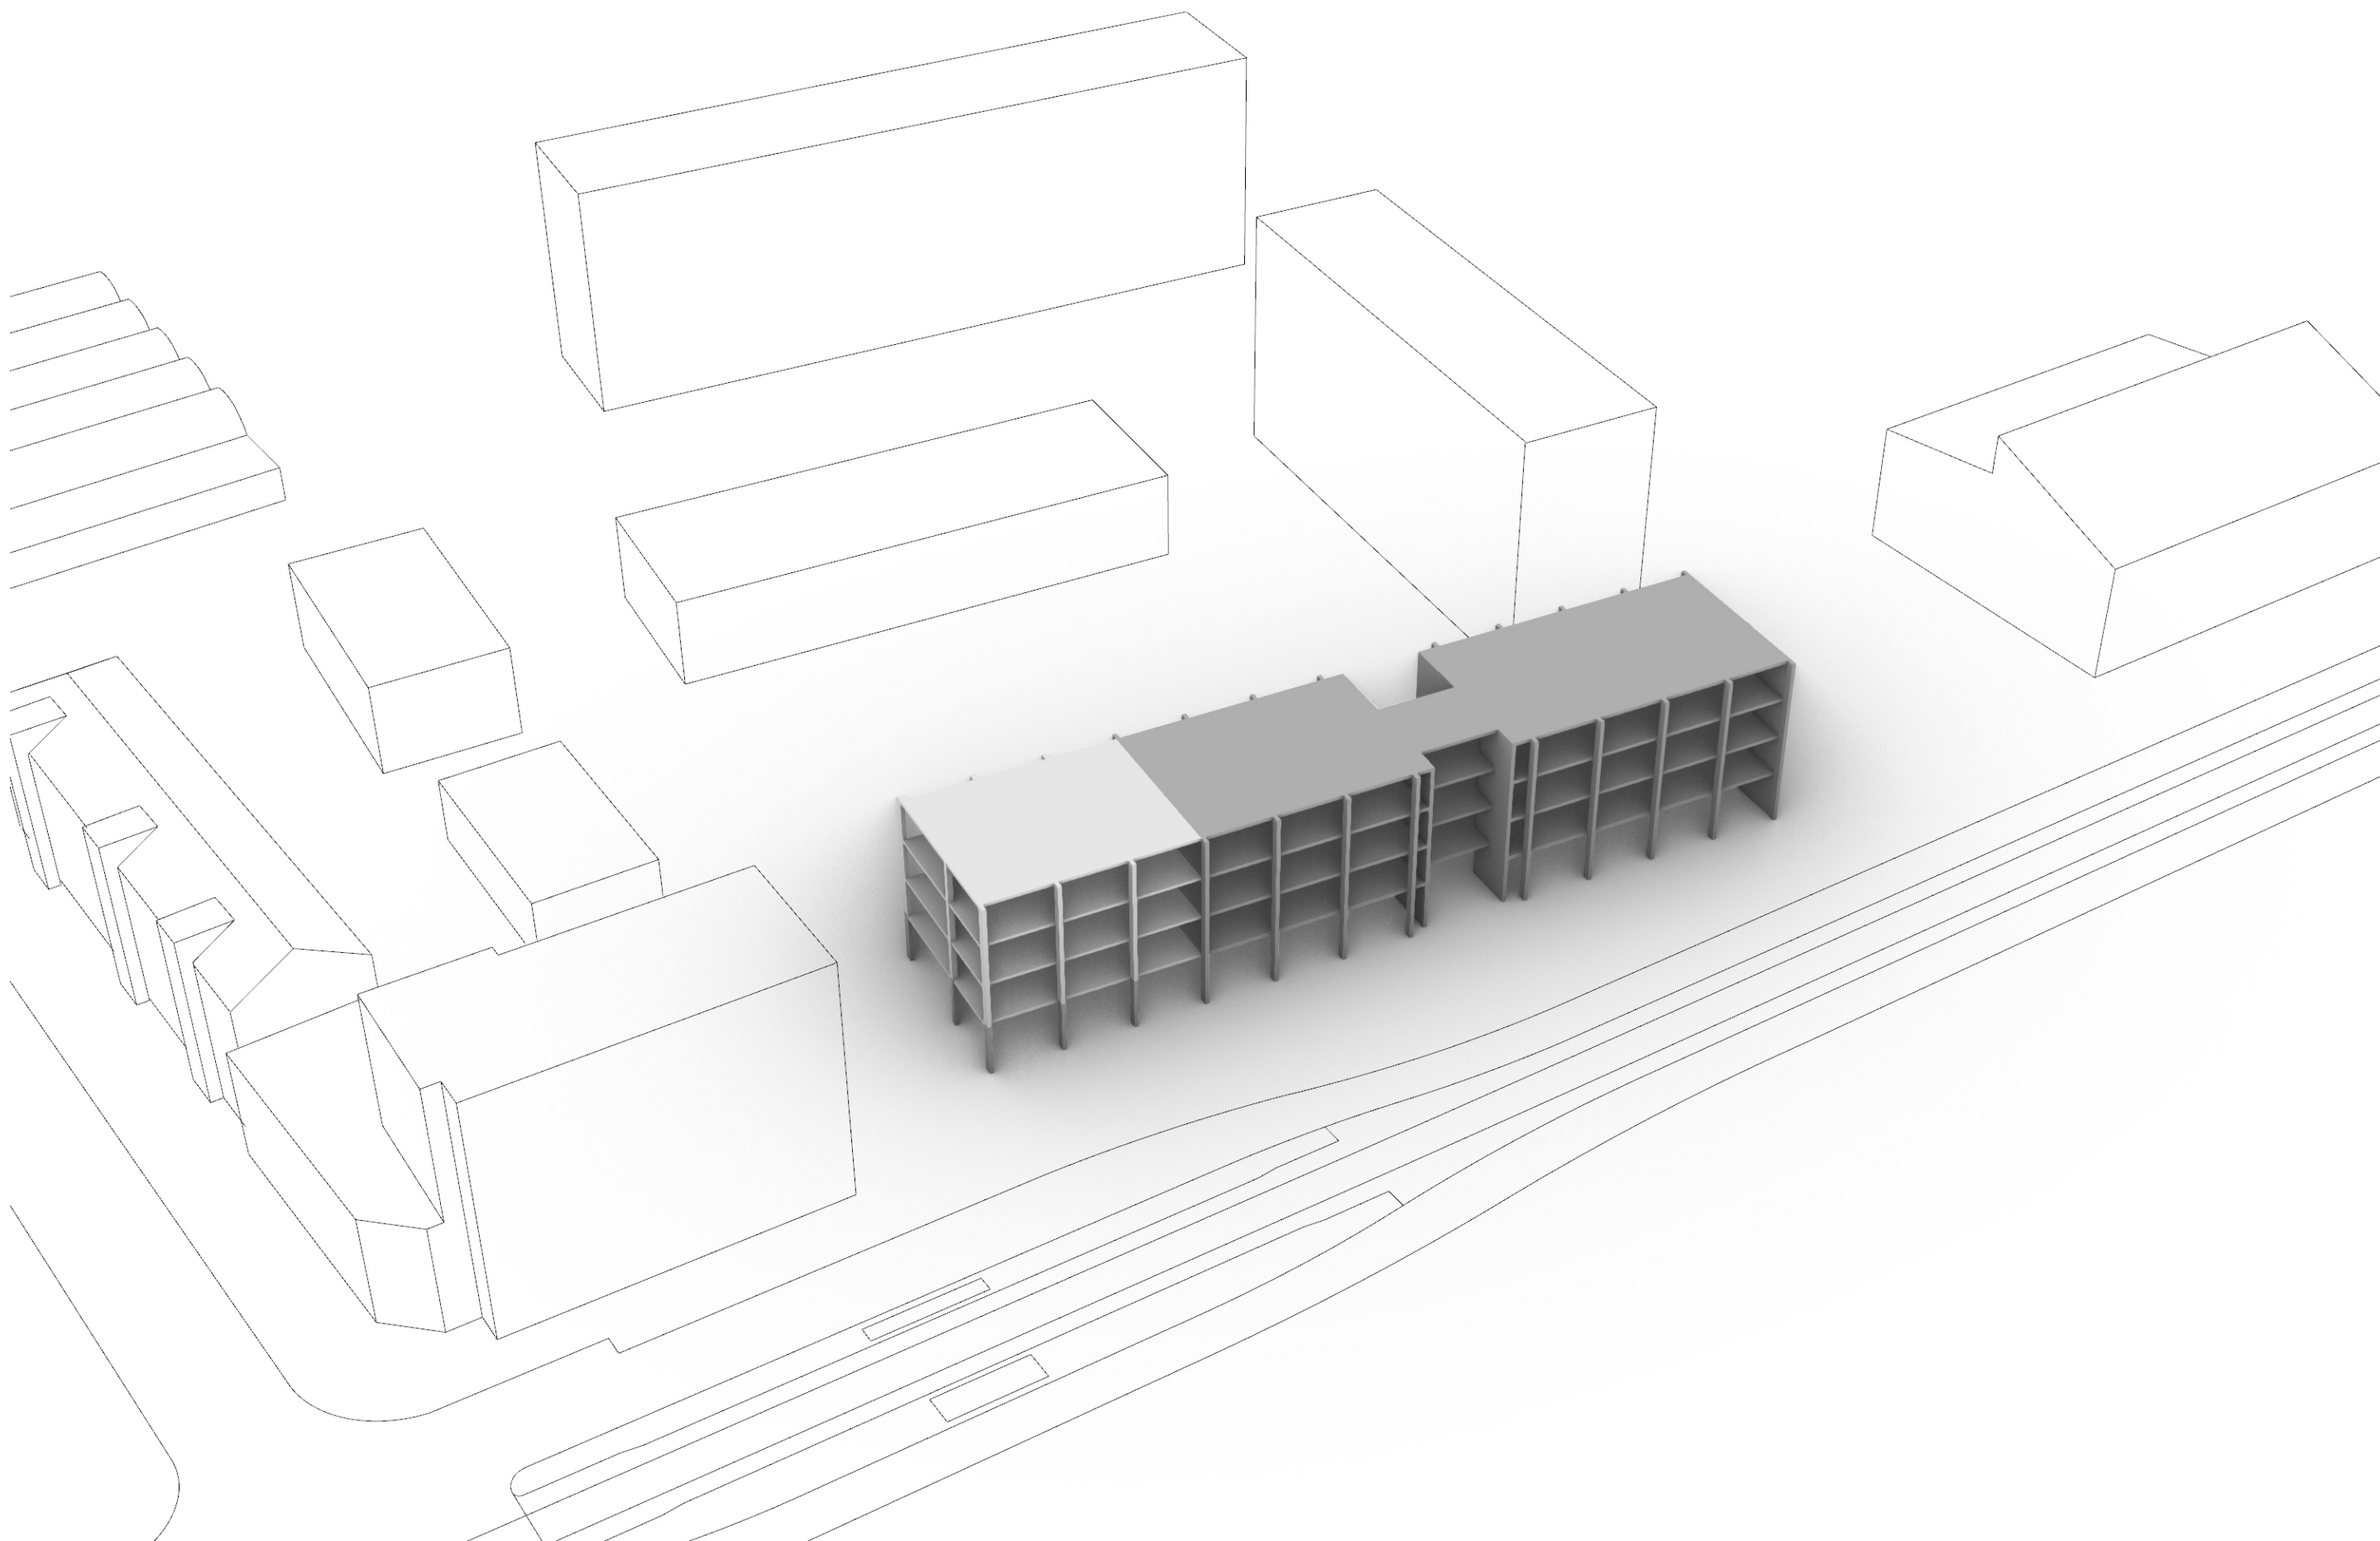


Strategy: Existing structure & extension

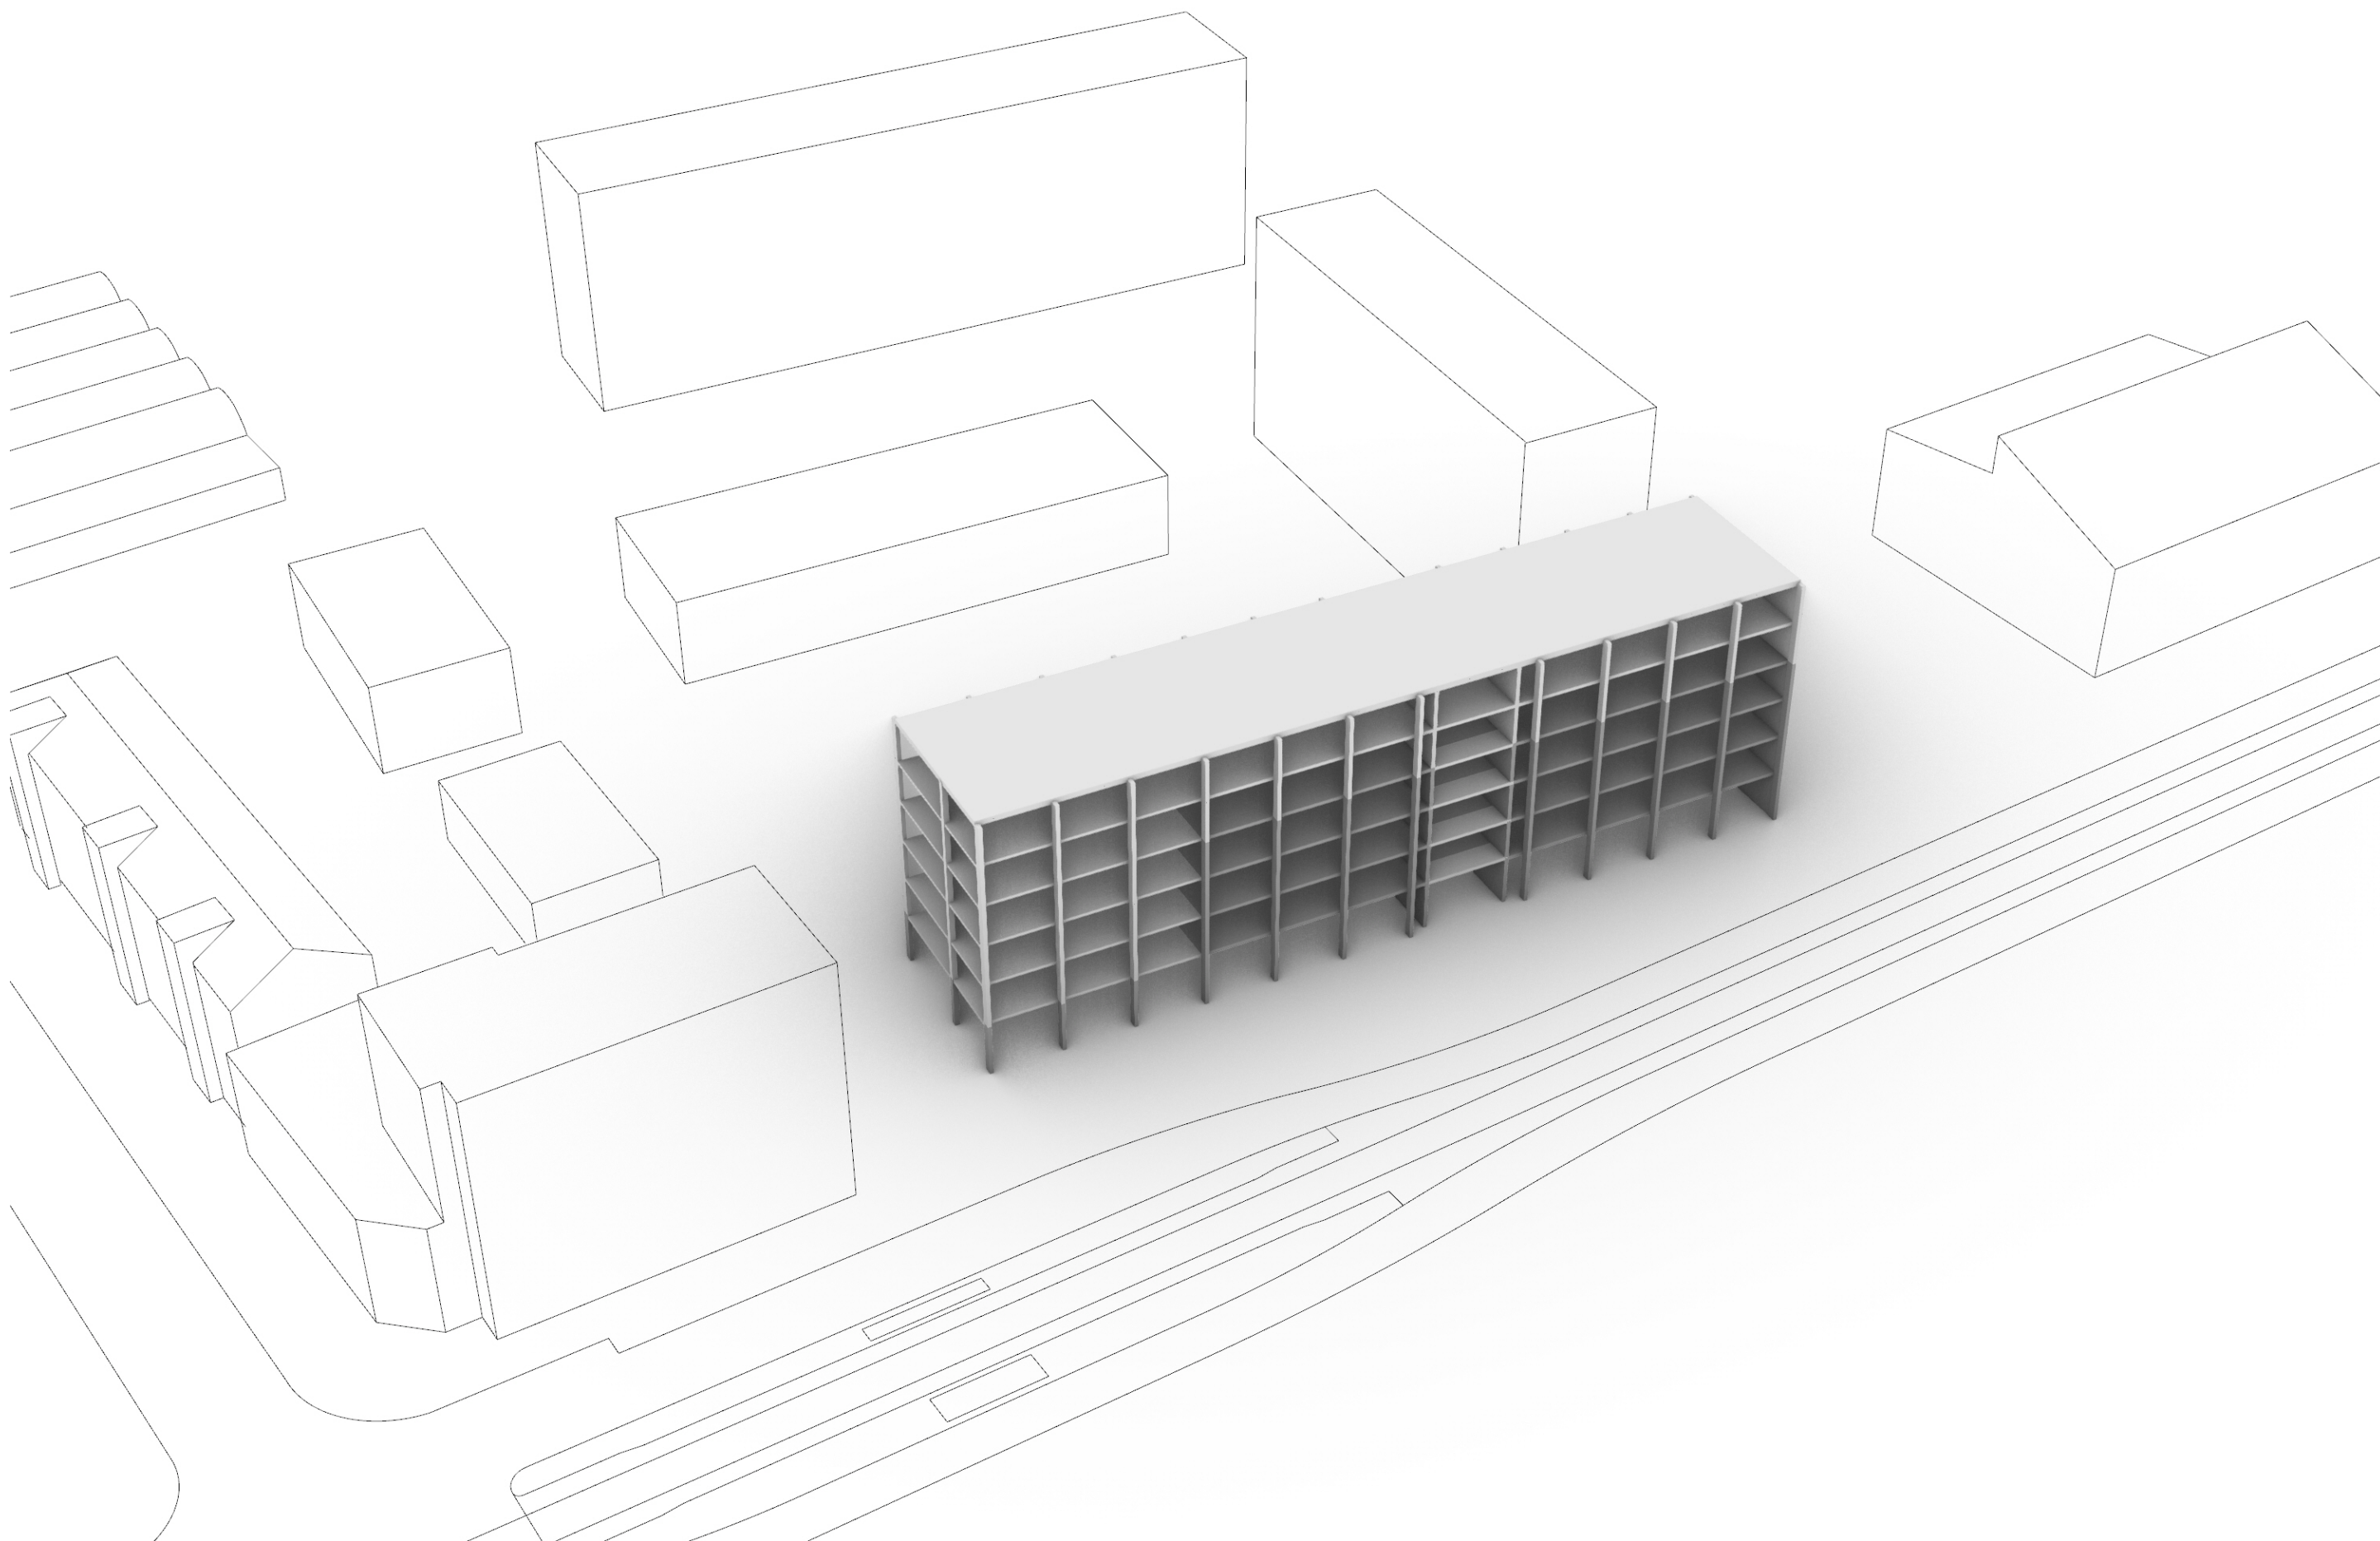

Strategy: Existing structure & extension

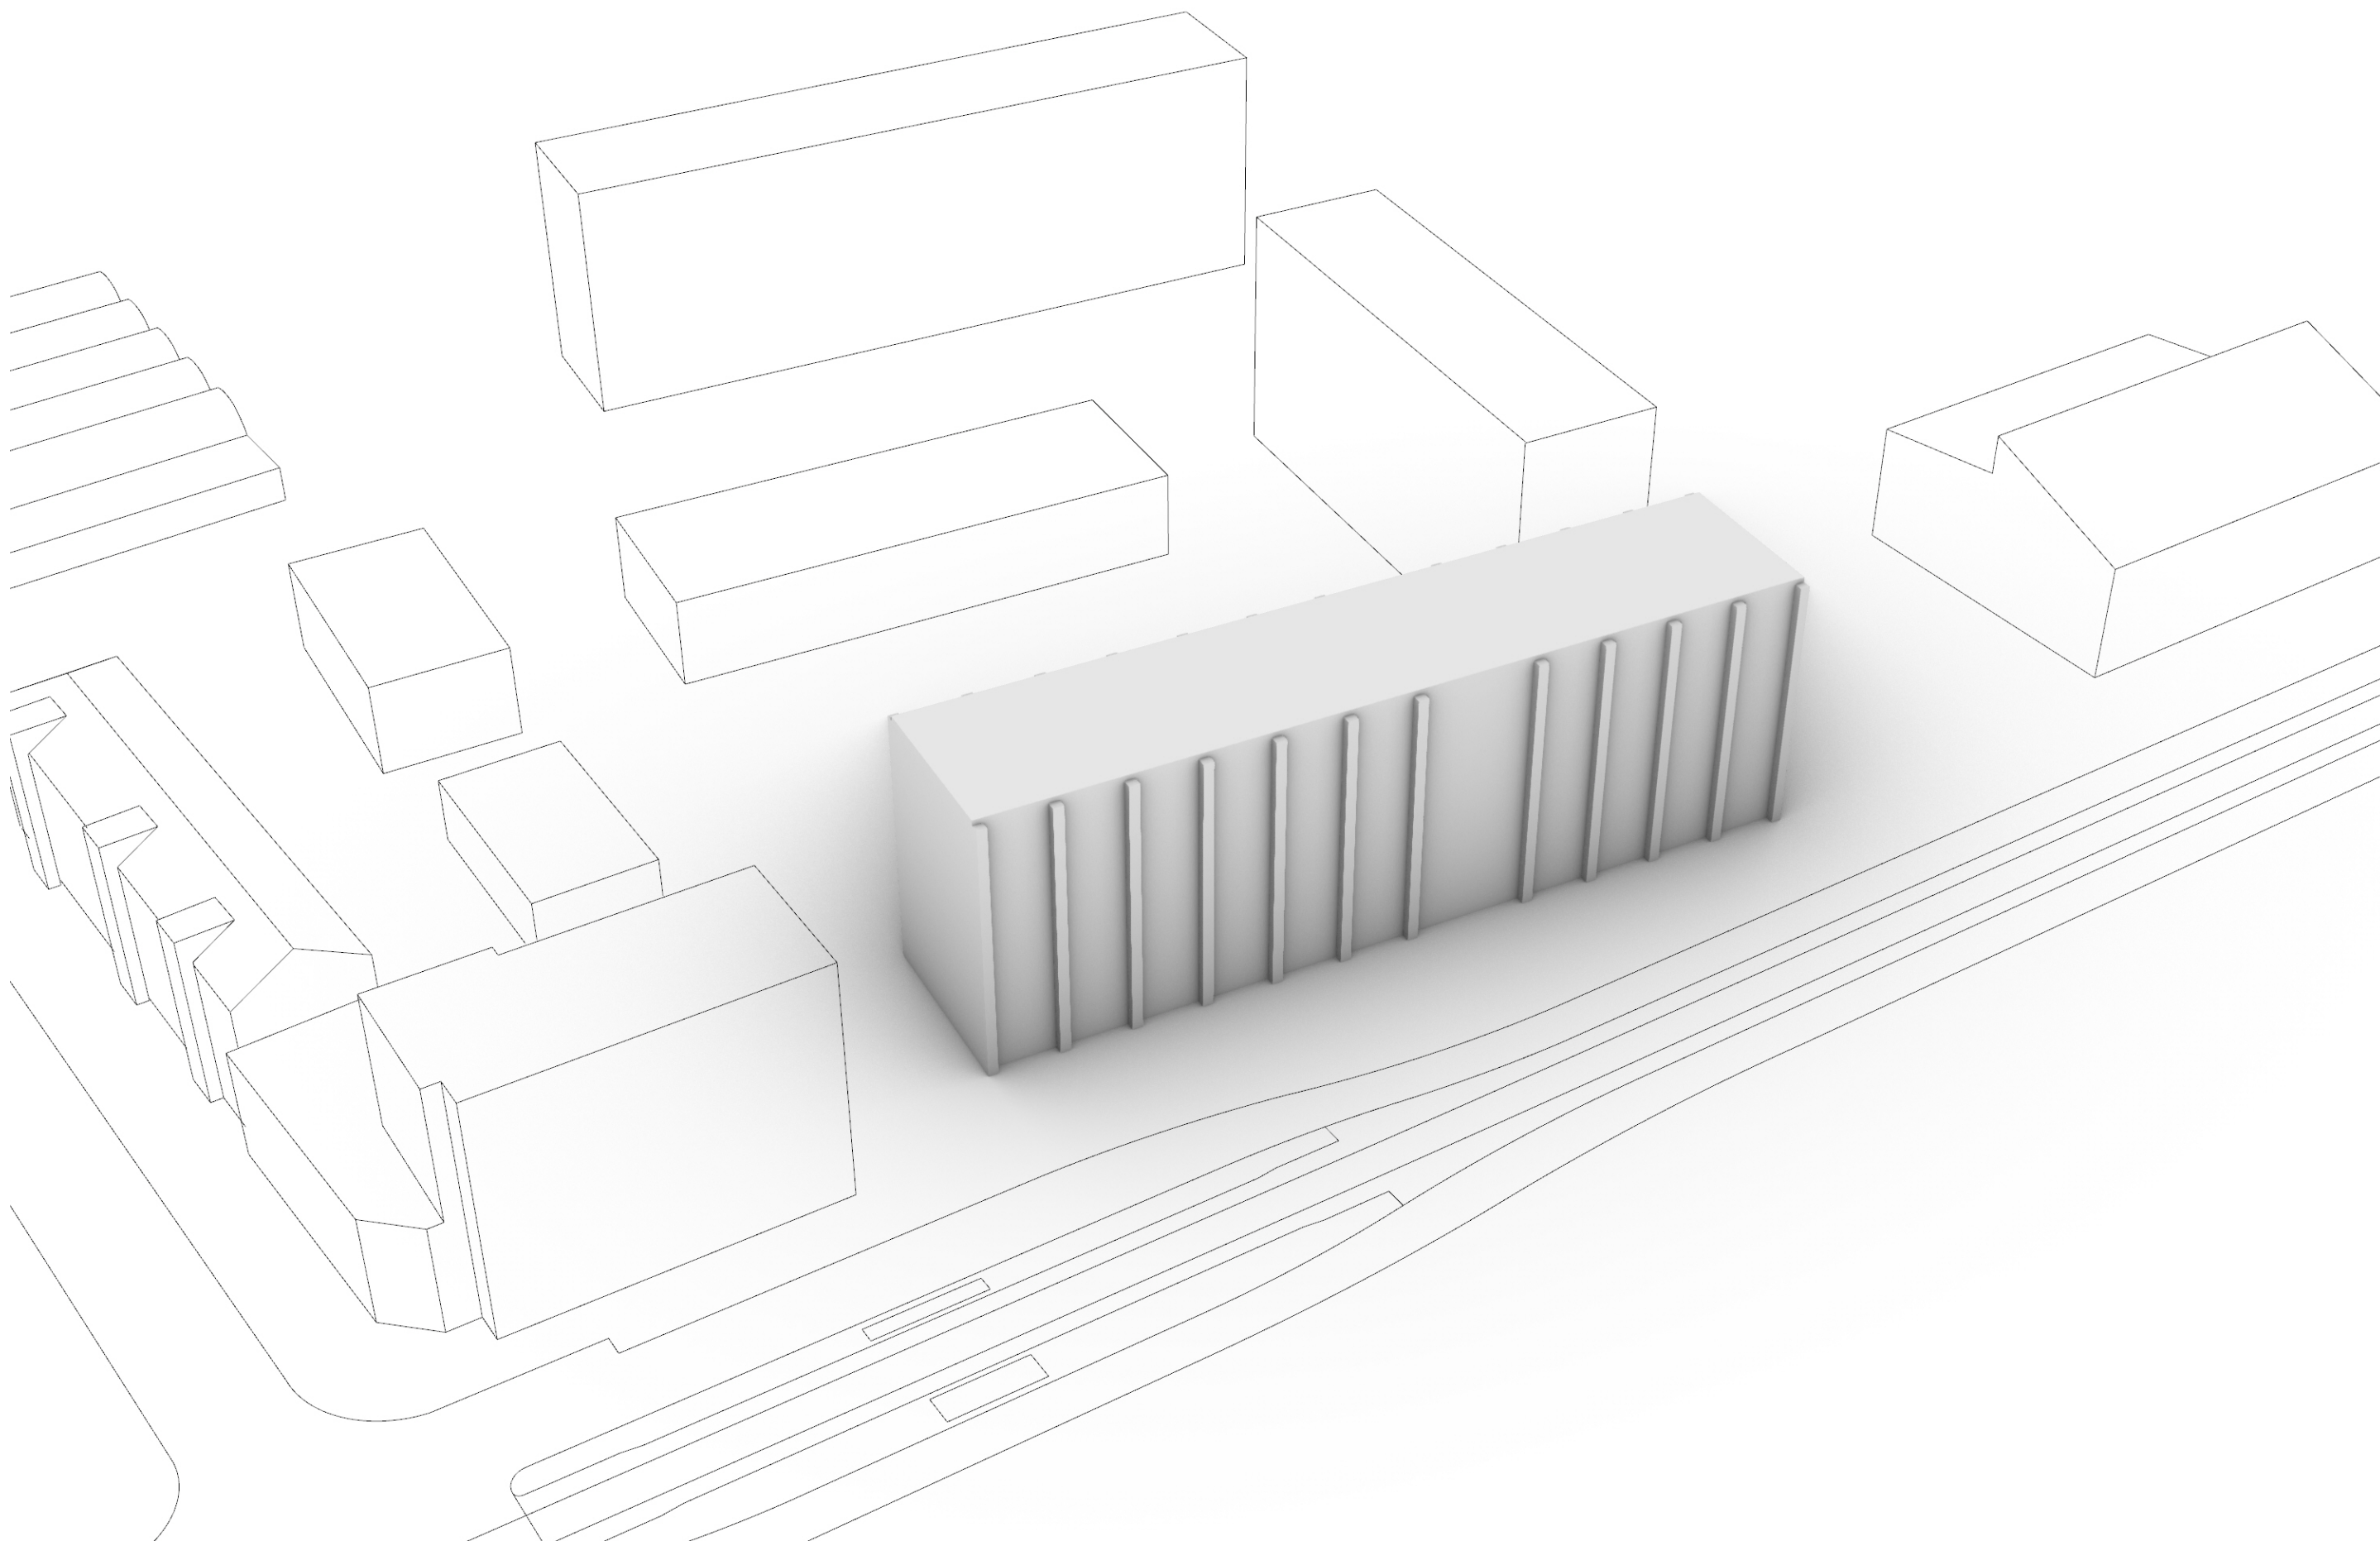

Strategy: Existing structure & extension

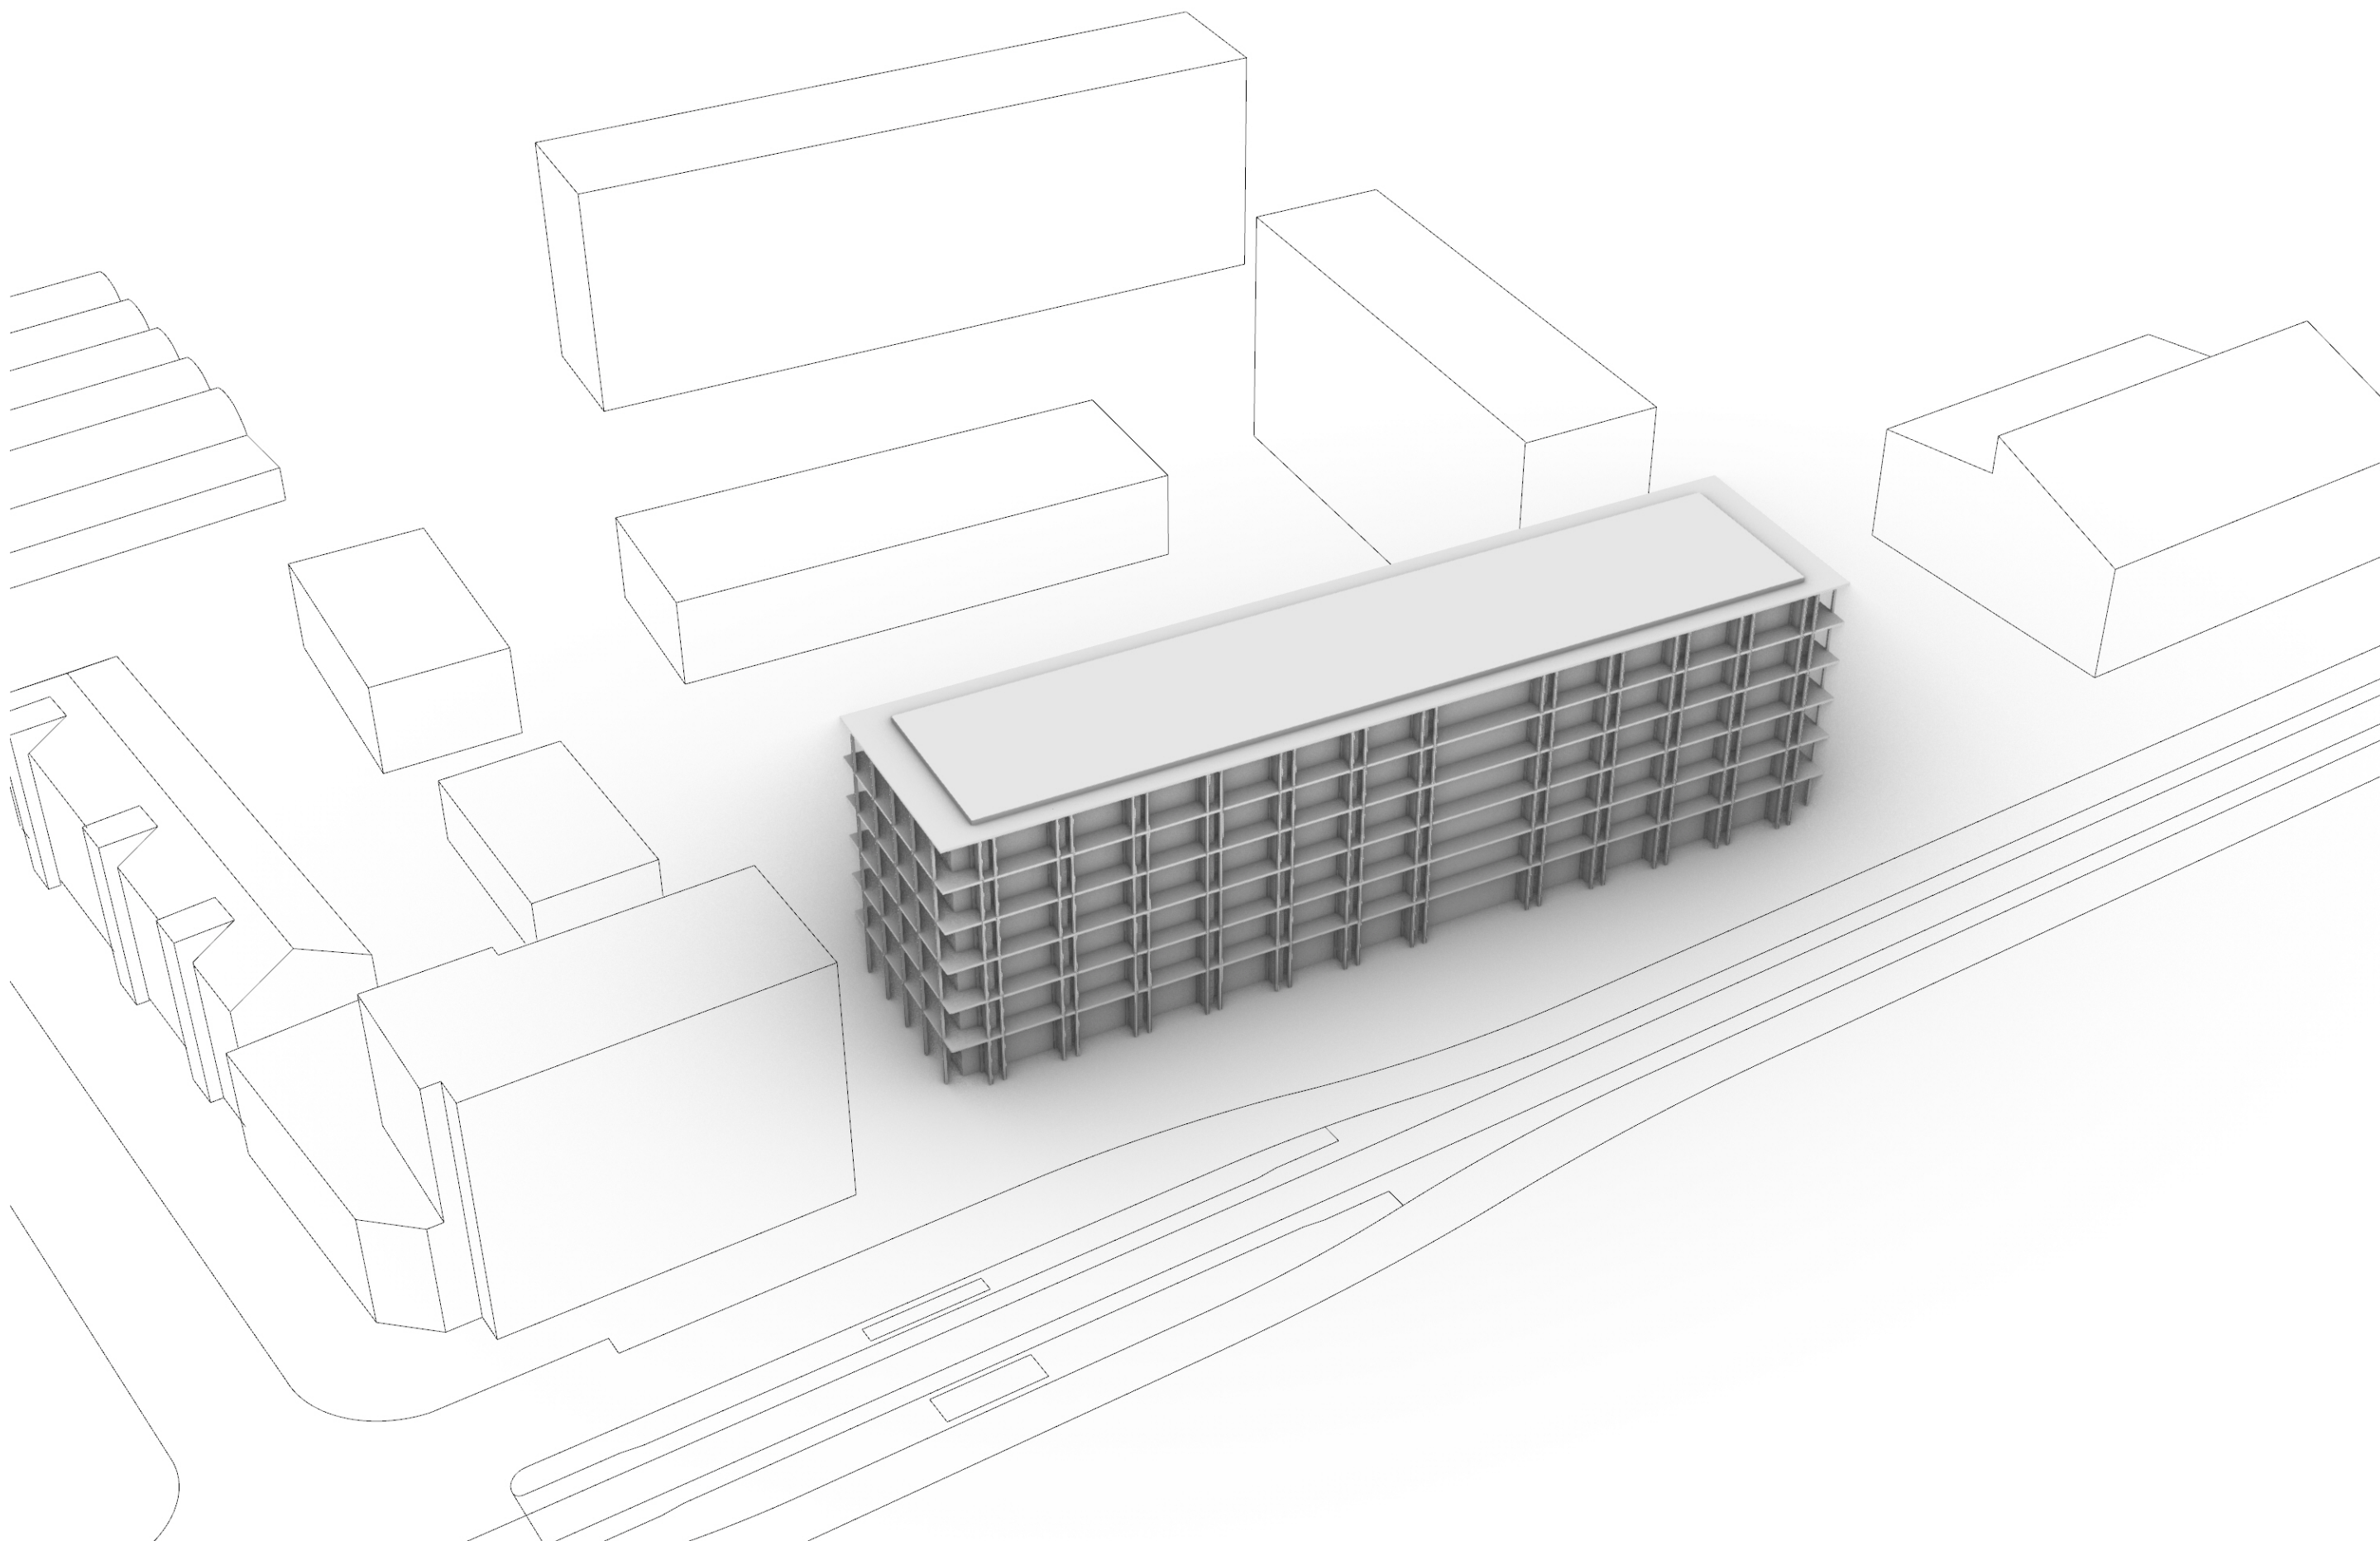


Strategy: Existing structure & extension




Visualisation City Context

HS20 | Professur Gigon/Guyer, Leitung Prof. Annette Gigon


StudentIn: Andrea Brechbühl, Jonas Haldemann

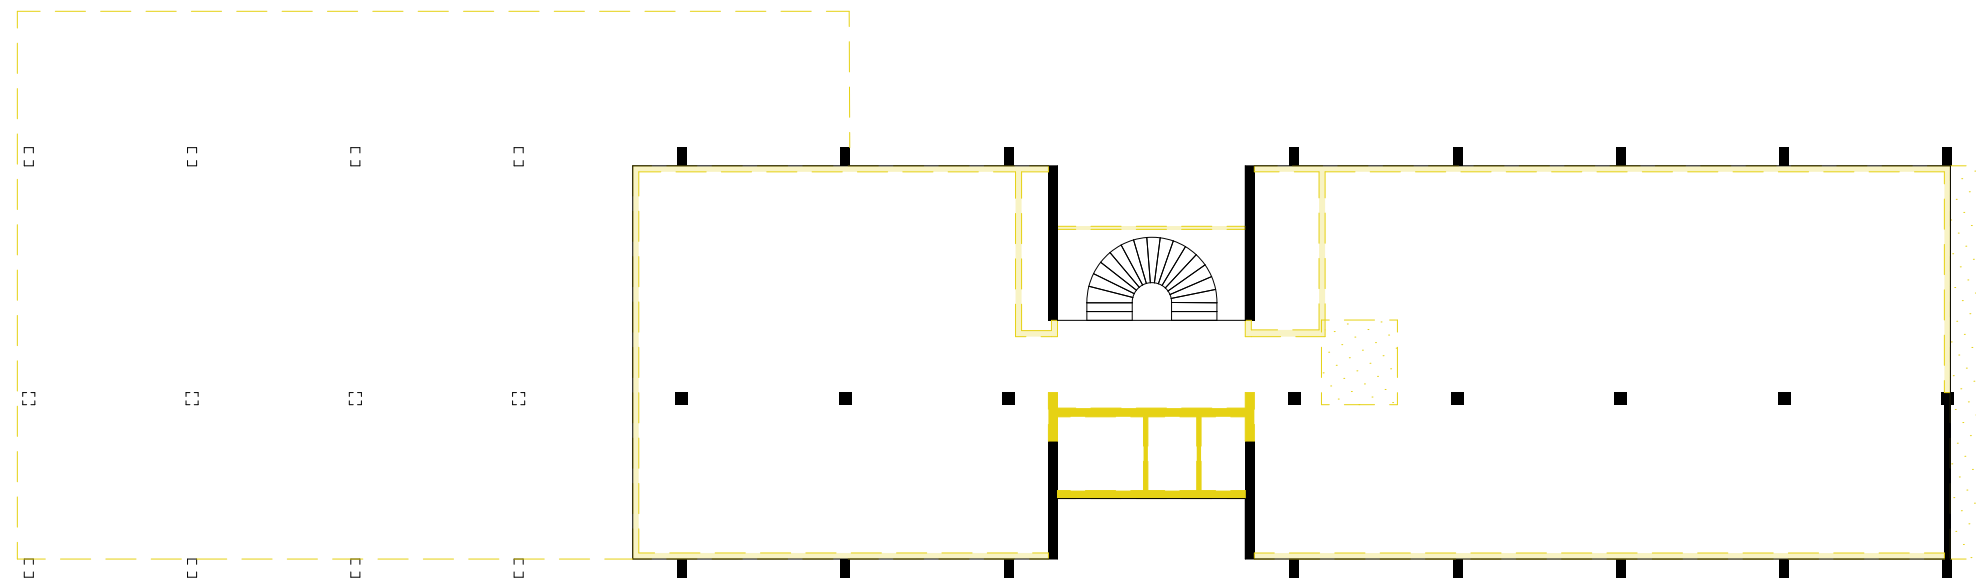

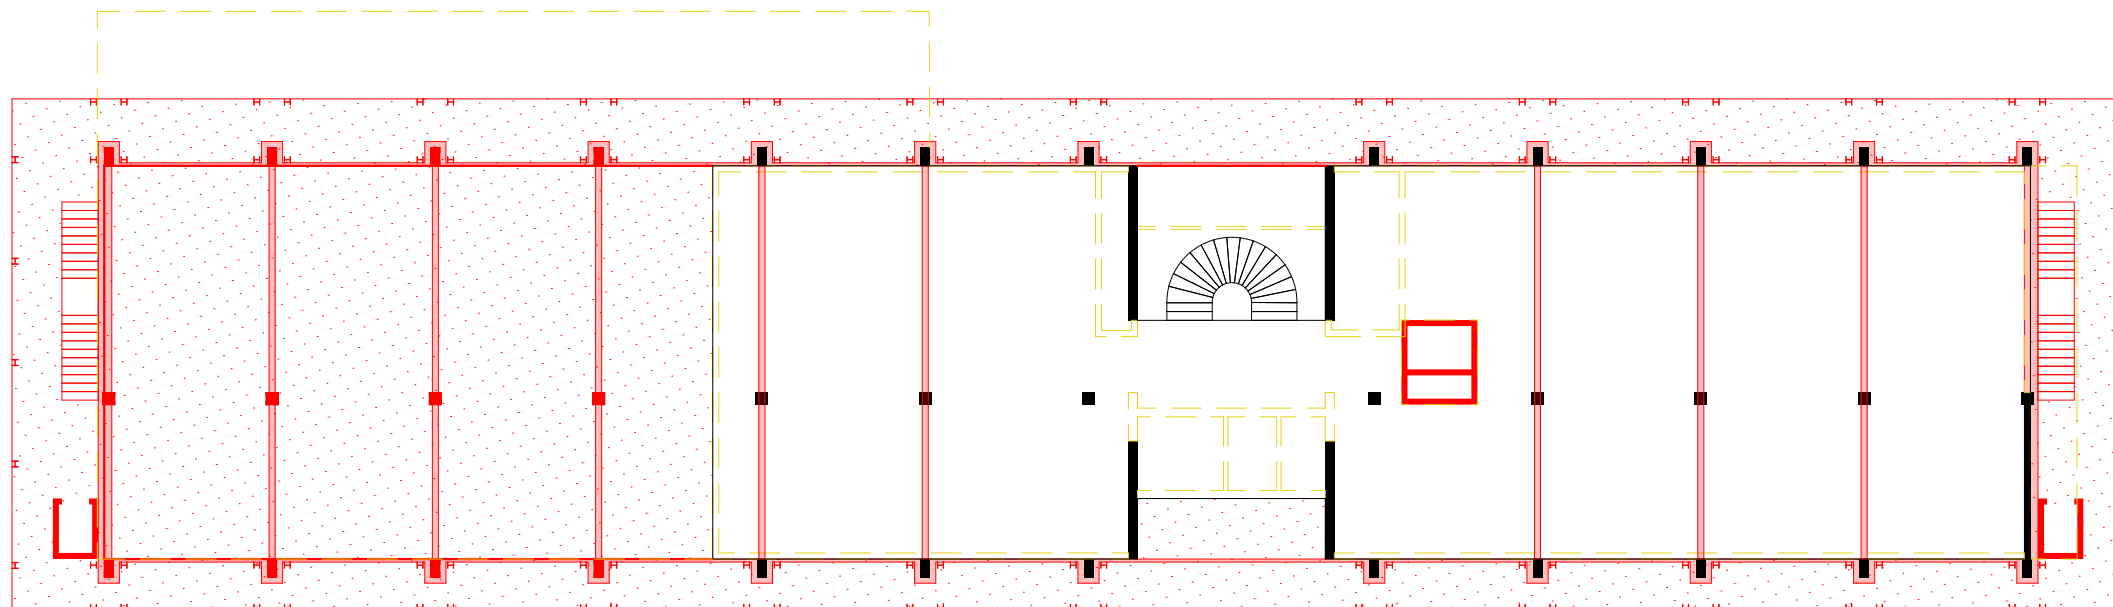


Strategy: black - yellow - red 1:250

Home

 


46m²

Office

 


16m²


Home and Office

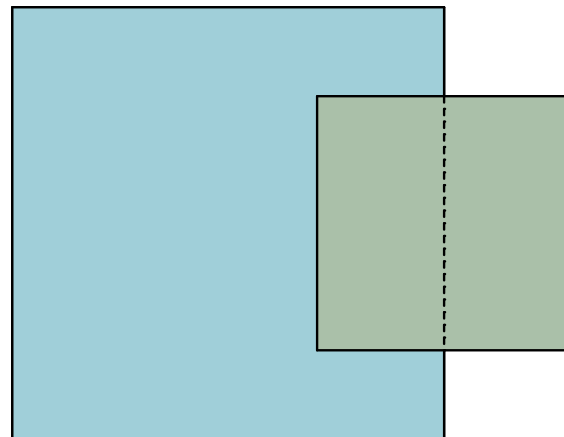


Existing program: office building

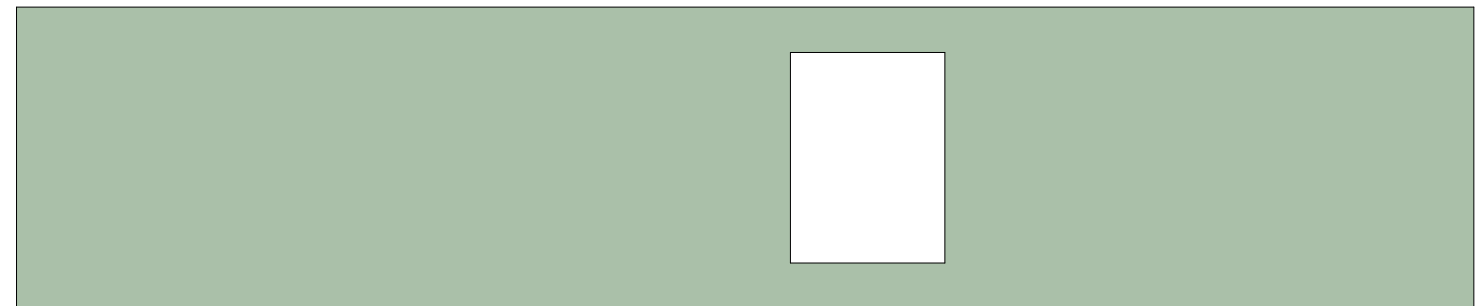

Future program: home and office building

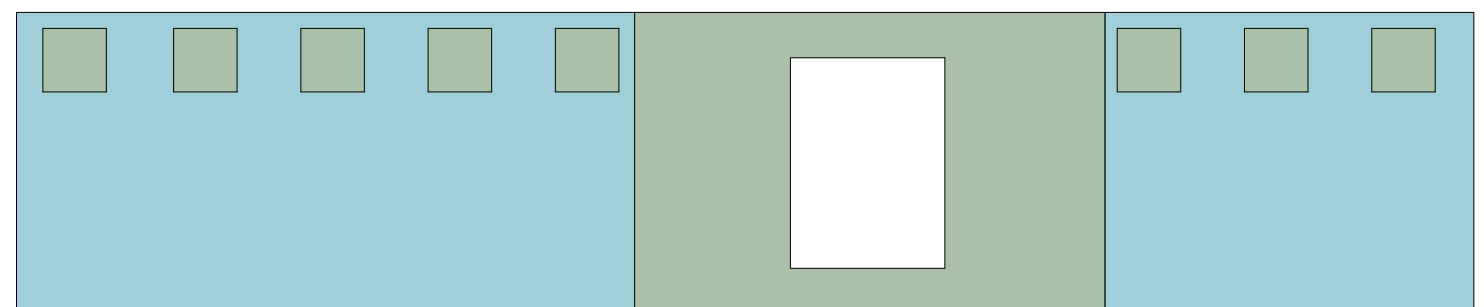

Concept: Home and Office

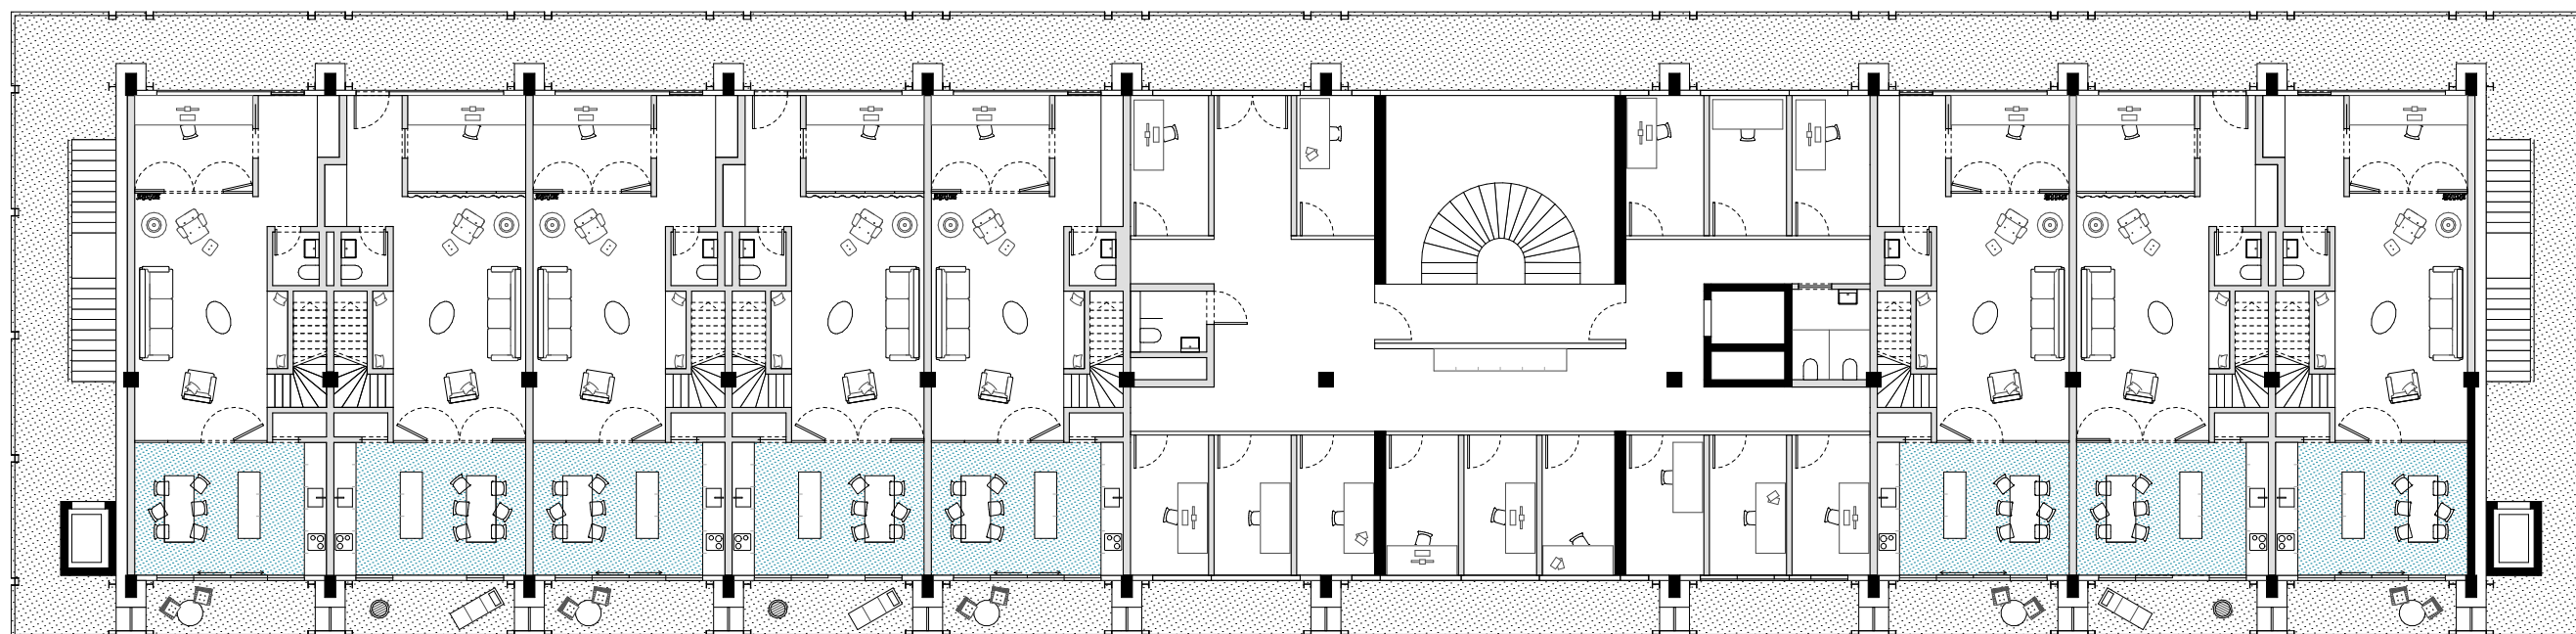

Apartments:

8 one-floor apartments, 2.5 rooms (incl. one home office), 65m²


16 maisonette apartments, 5.5 rooms (incl. two home offices), 125m²

1. / 3. Floor 1:200

HS20 | Professur Gigon/Guyer, Leitung Prof. Annette Gigon



StudentIn: Andrea Brechbühl, Jonas Haldemann

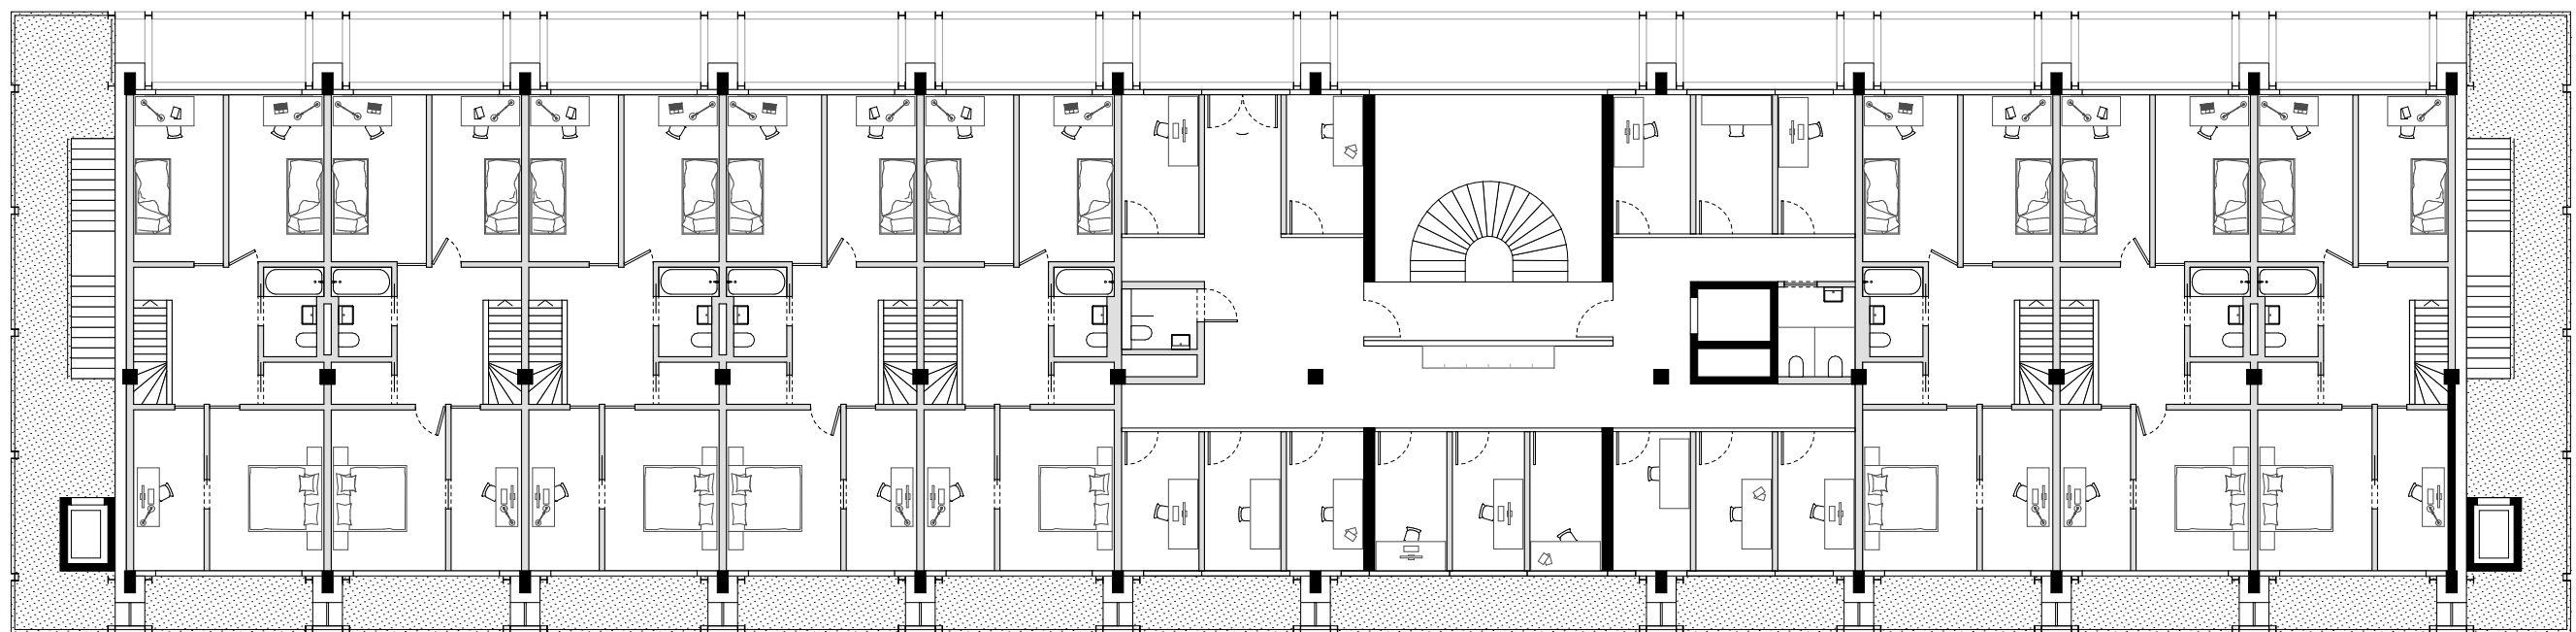

Apartments:

8 one-floor apartments, 2.5 rooms (incl. one home office), 65m²


16 maisonette apartments, 5.5 rooms (incl. two home offices), 125m²

2. / 4. Floor 1:200

HS20 | Professur Gigon/Guyer, Leitung Prof. Annette Gigon



StudentIn: Andrea Brechbühl, Jonas Haldemann

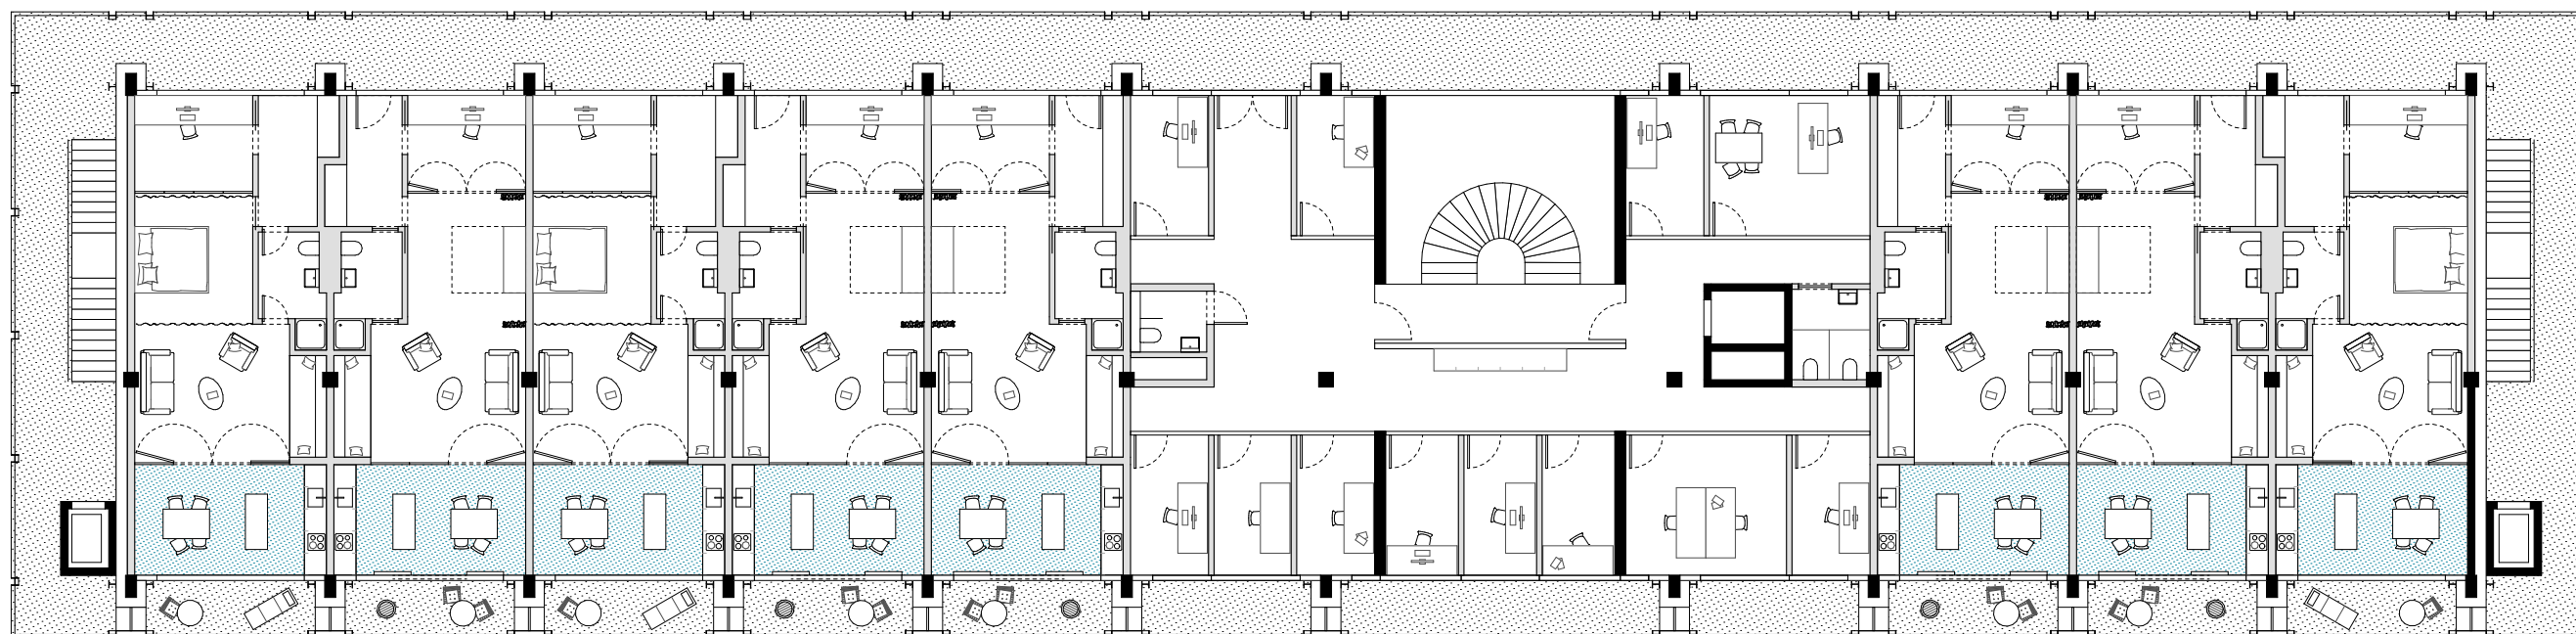

Apartments:

8 one-floor apartments, 2.5 rooms (incl. one home office), 65m²

16 maisonette apartments, 5.5 rooms (incl. two home offices), 125m²

5. Floor 1:200







Office


HS20 | Professur Gigon/Guyer, Leitung Prof. Annette Gigon

StudentIn: Andrea Brechbühl, Jonas Haldemann

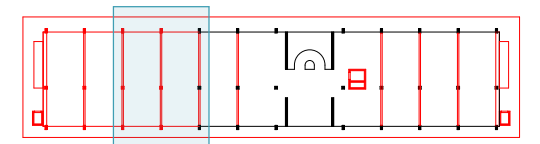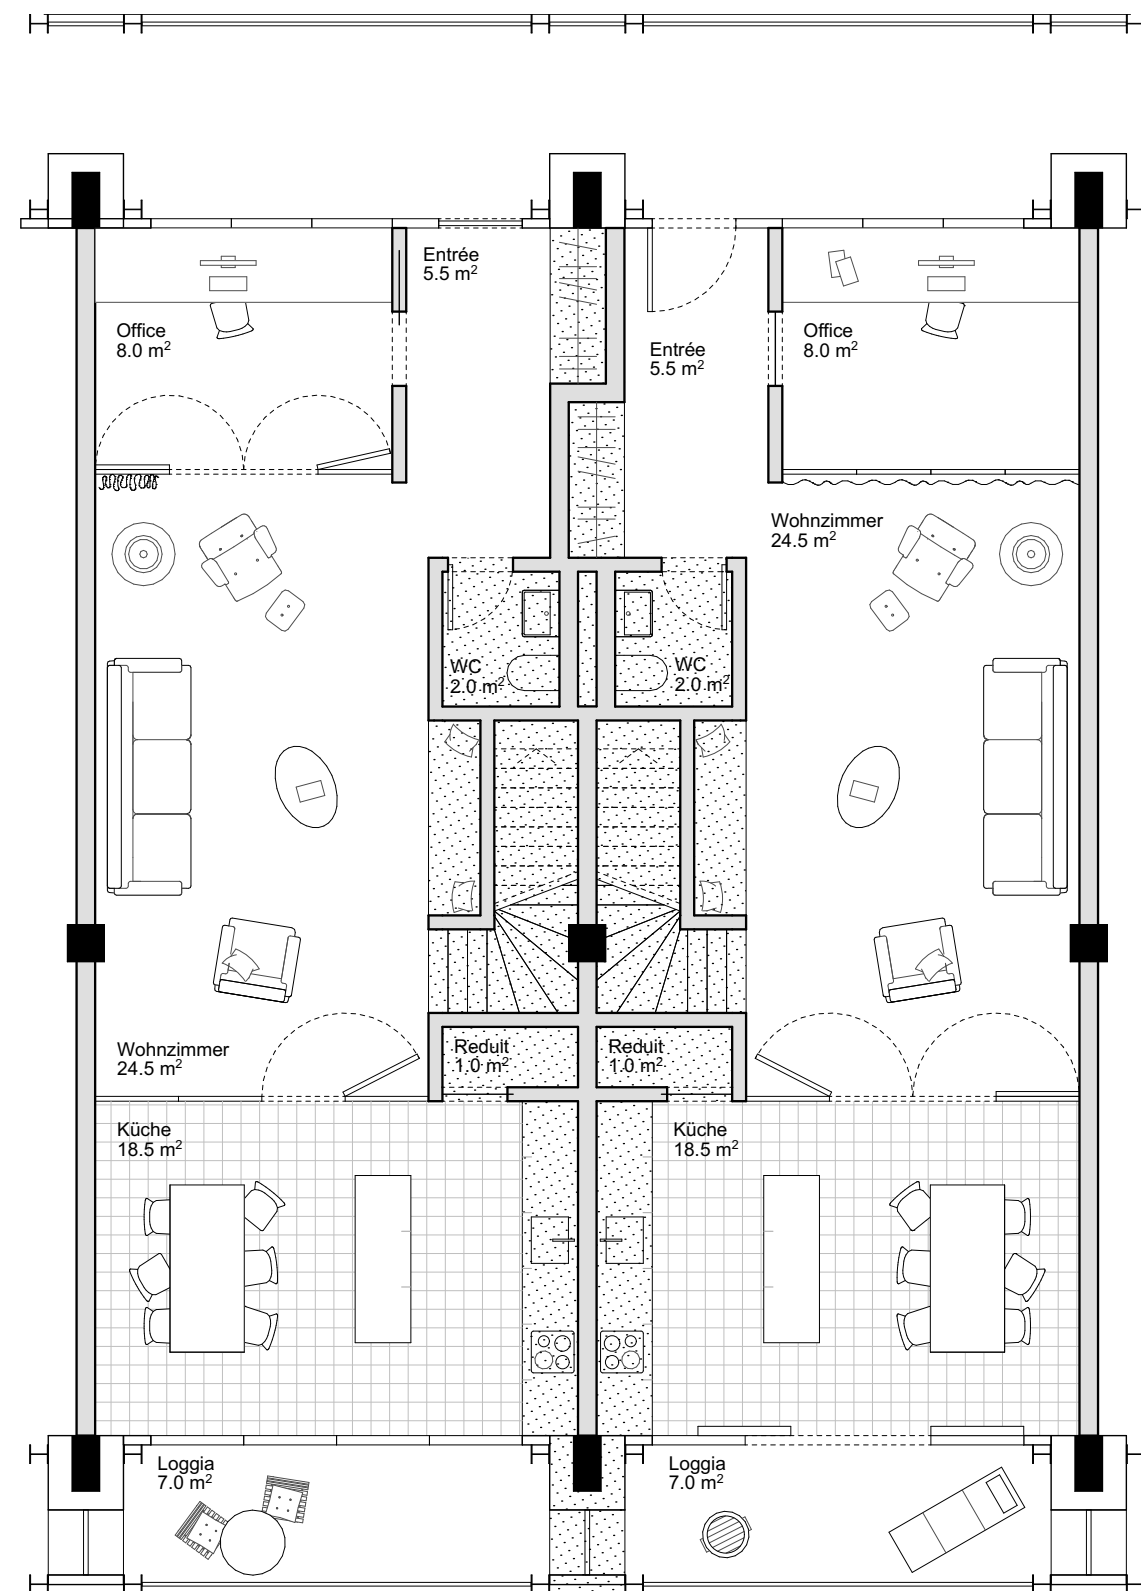

Maisonette apartment 1:100

HS20 | Professur Gigon/Guyer, Leitung Prof. Annette Gigon

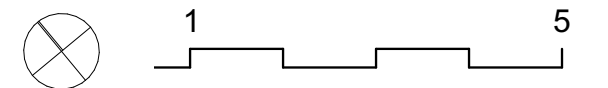

StudentIn: Andrea Brechbühl, Jonas Haldemann



Maisonette apartment

HS20 | Professur Gigon/Guyer, Leitung Prof. Annette Gigon




StudentIn: Andrea Brechbühl, Jonas Haldemann



Maisonette apartment

HS20 | Professur Gigon/Guyer, Leitung Prof. Annette Gigon

StudentIn: Andrea Brechbühl, Jonas Haldemann

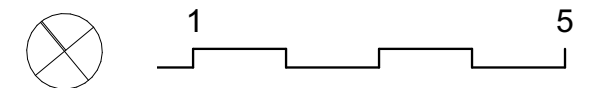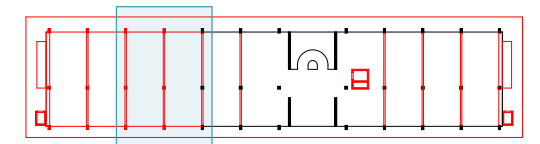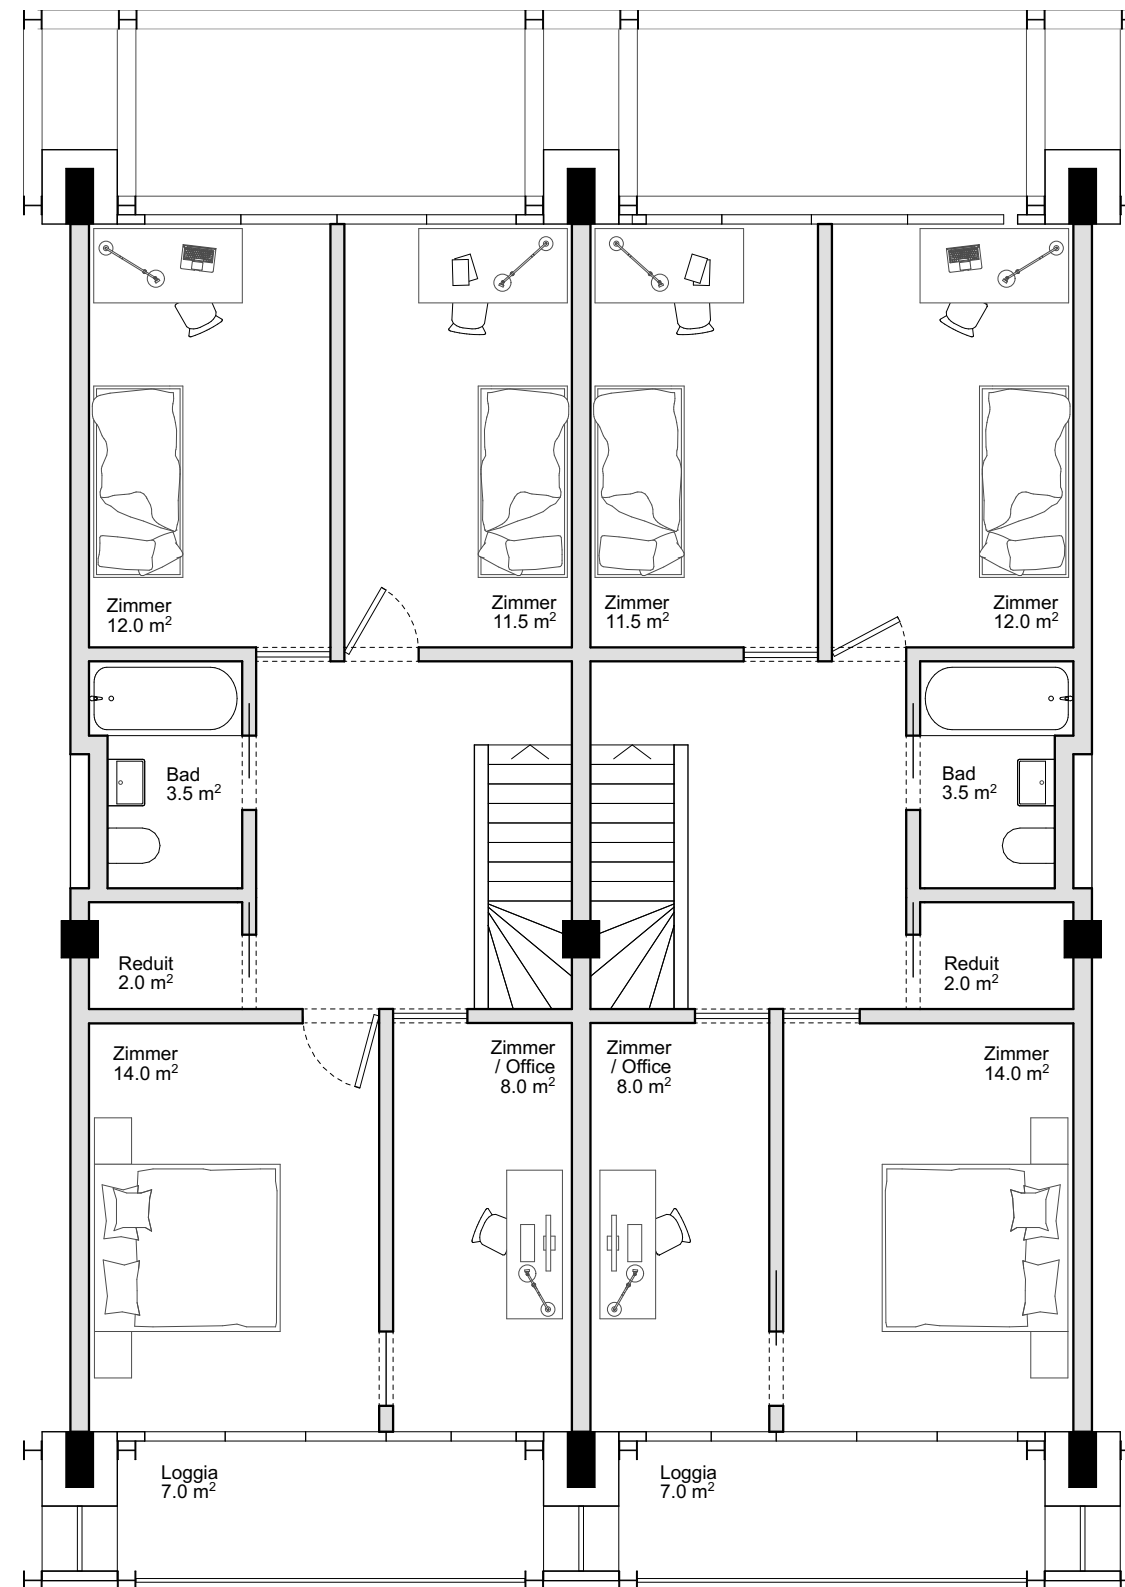

Maisonette apartment 1:100

HS20 | Professur Gigon/Guyer, Leitung Prof. Annette Gigon



StudentIn: Andrea Brechbühl, Jonas Haldemann



Maisonette apartment


HS20 | Professur Gigon/Guyer, Leitung Prof. Annette Gigon

StudentIn: Andrea Brechbühl, Jonas Haldemann

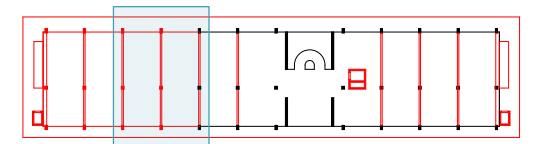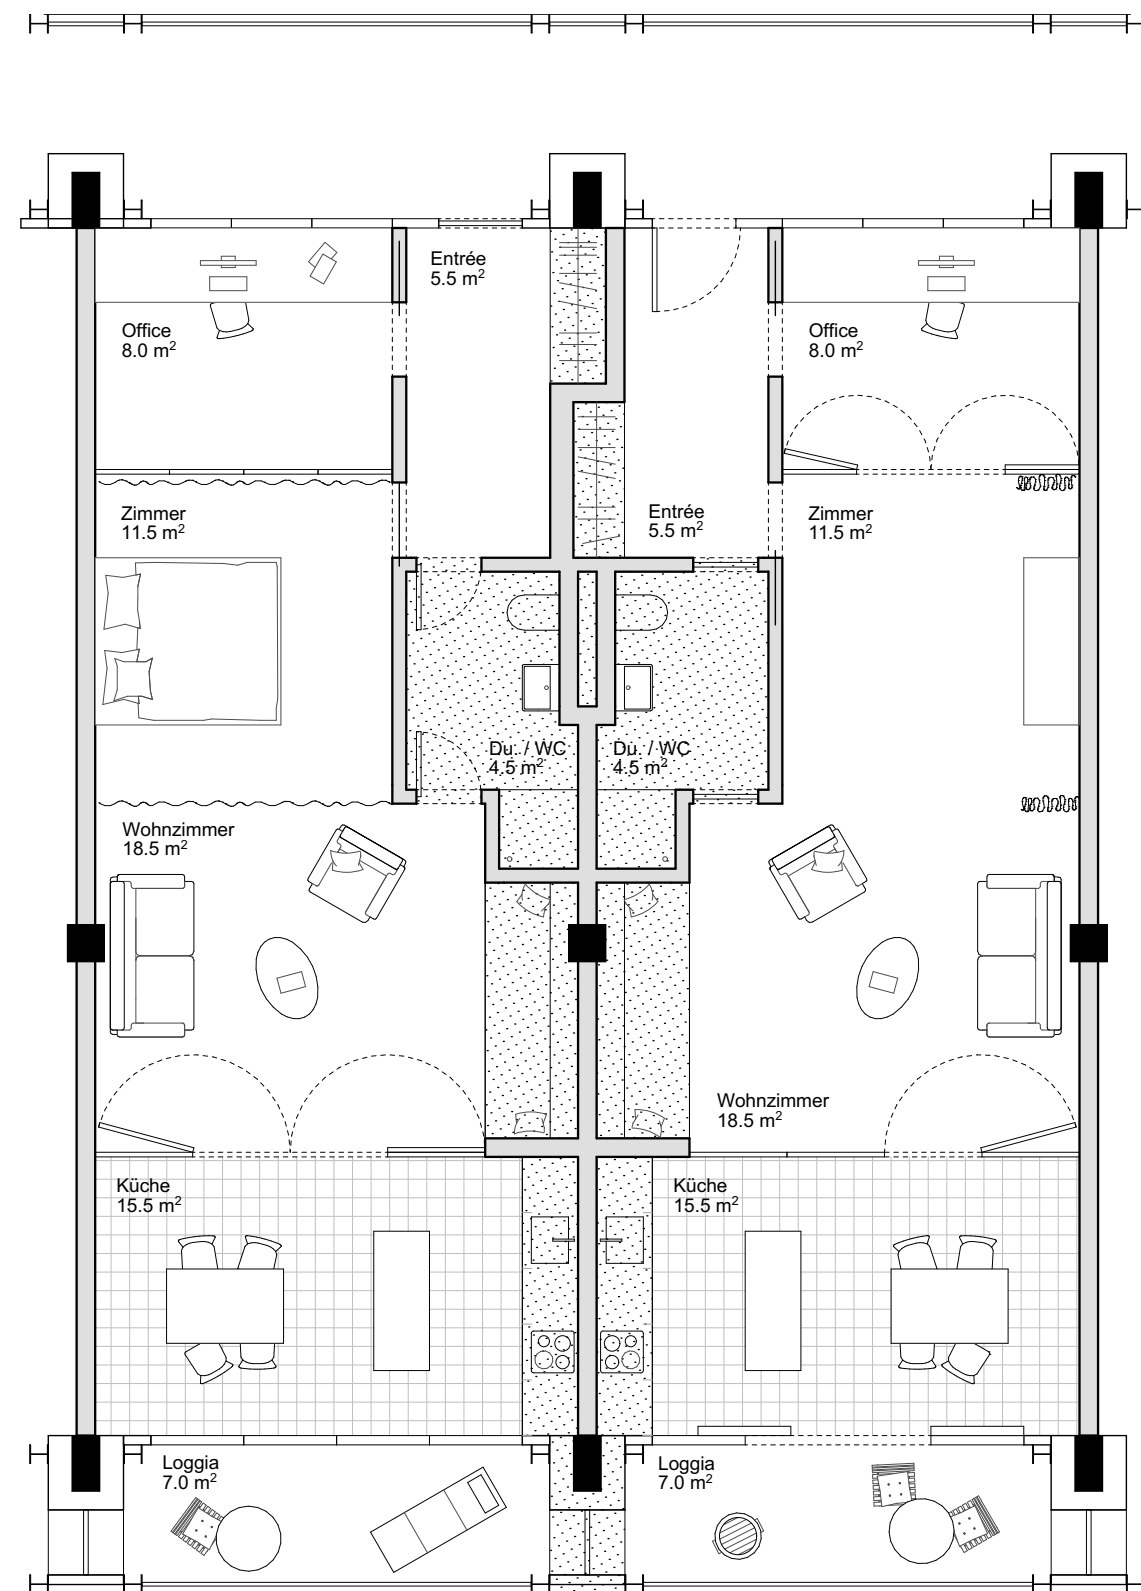

One-floor apartment 1:100

HS20 | Professur Gigon/Guyer, Leitung Prof. Annette Gigon

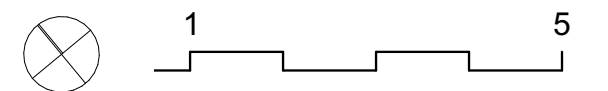

StudentIn: Andrea Brechbühl, Jonas Haldemann




Section Perspective




Section 1:200


HS20 | Professur Gigon/Guyer, Leitung Prof. Annette Gigon

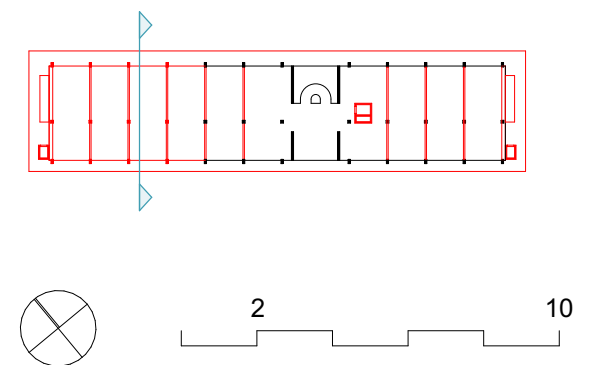

StudentIn: Andrea Brechbühl, Jonas Haldemann

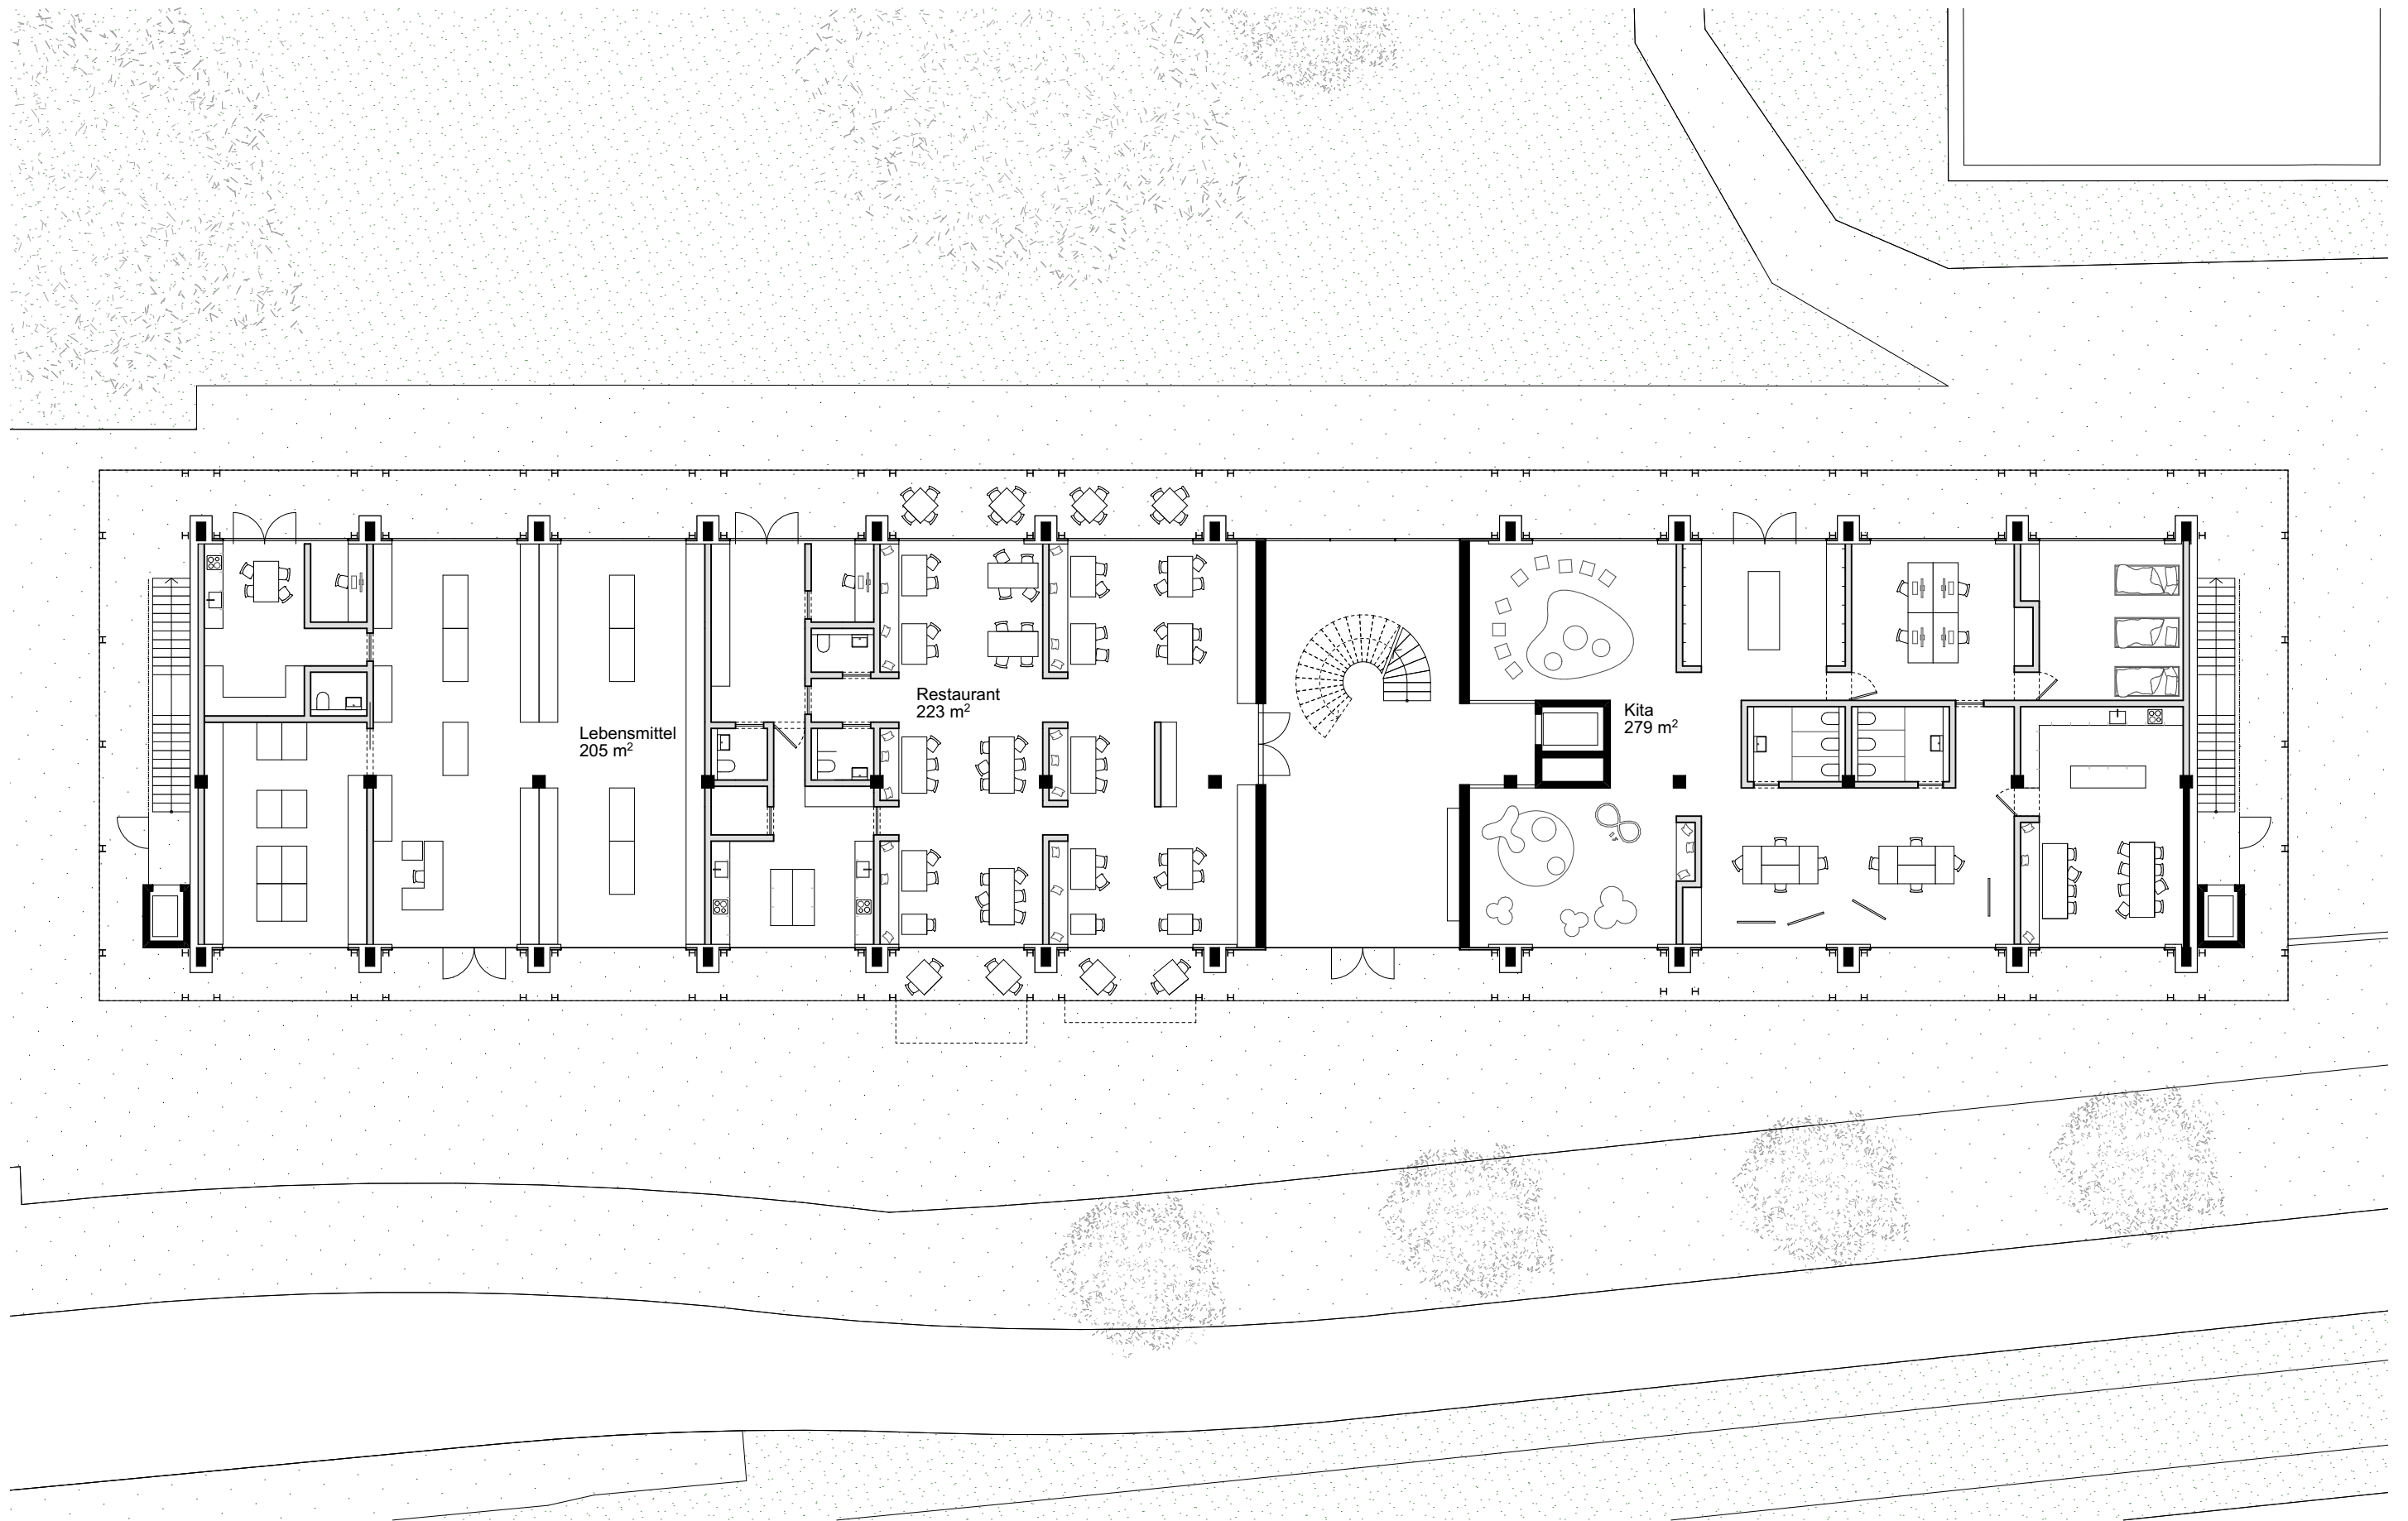


Ground Floor 1:200

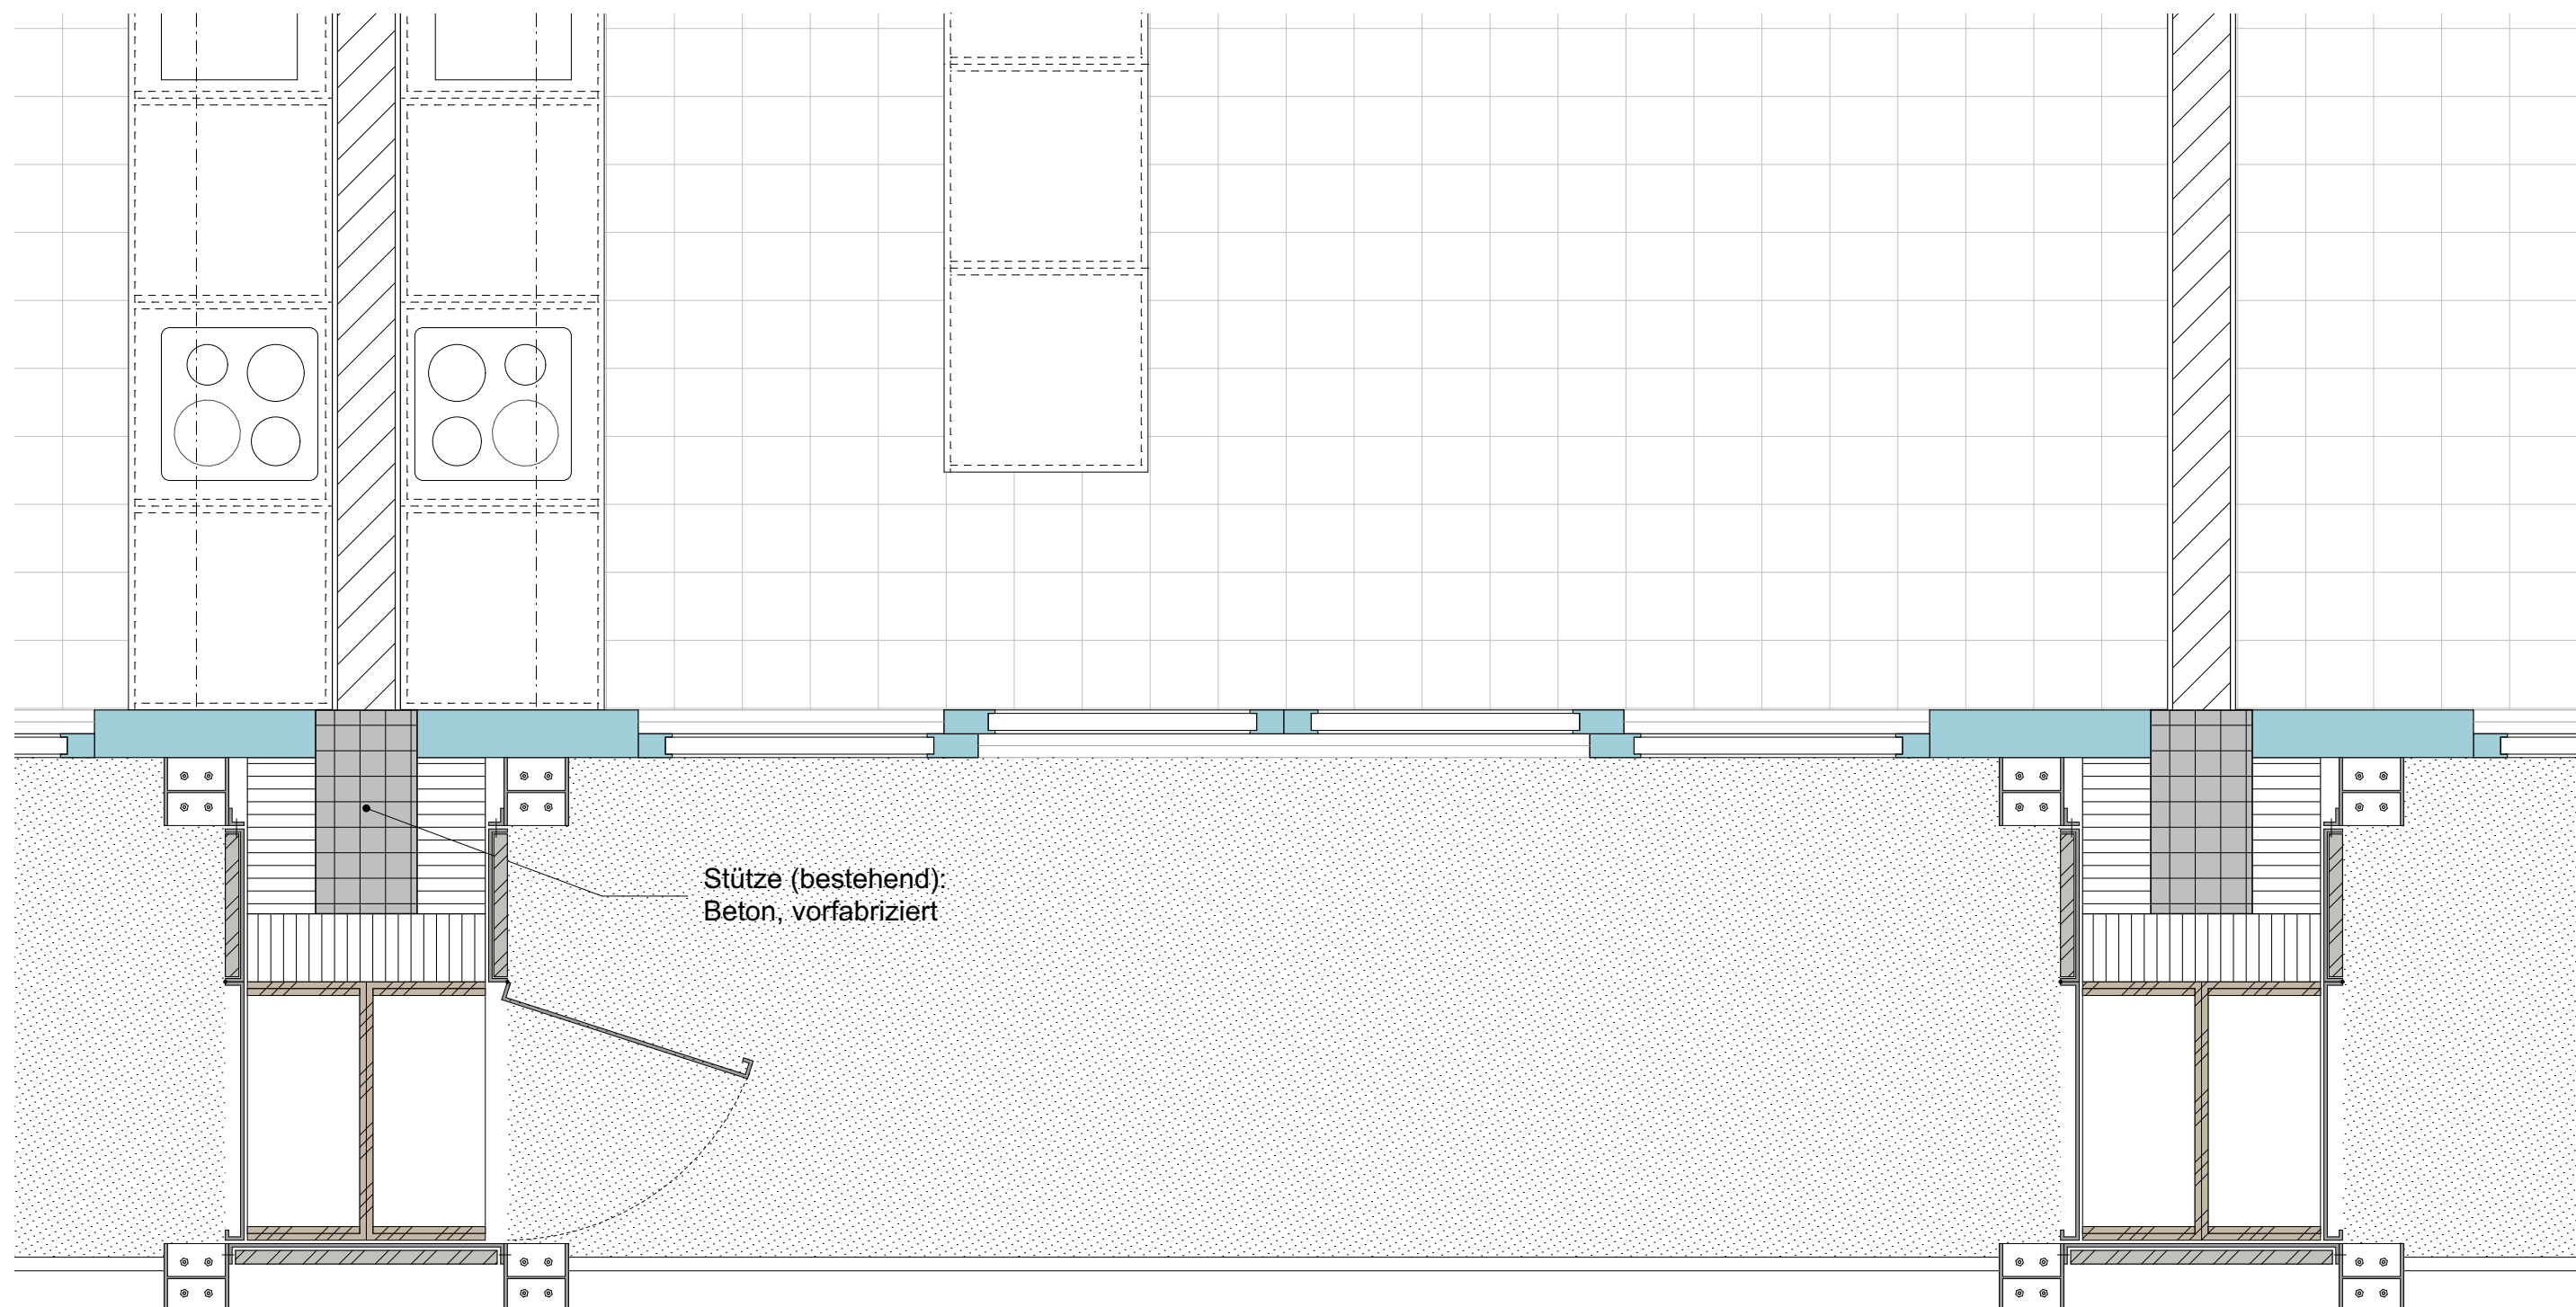


Construction Detail 1:20


HS20 | Professur Gigon/Guyer, Leitung Prof. Annette Gigon

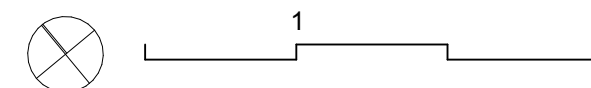

StudentIn: Andrea Brechbühl, Jonas Haldemann

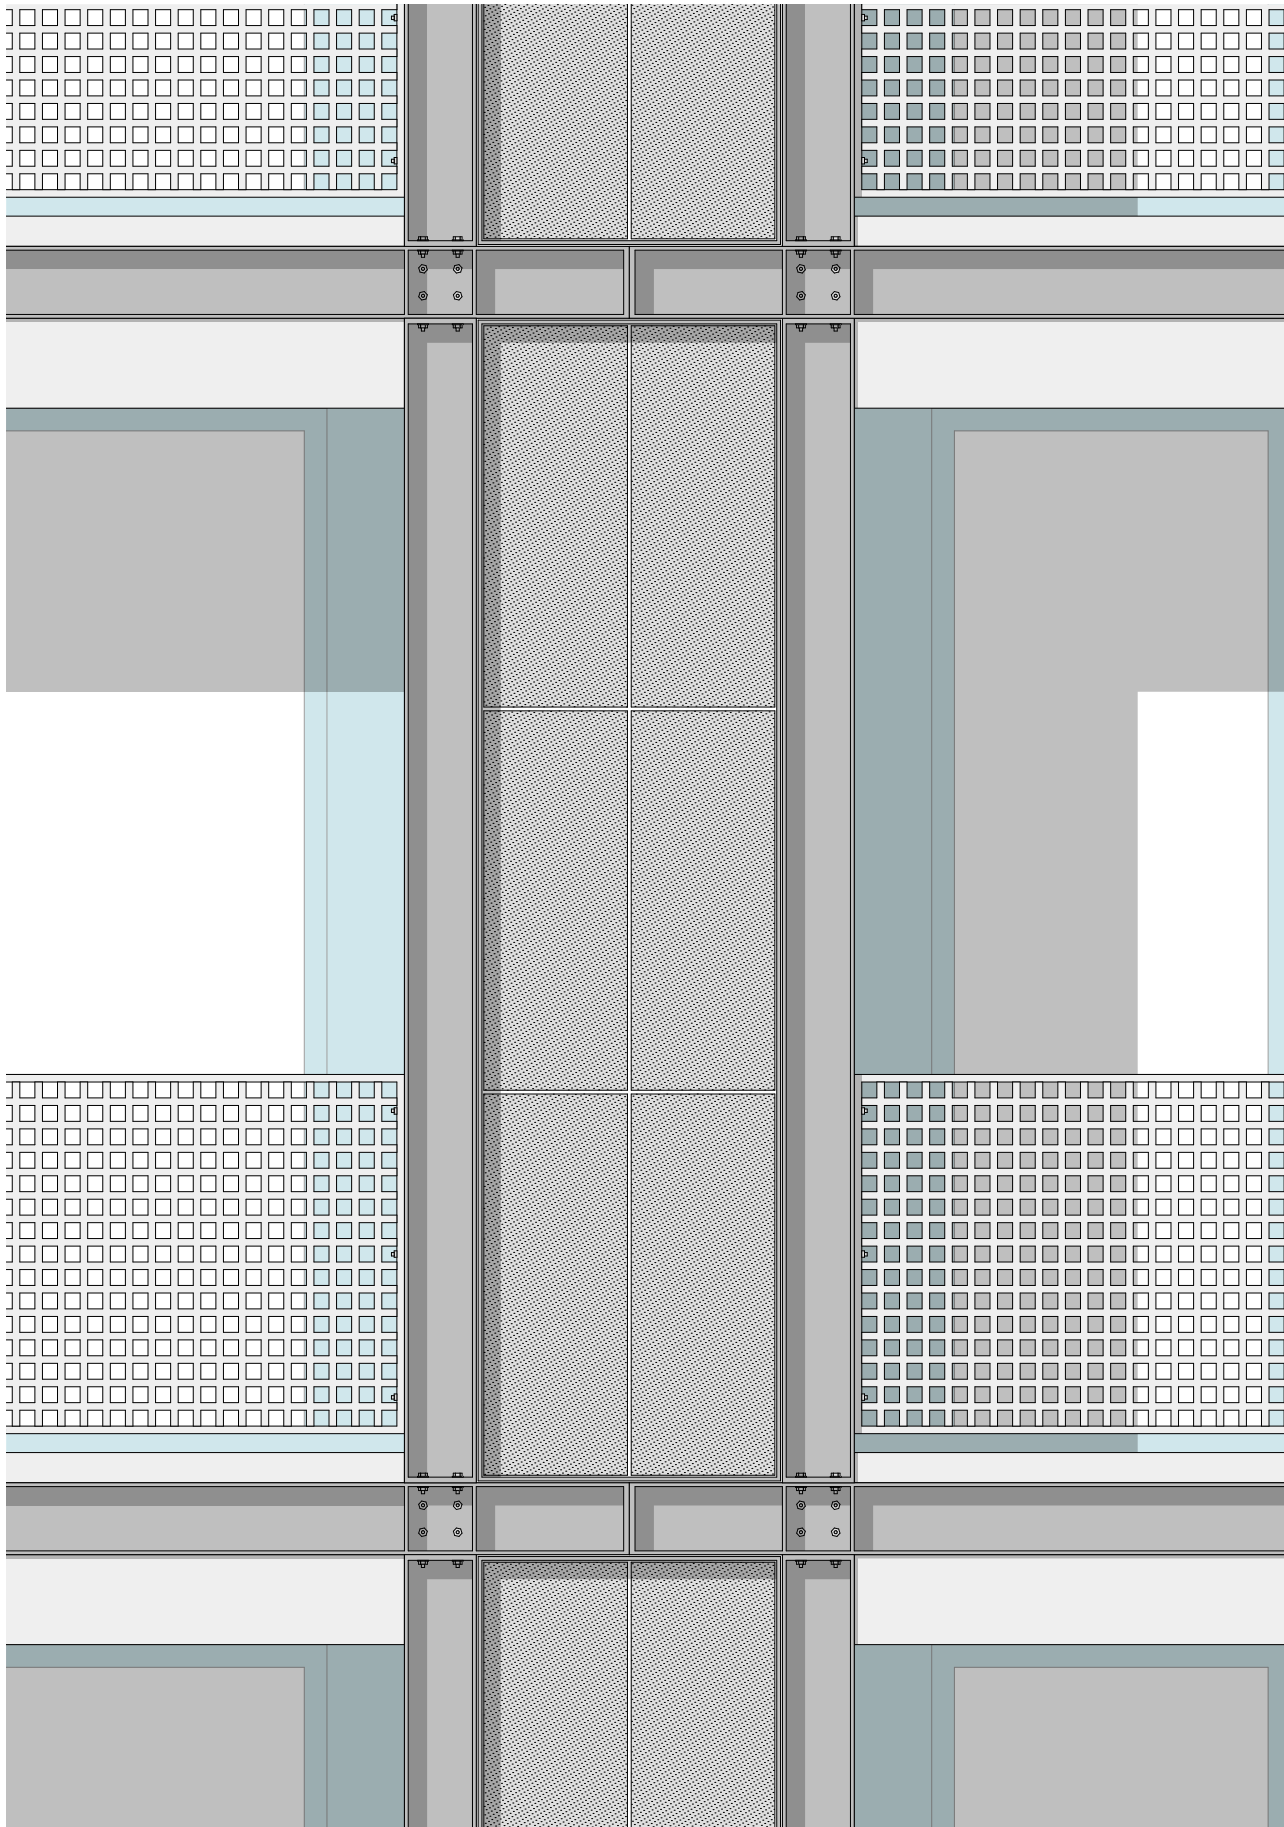

Construction Detail 1:20


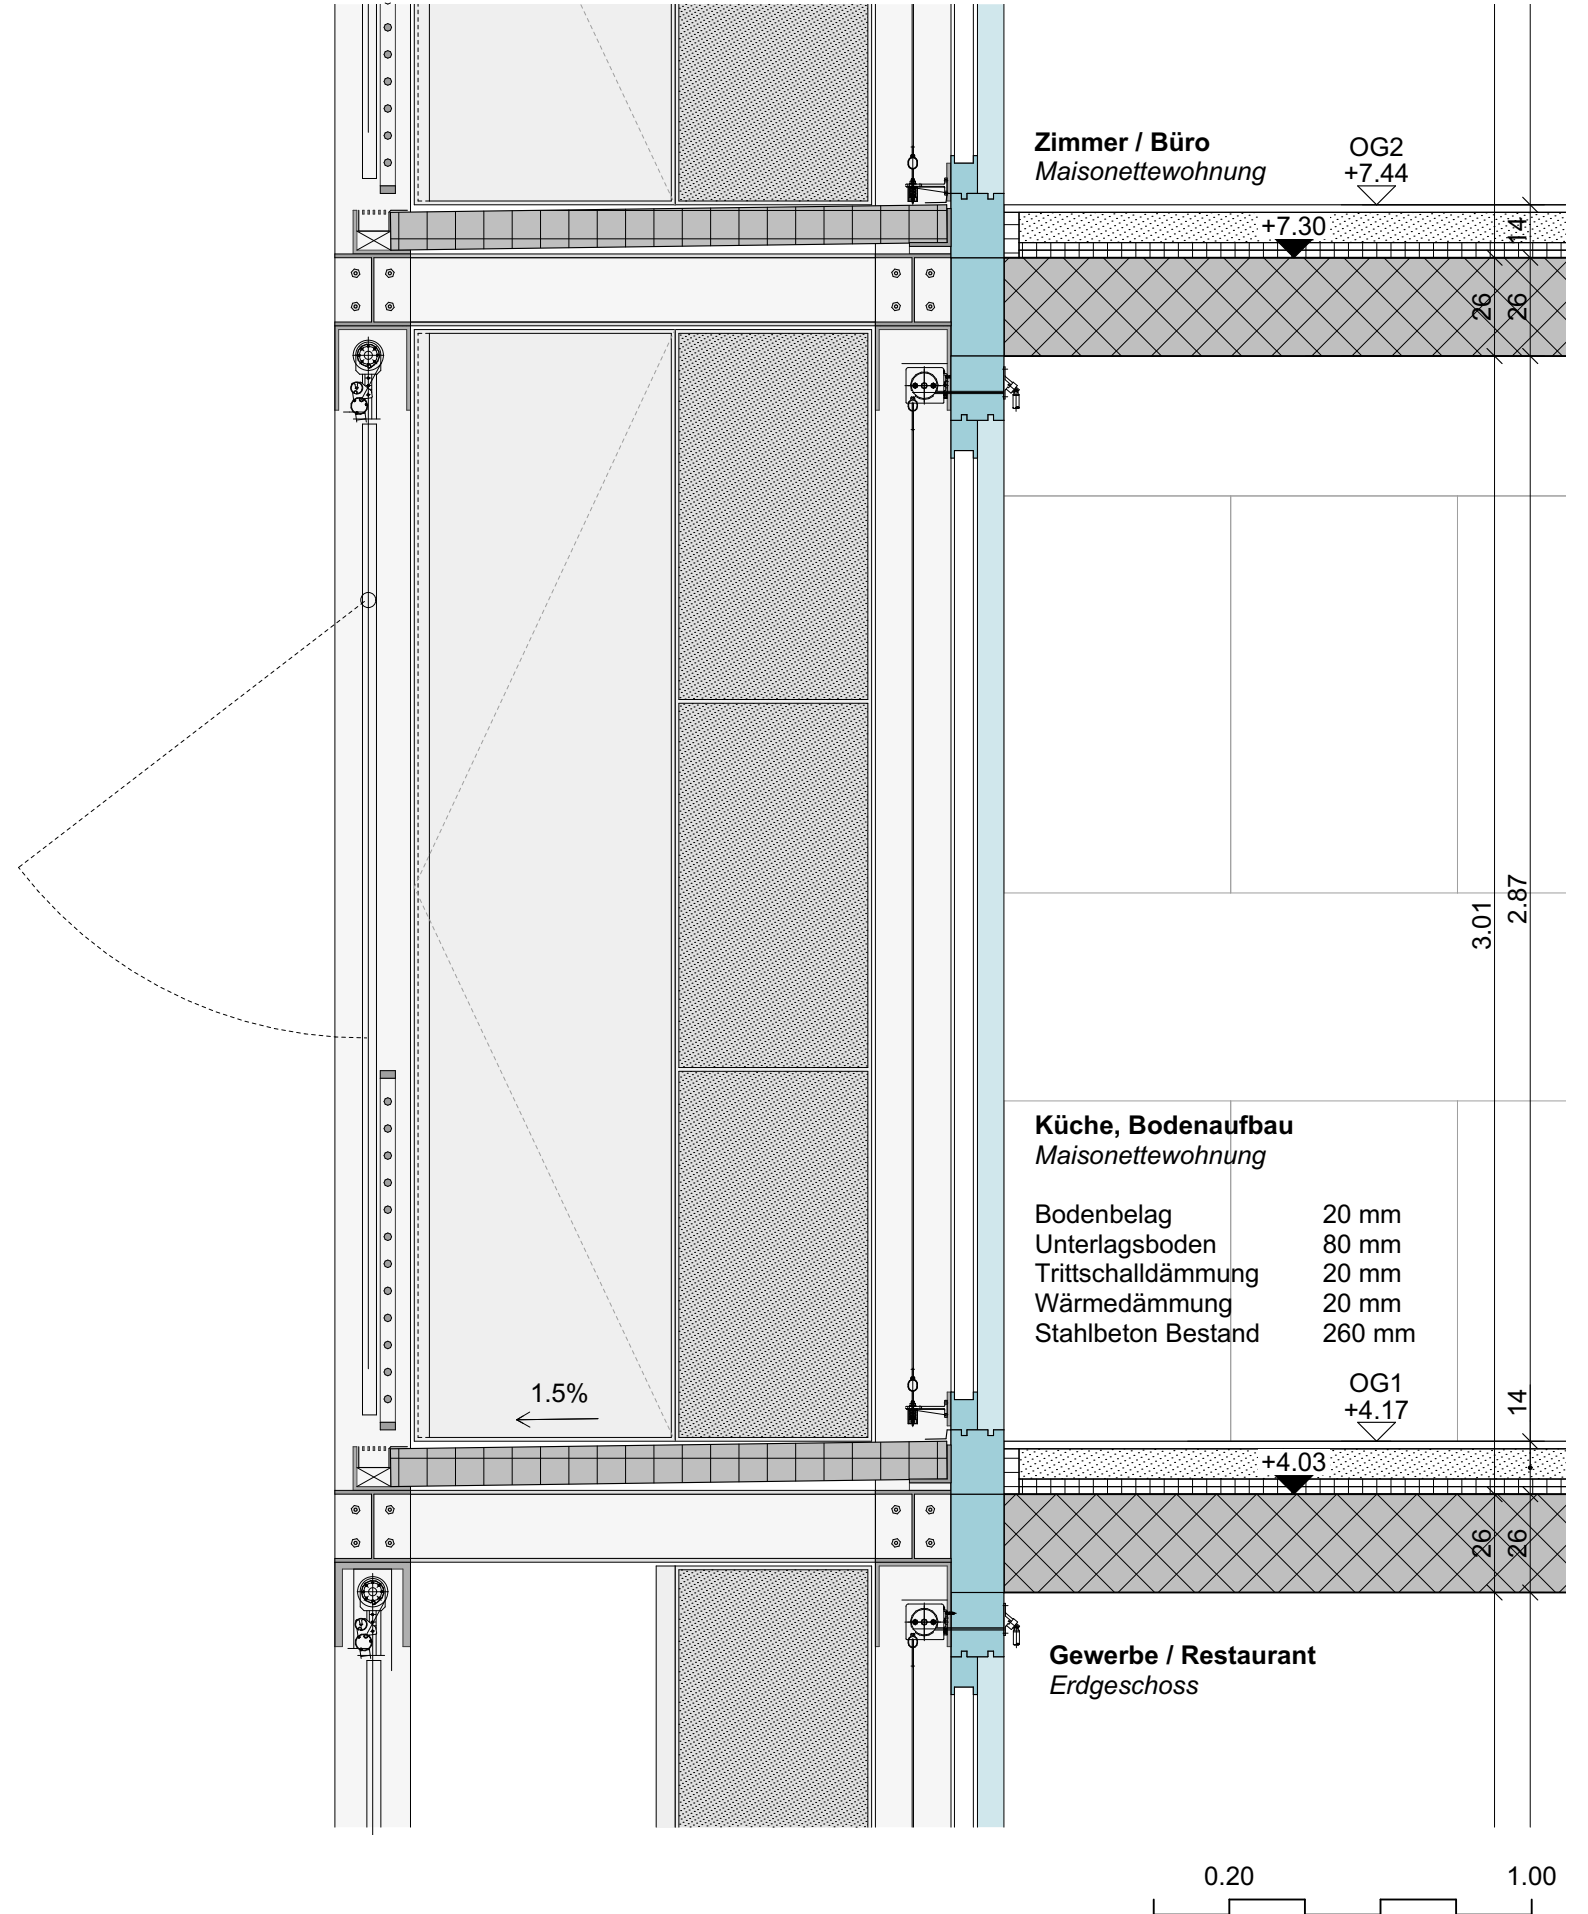




South-West Facade




Balcony South-West Facade

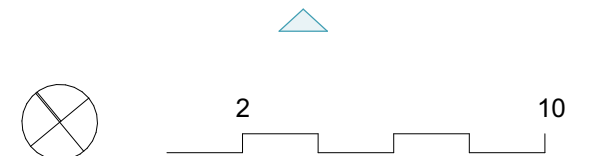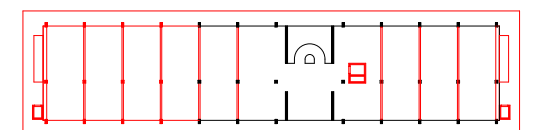

South-West Facade 1:200



External Walkway, Nord-East Facade

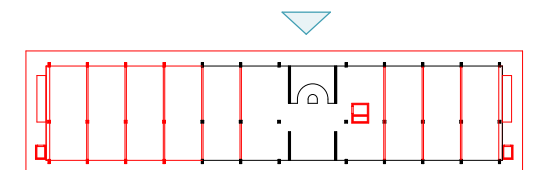

North-East Facade 1:200



South-West Facade