



RE-USE CIBA

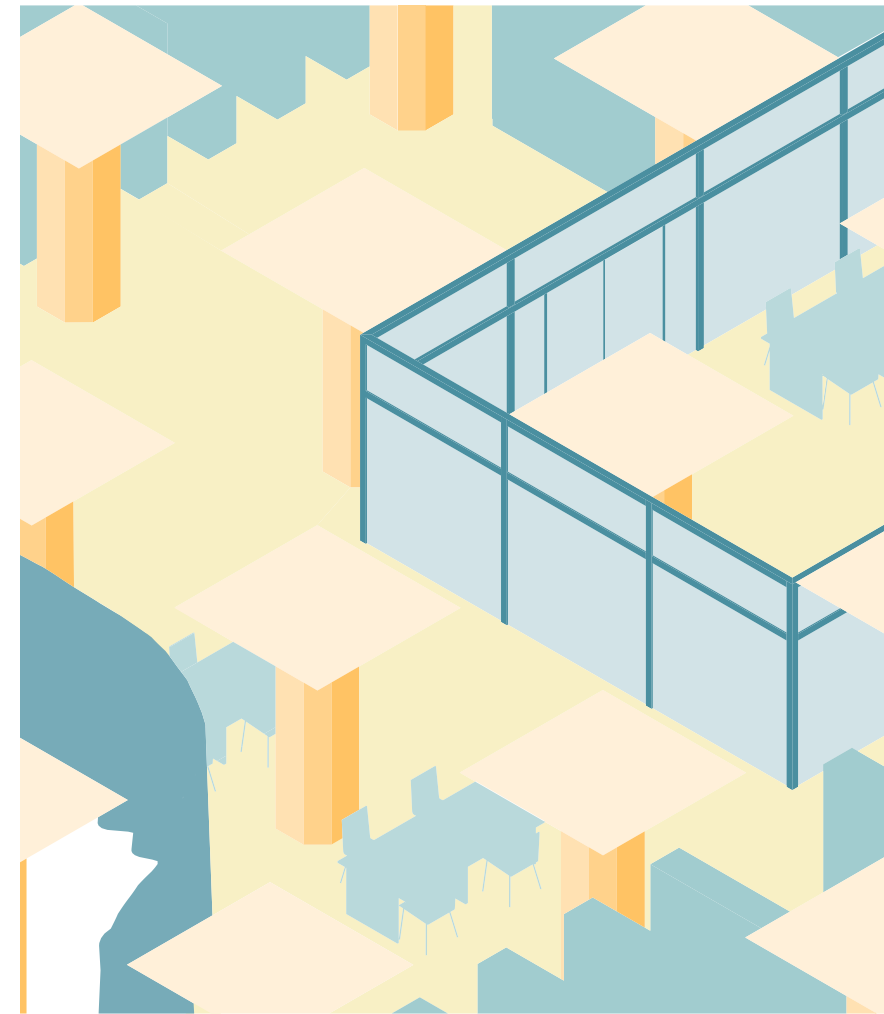

Michaela Ulmann
D i p l o m 2 0 2 0
Studio Anne Lacaton

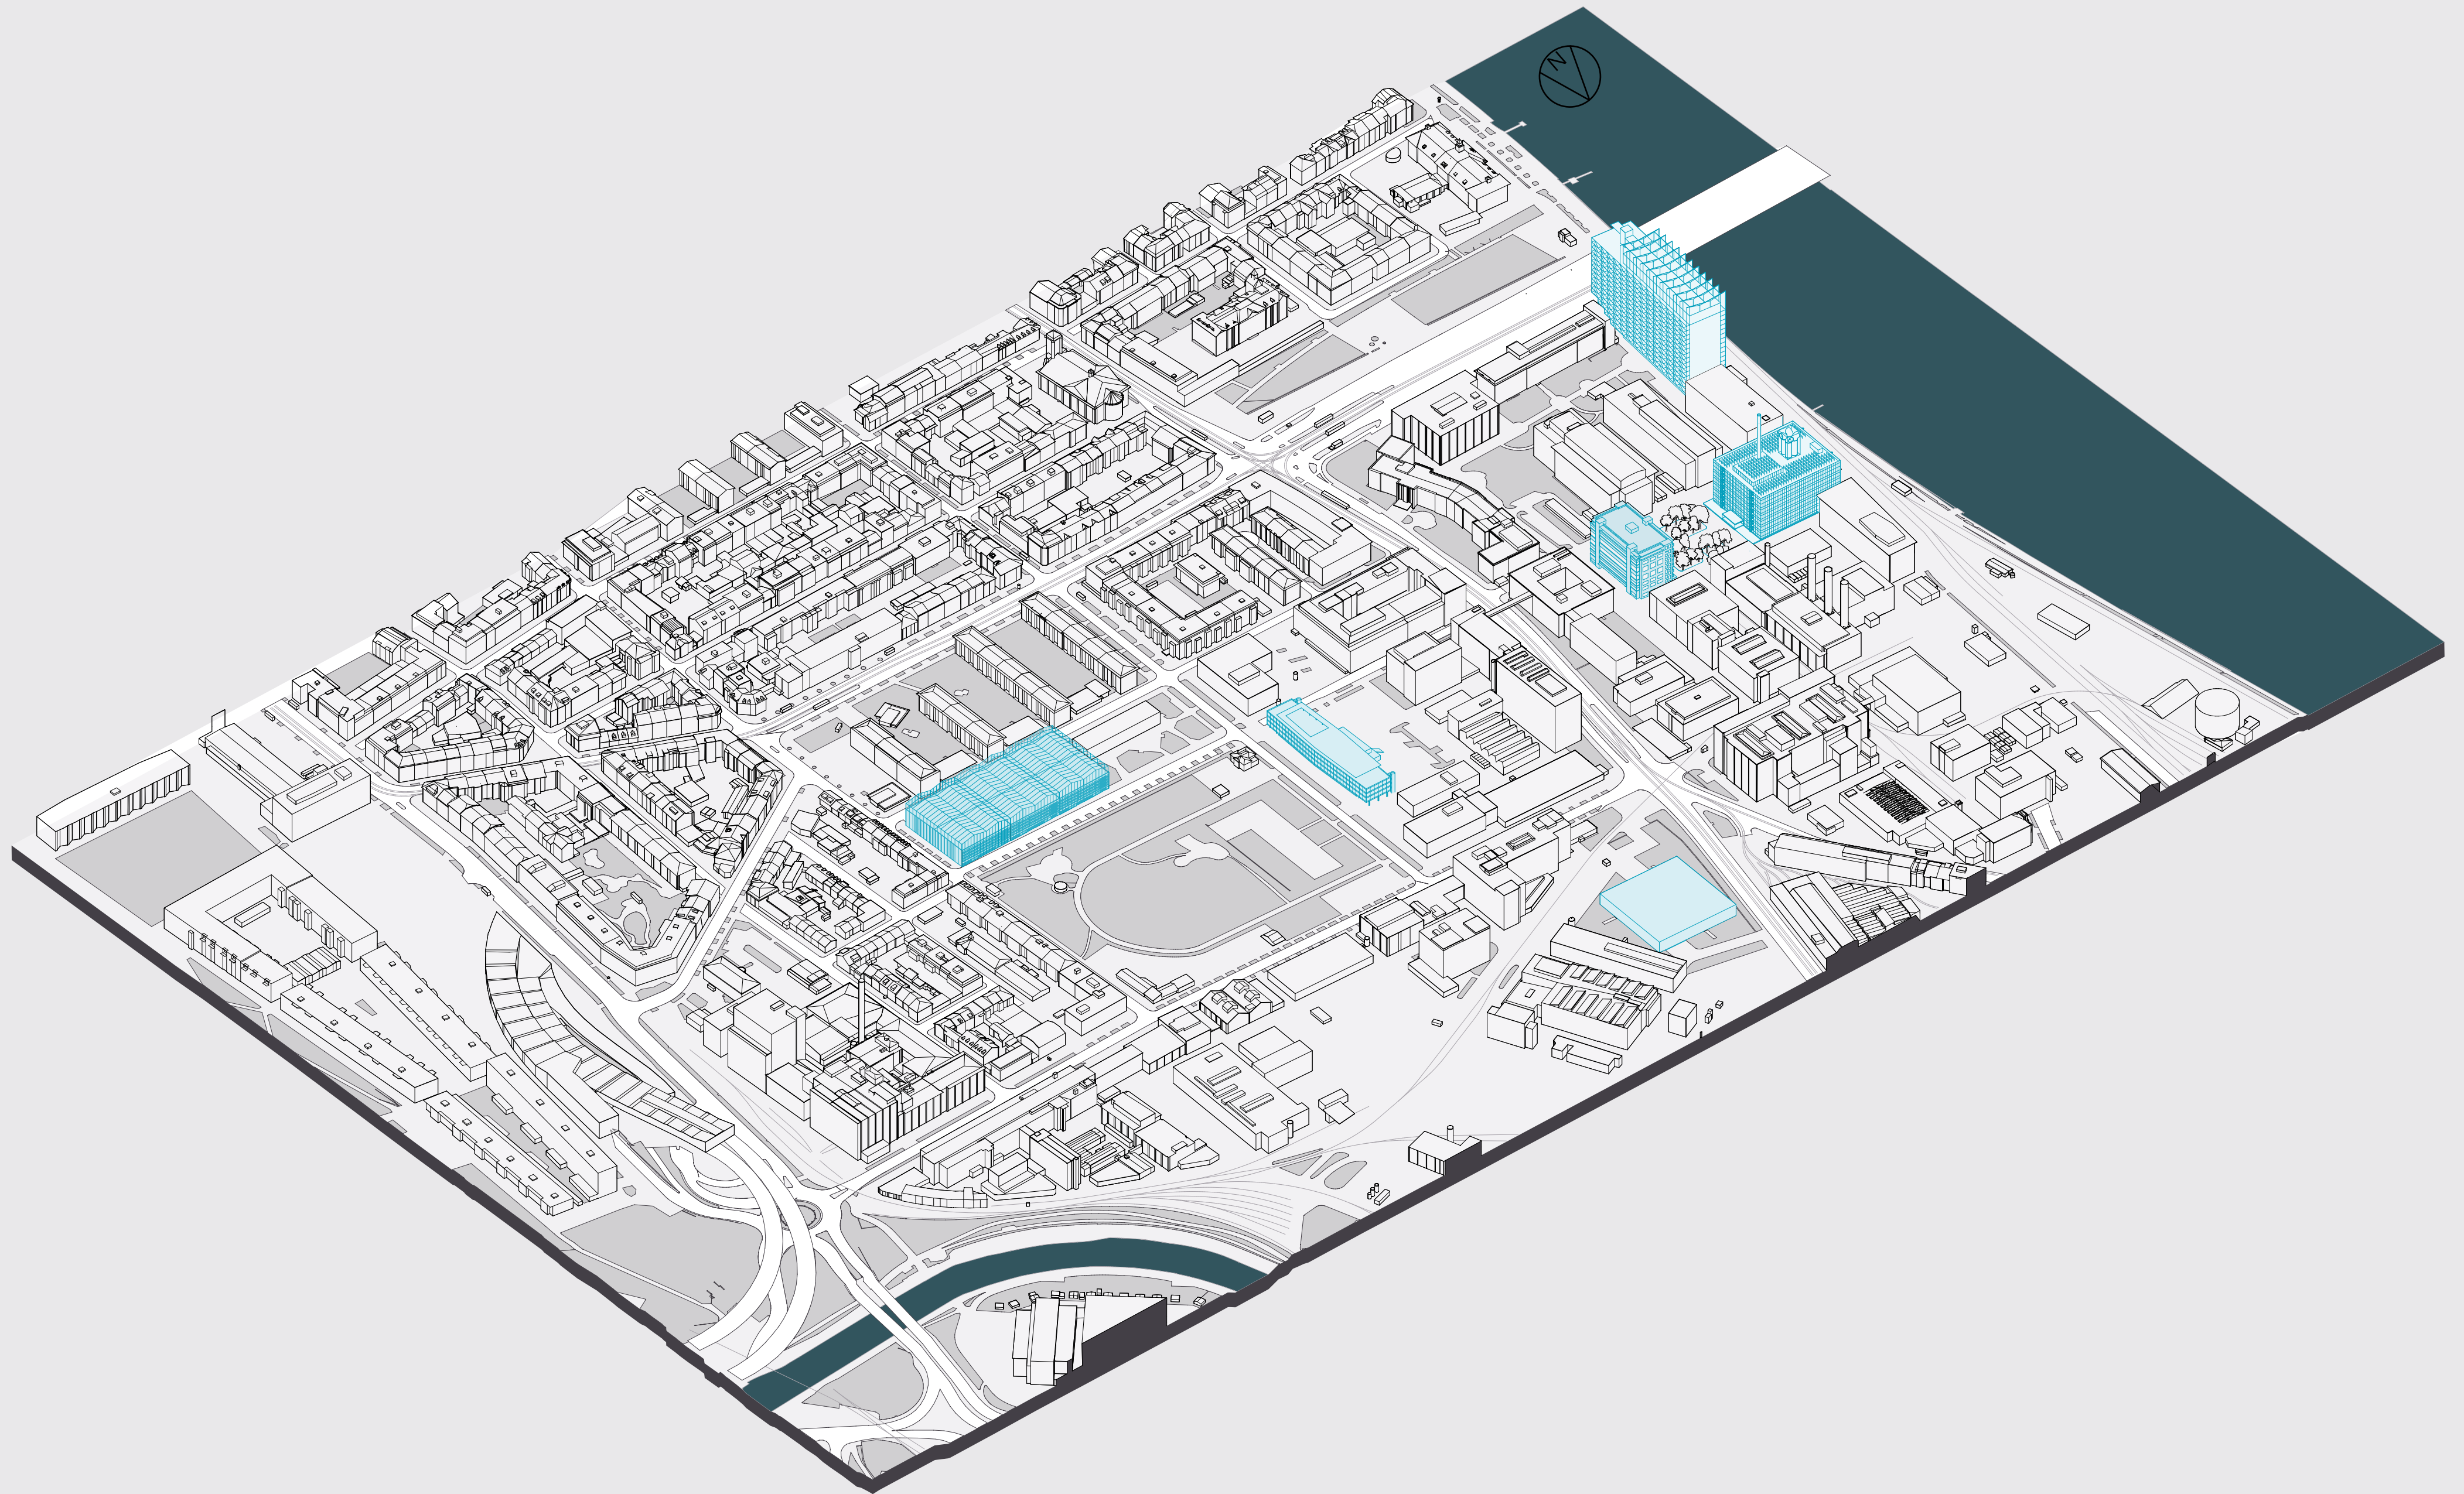

master plan of studio anne lacaton


Over the next decades Klybeck will transform from an industrial area to a new neighbourhood of Basel. To start the process this project creates a new relationship between the Rhein and Klybeckstrasse. Building K-26 will be the focal point in the middle and no longer stand beside a parking spot, but establish its location next to a new city square.

For a new neighborhood social infrastructure is as essential as a place to work and live. Therefore K-26 will become a public building: a library as well as an event-hall with adjacent training rooms for dancers. With a minimal approach to renovation only the floors are treated. The original building material is thermally activated and make the building fit for renewable energies and therefore for the challenges of the future. This way important architectural elements such as the facade and the pillars stay intact and keep their quality.







close up of the urban plan

RE-USE CIBA


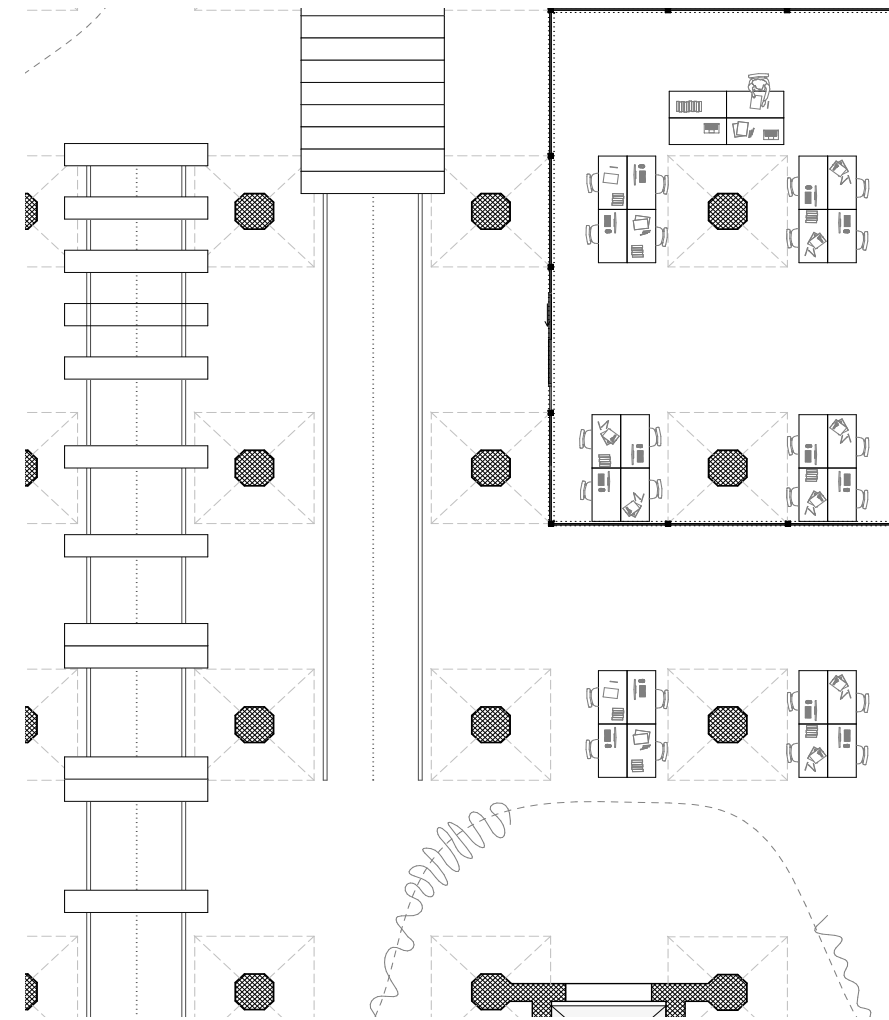


Floor Plan Concept

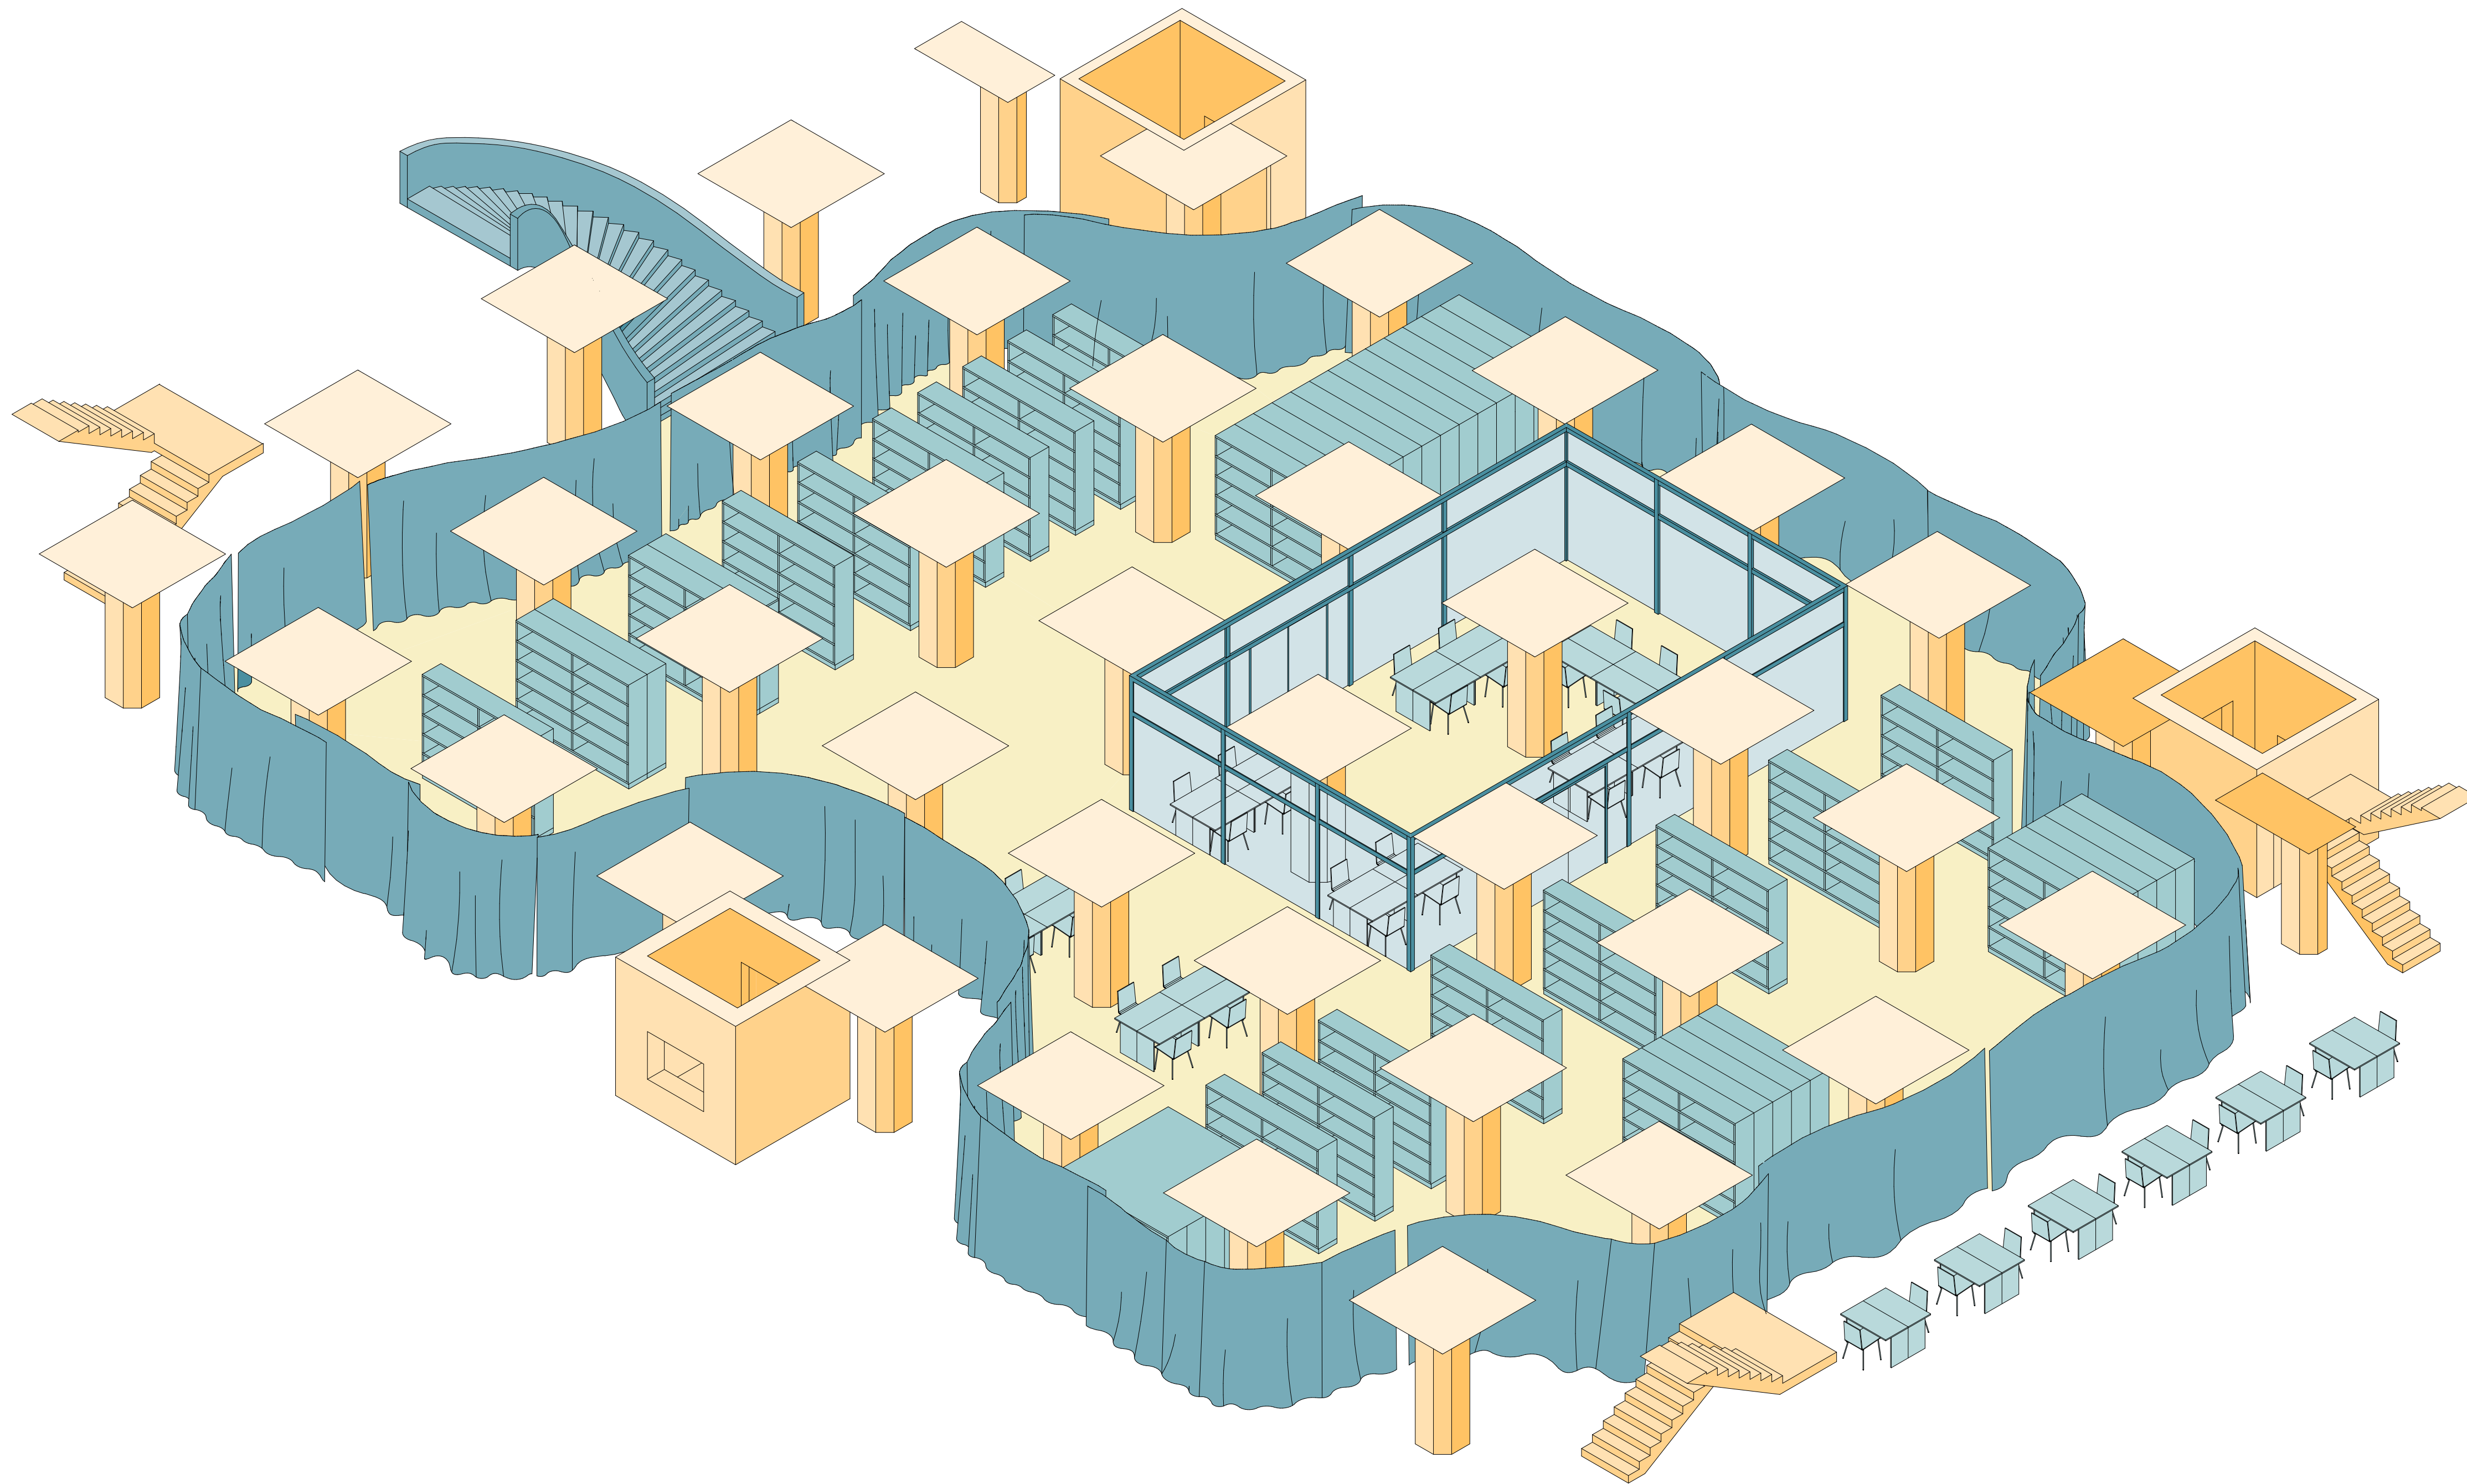

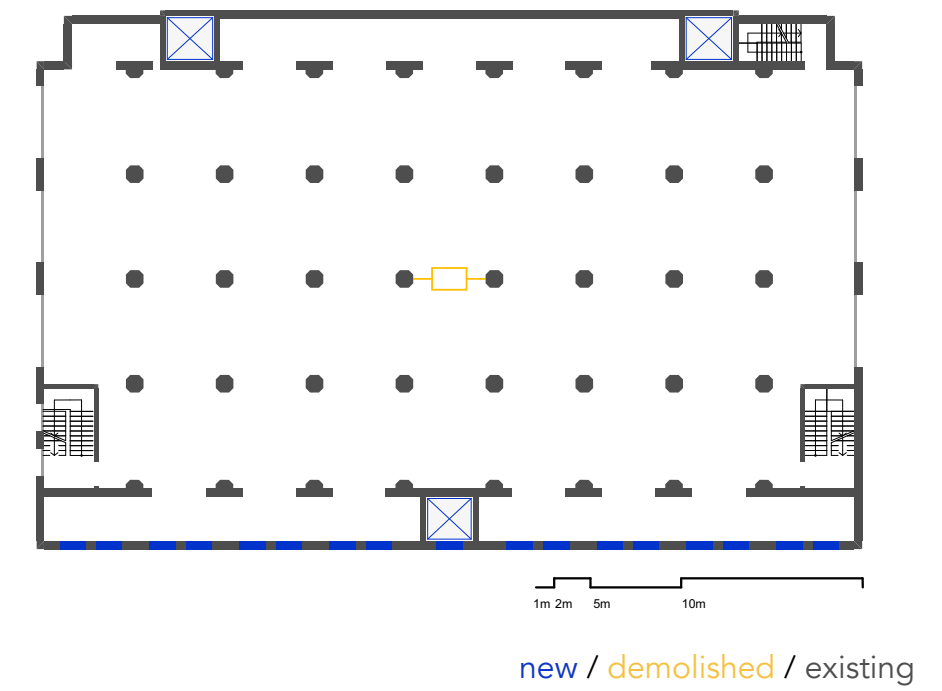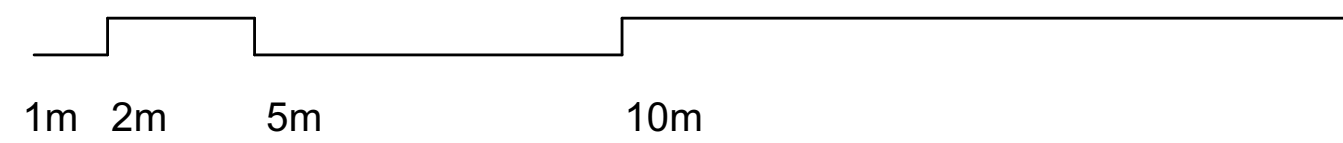
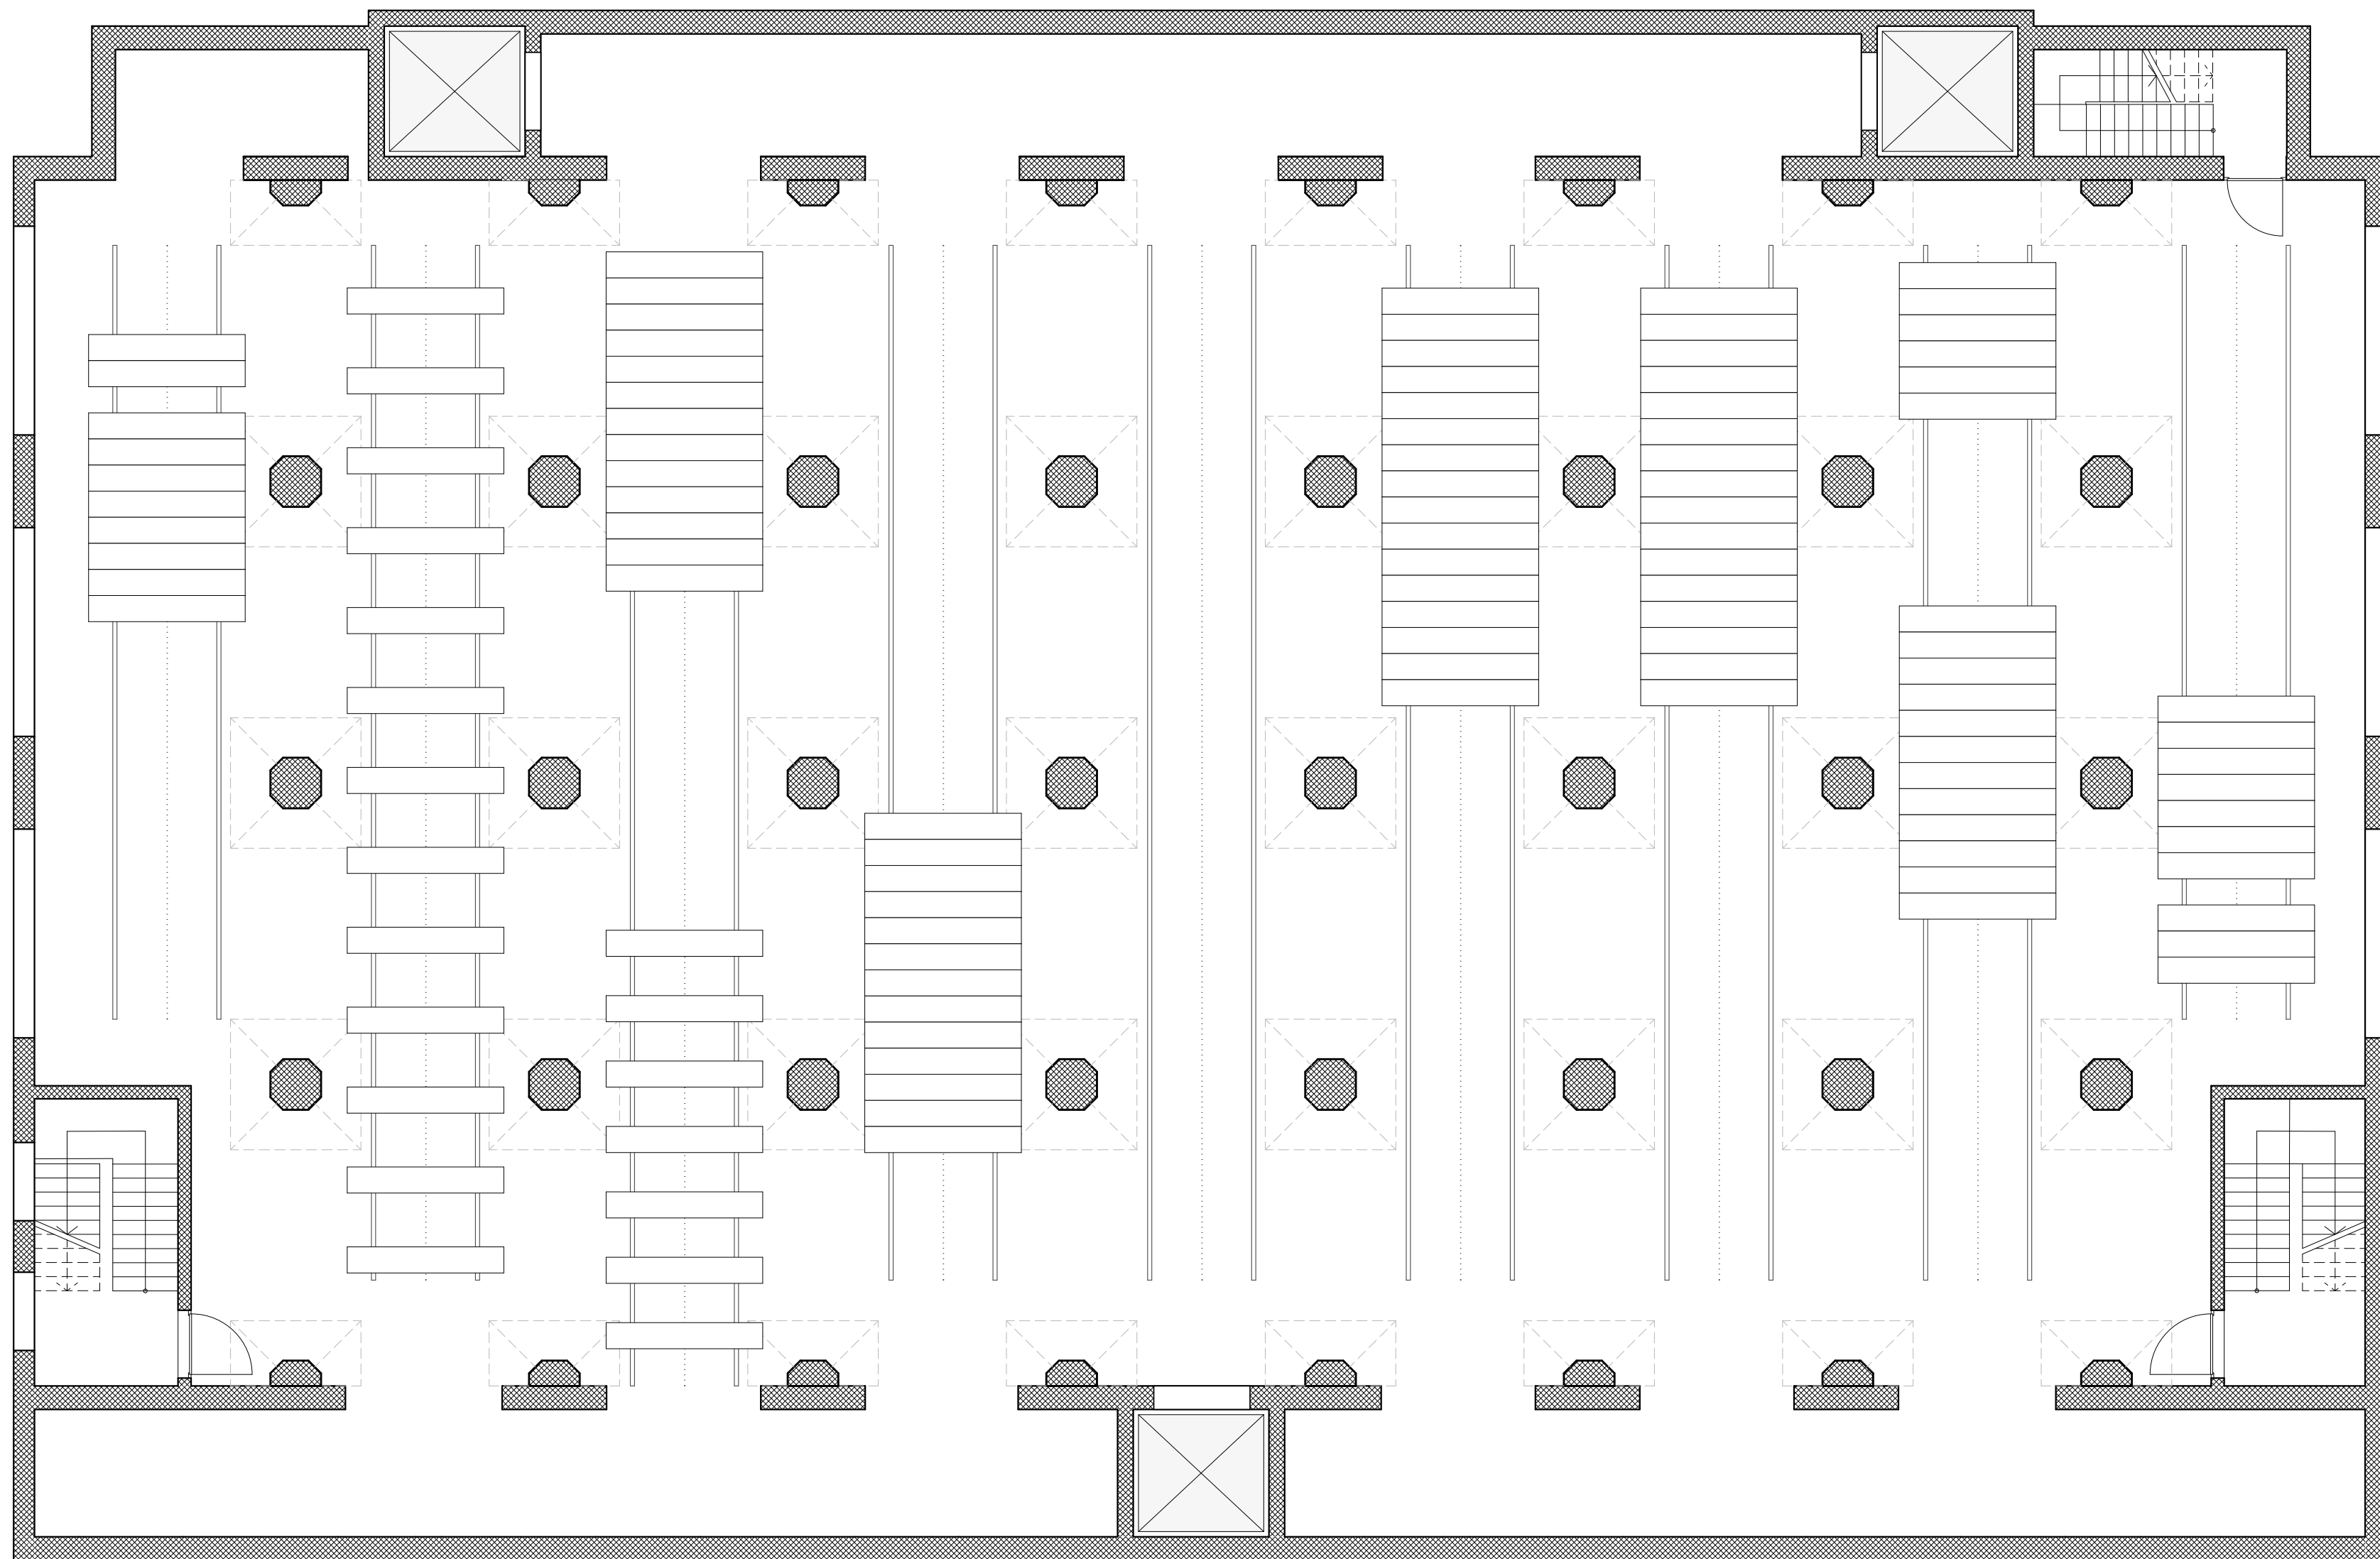


underground: library archive

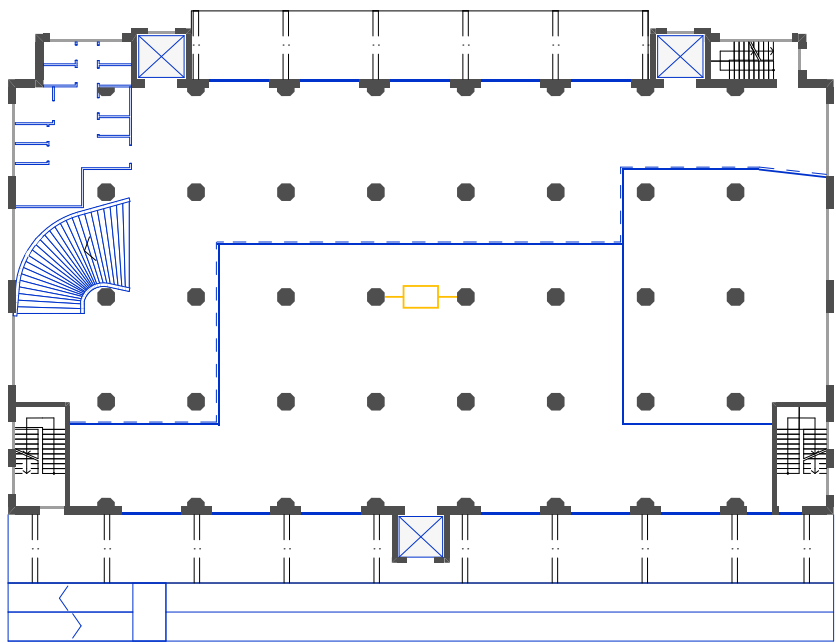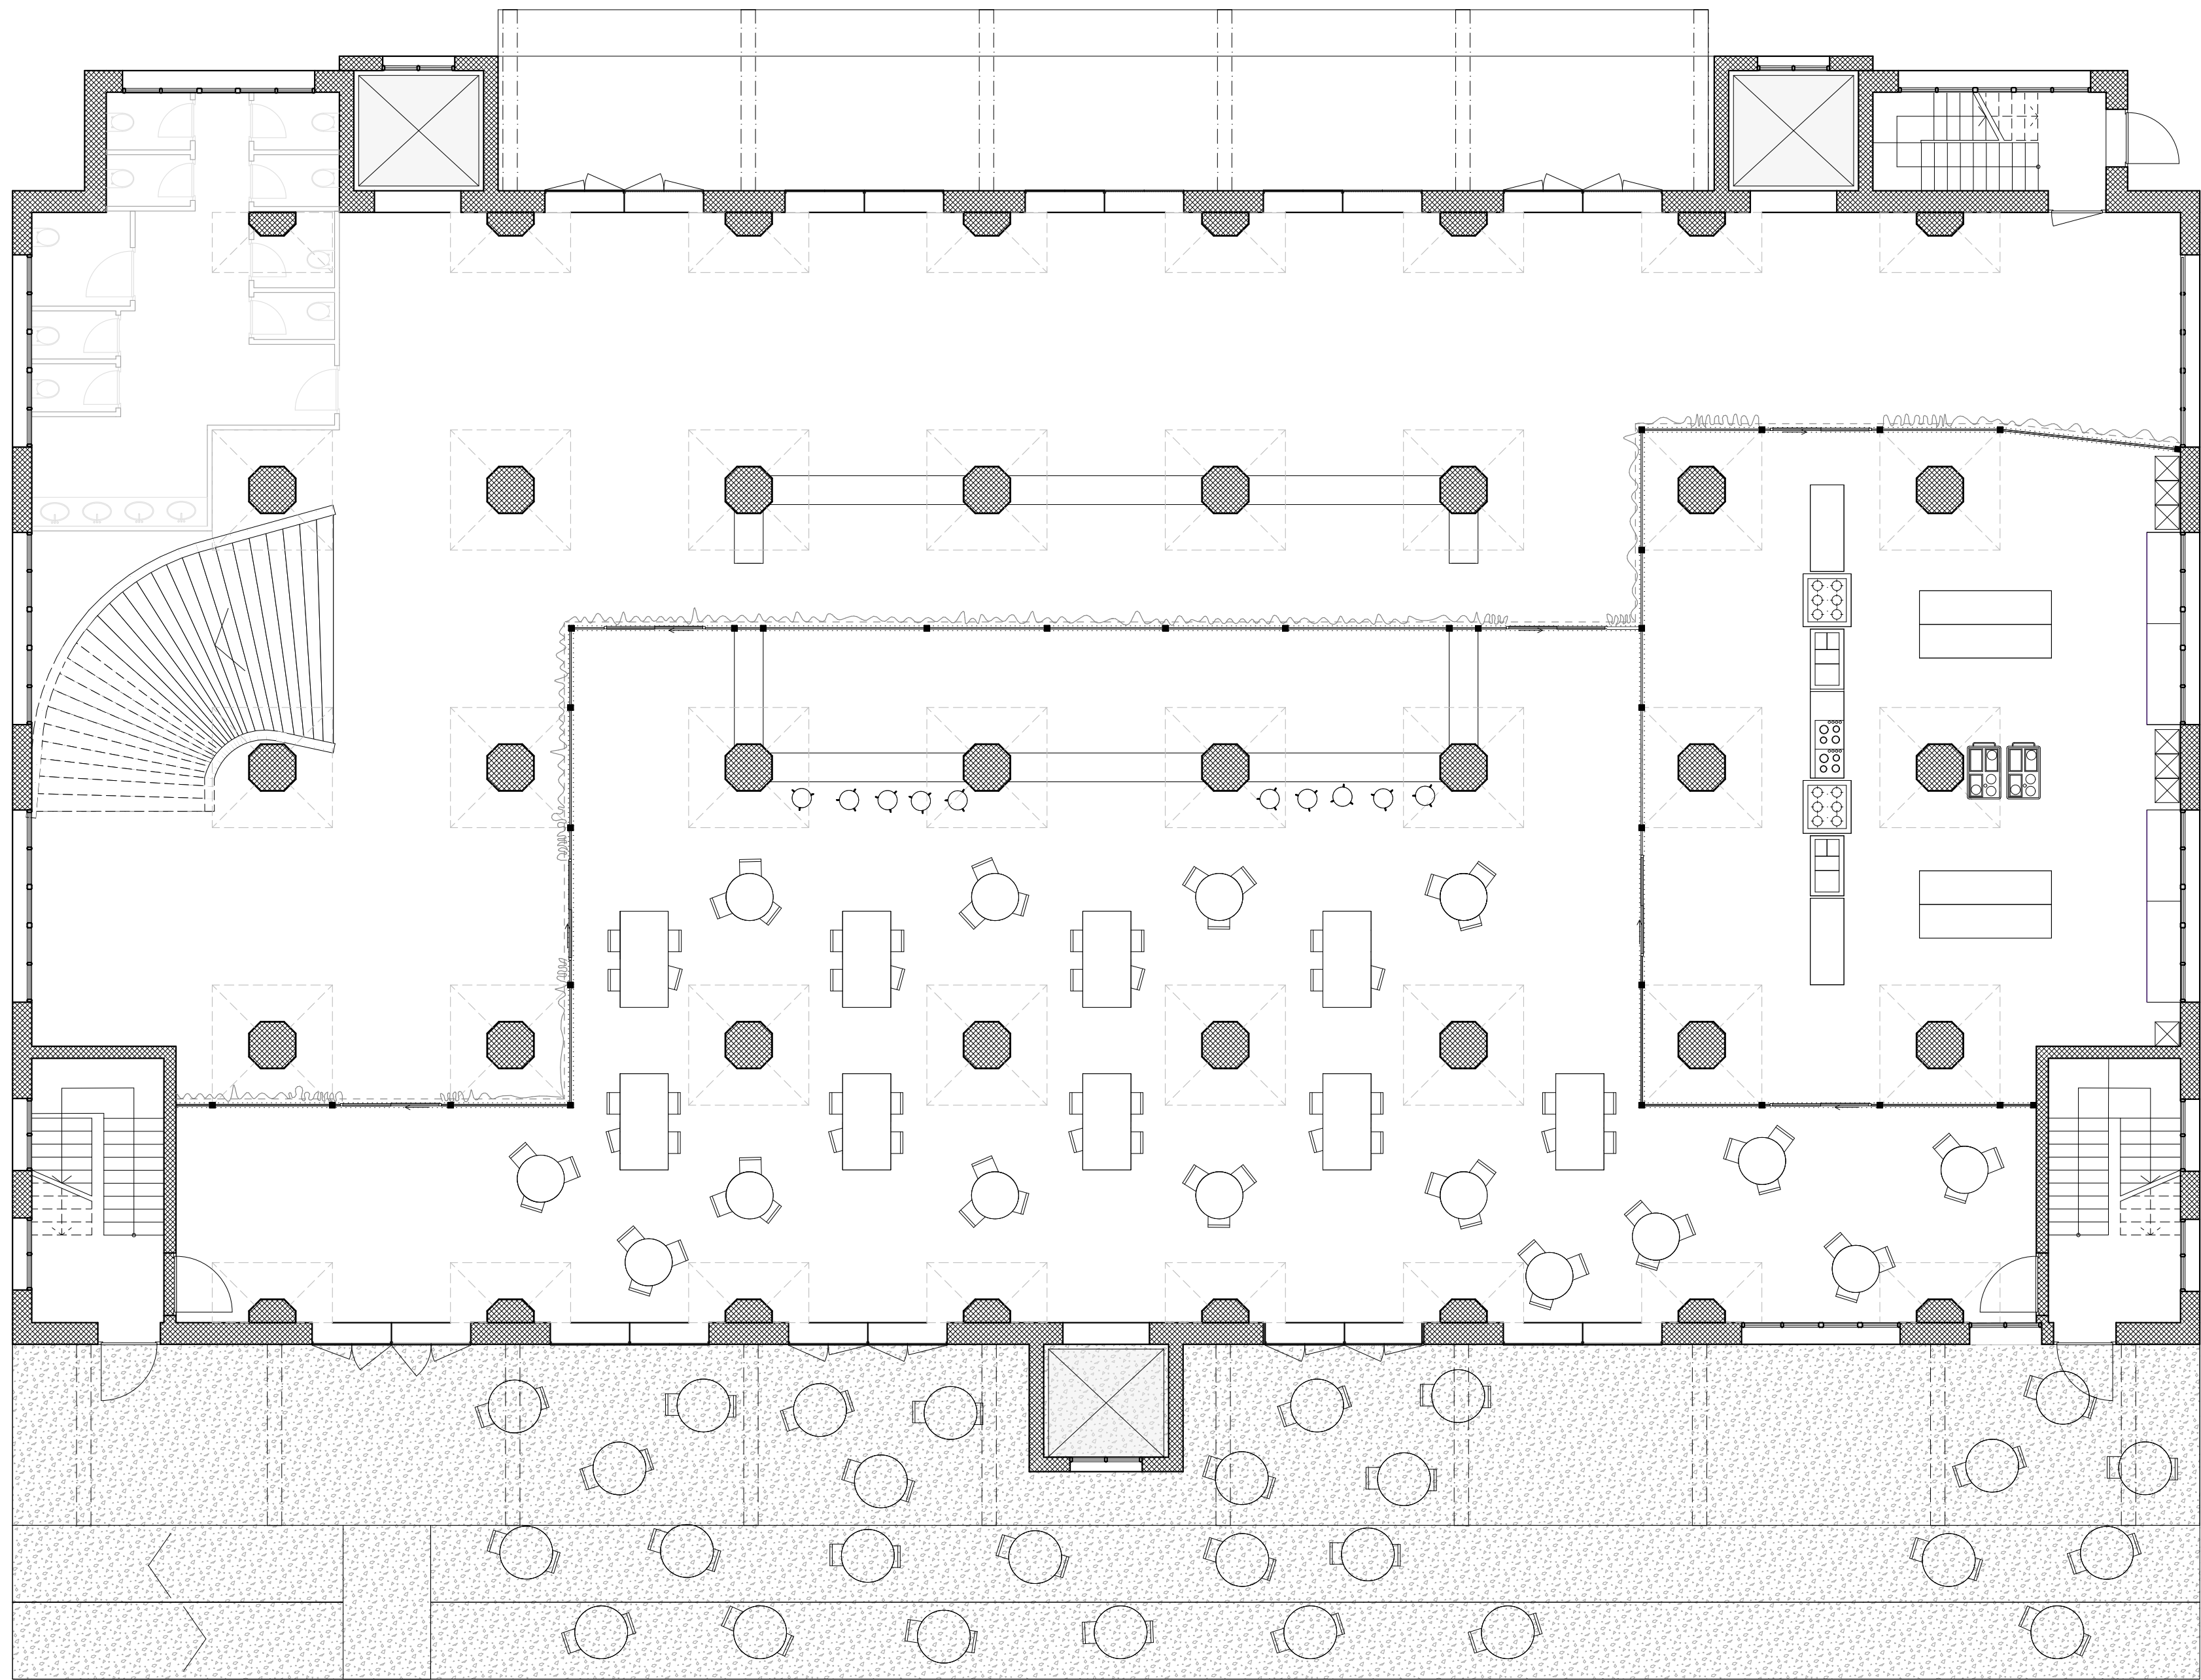


1m 2m 5m 10m
new / demolished / existing


ground floor

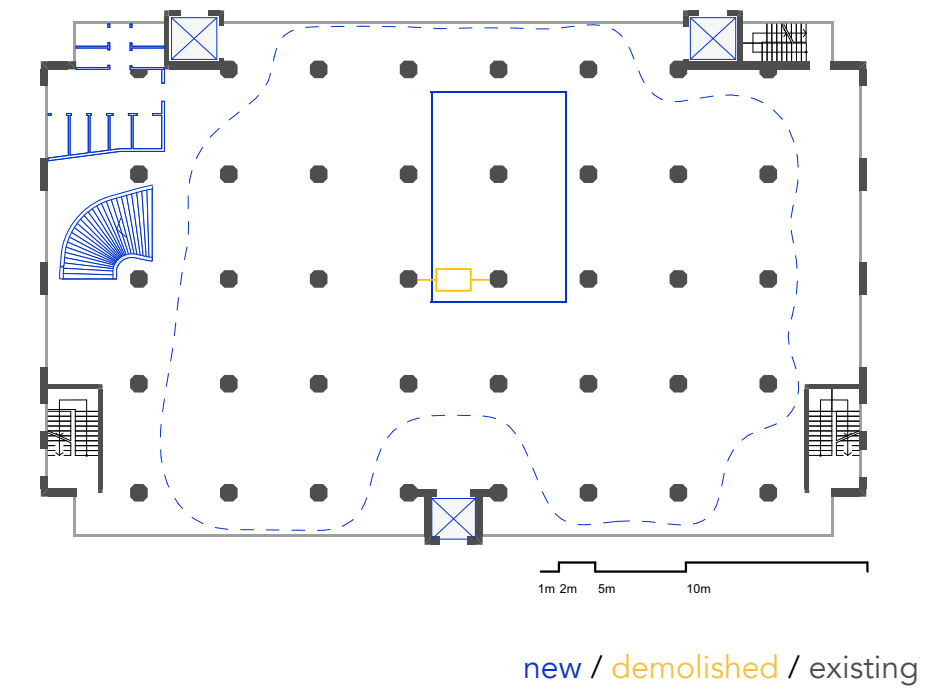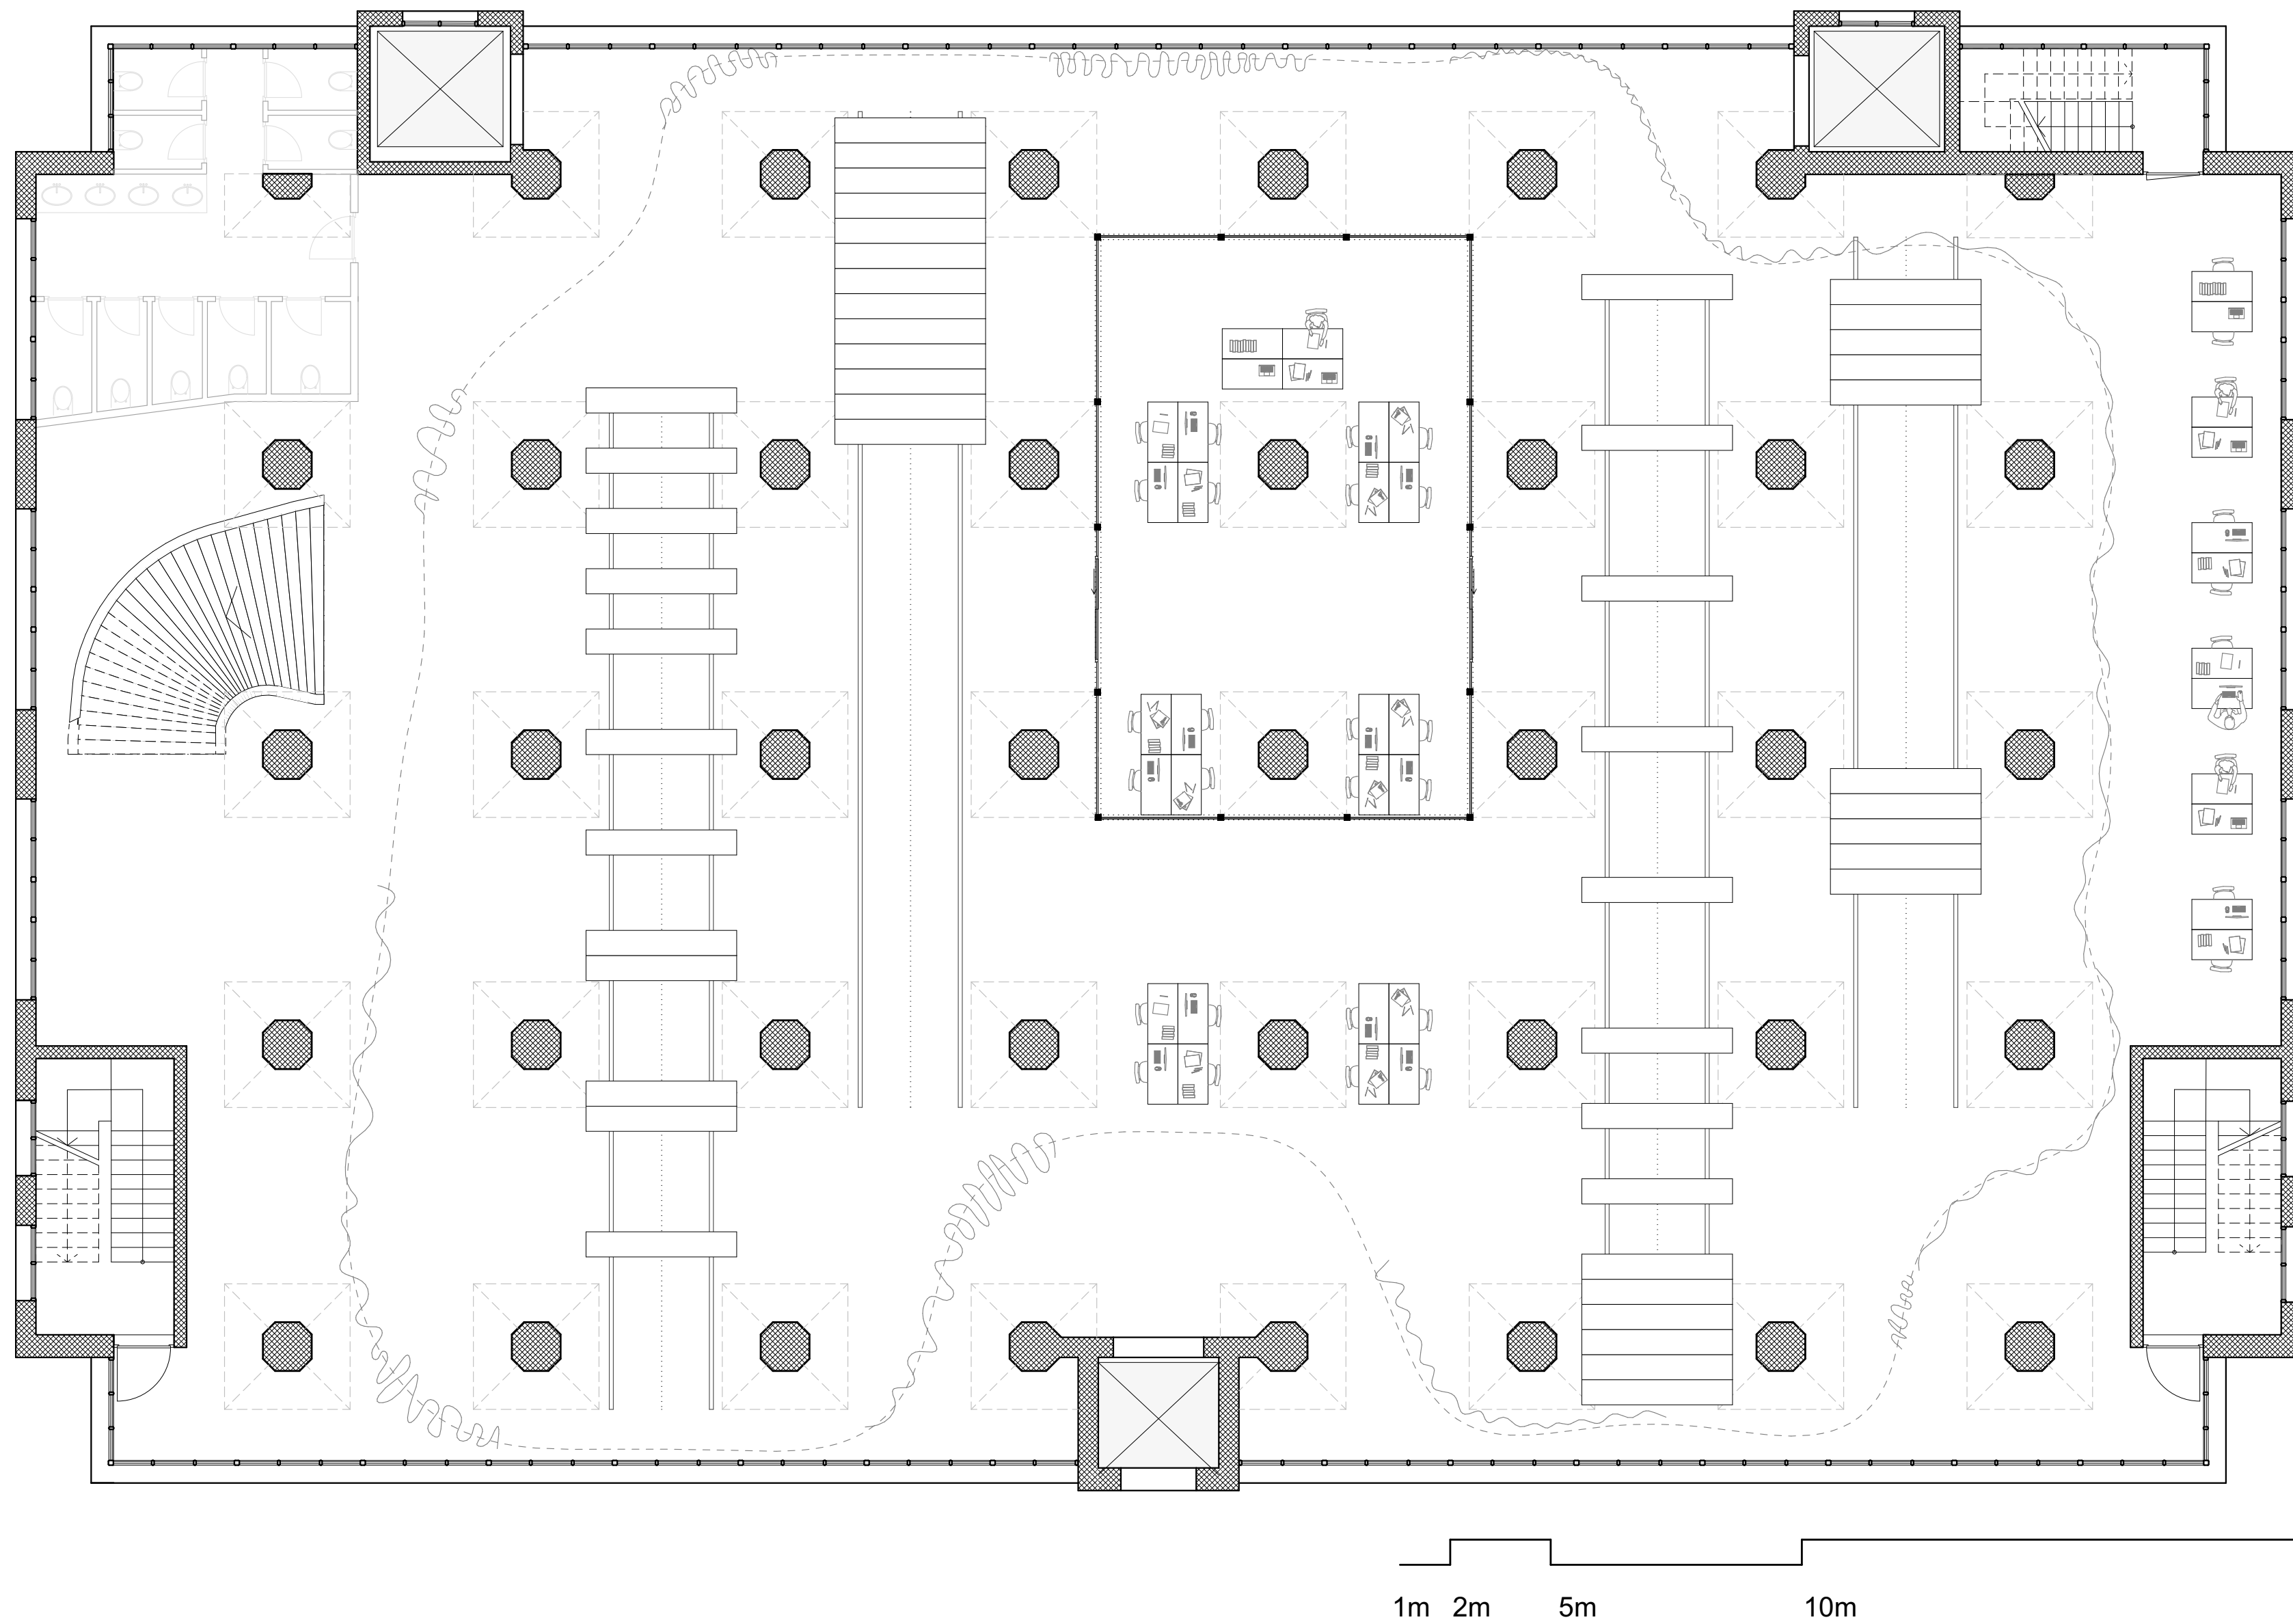

1st floor: library


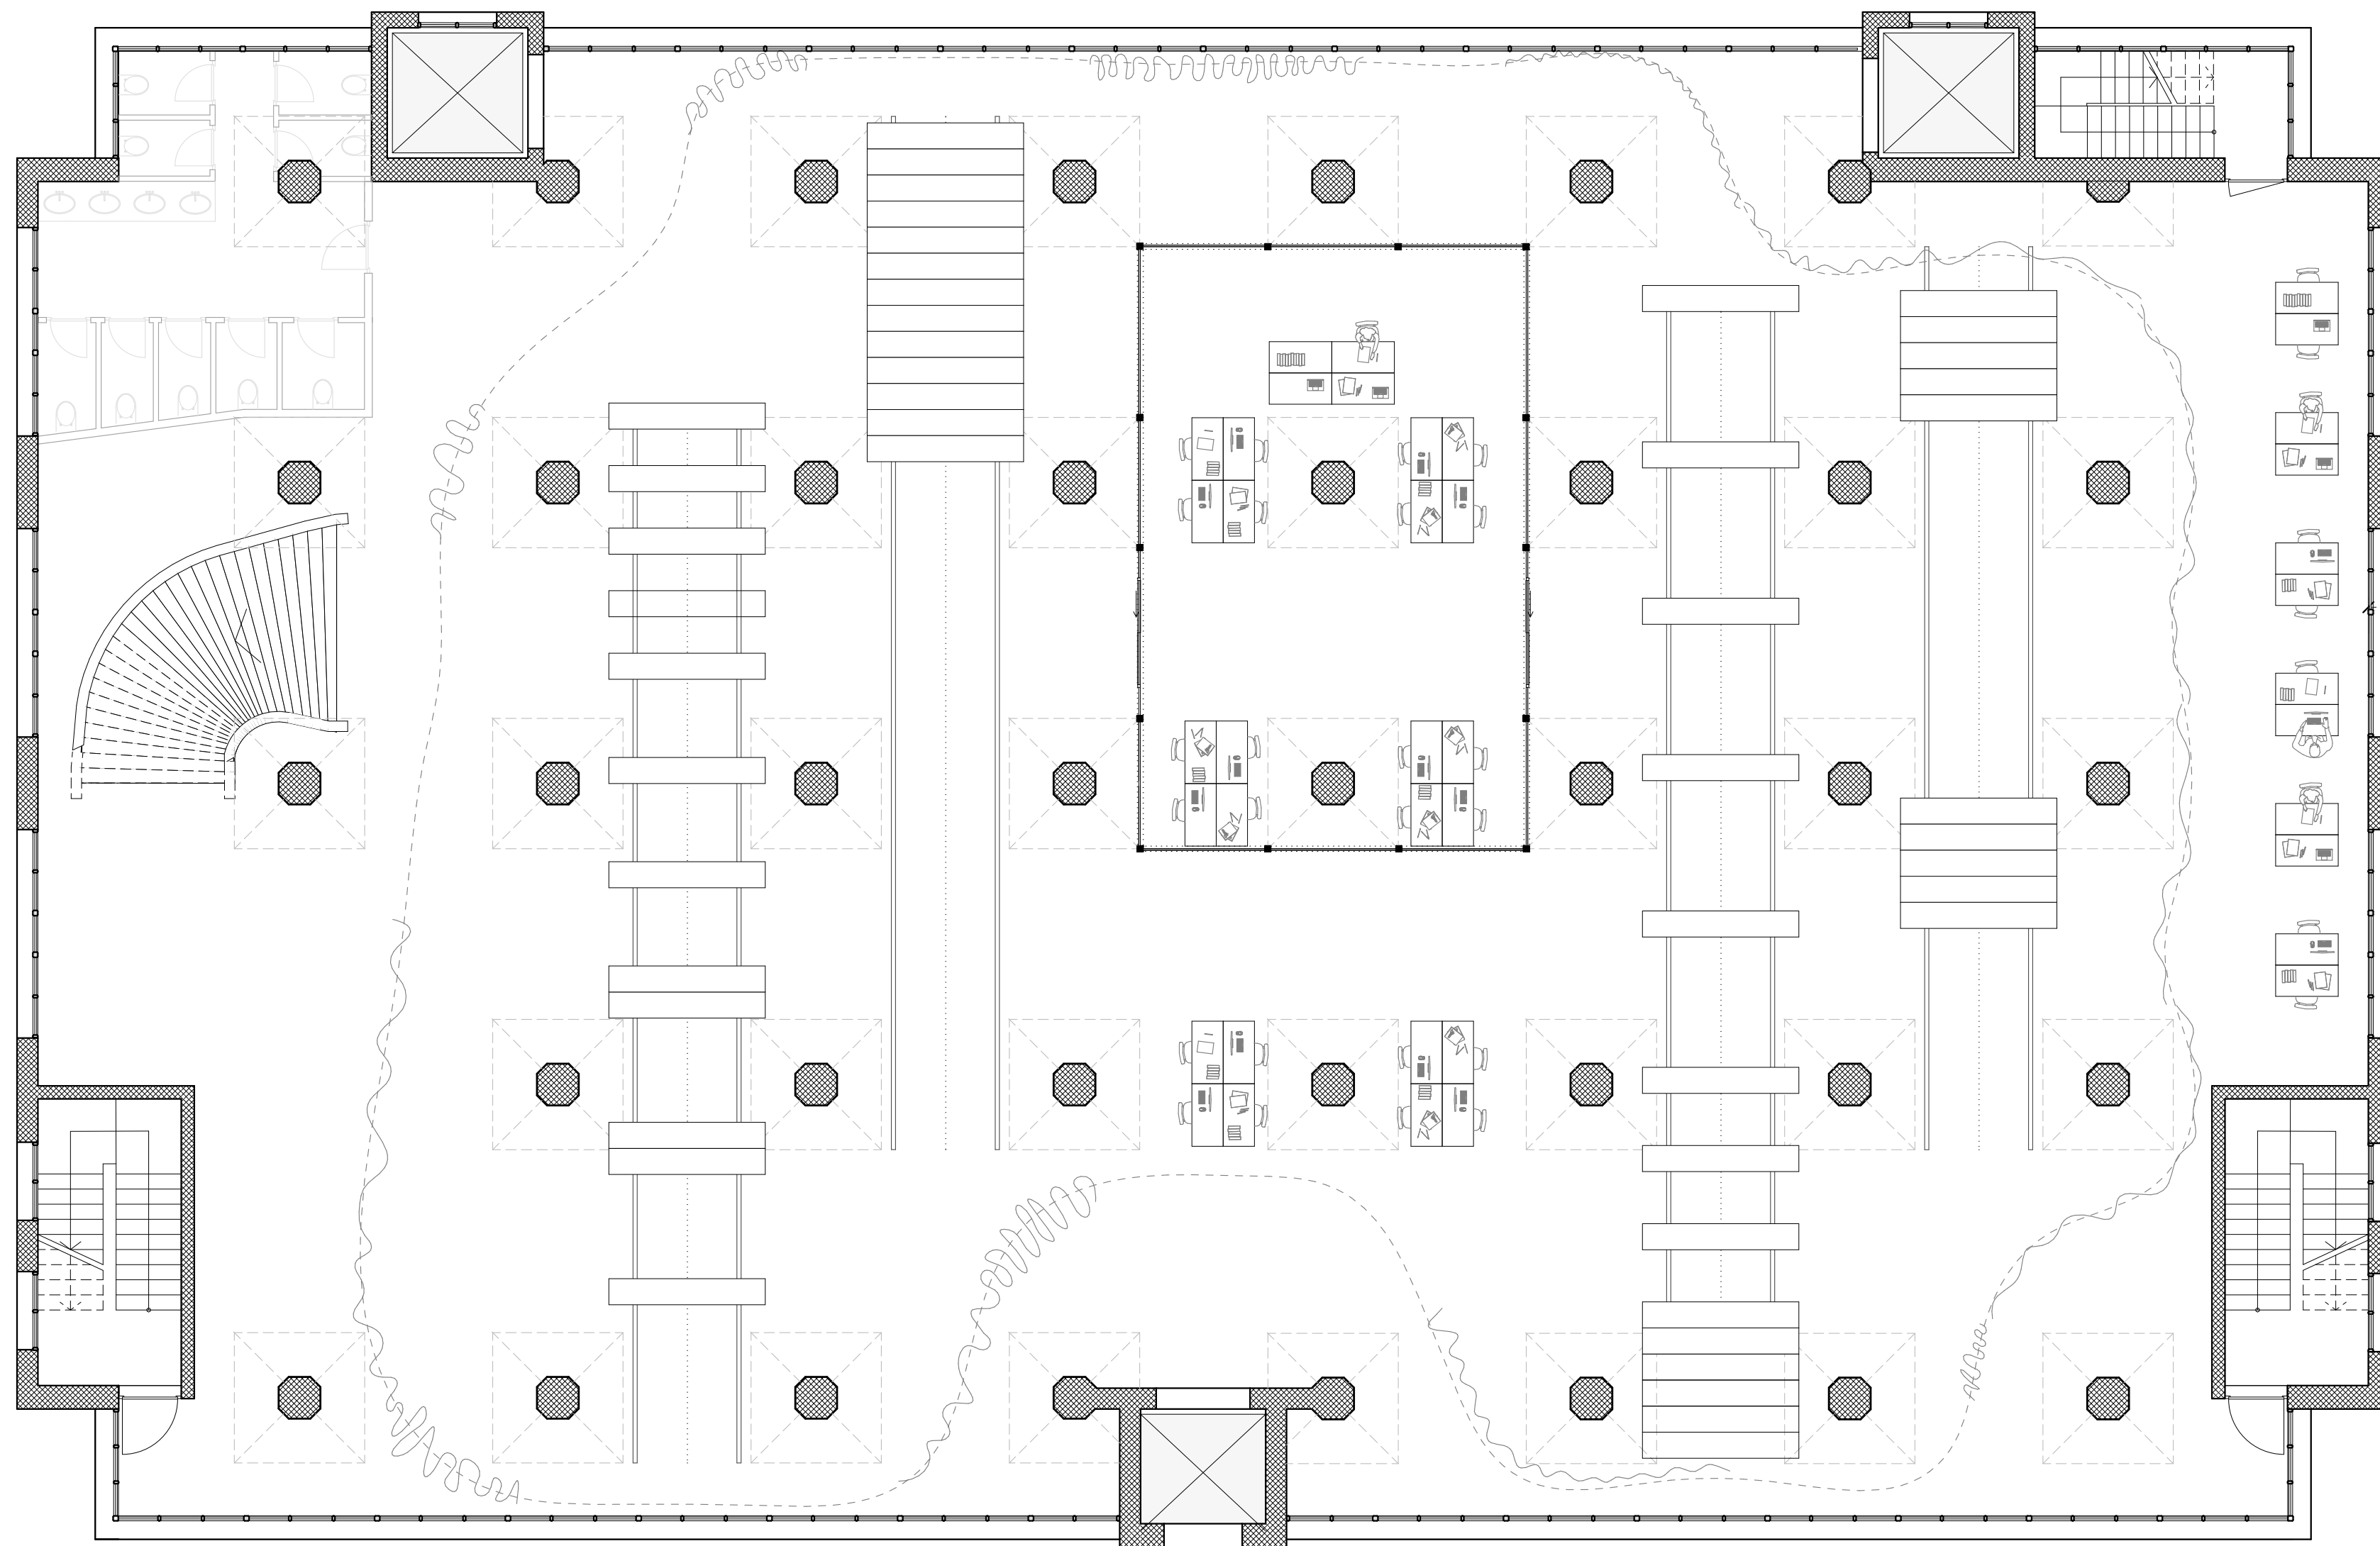


1m 2m 5m 10m


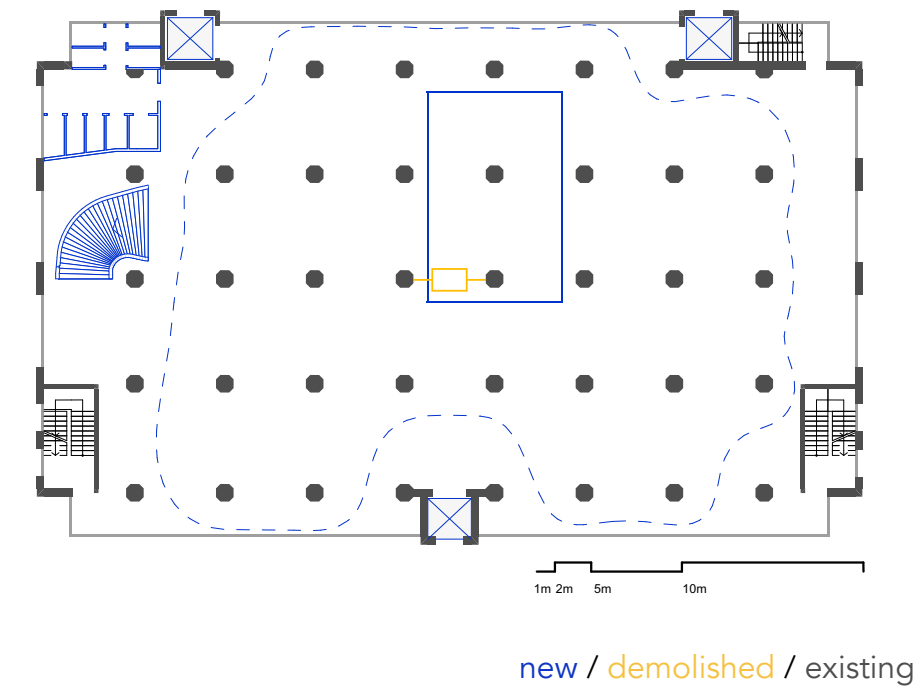


new / demolished / existing



2nd floor: library

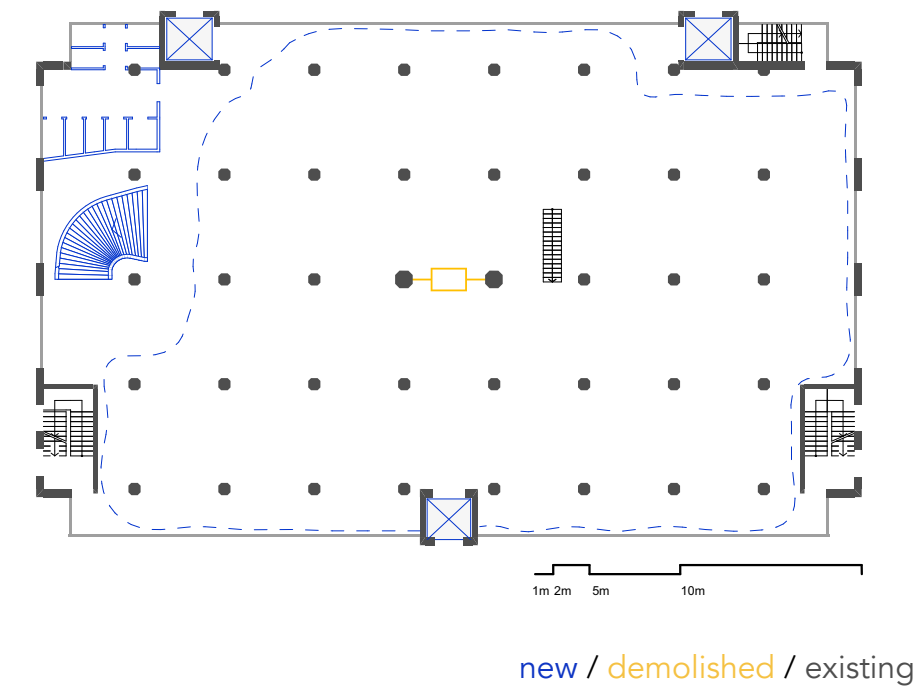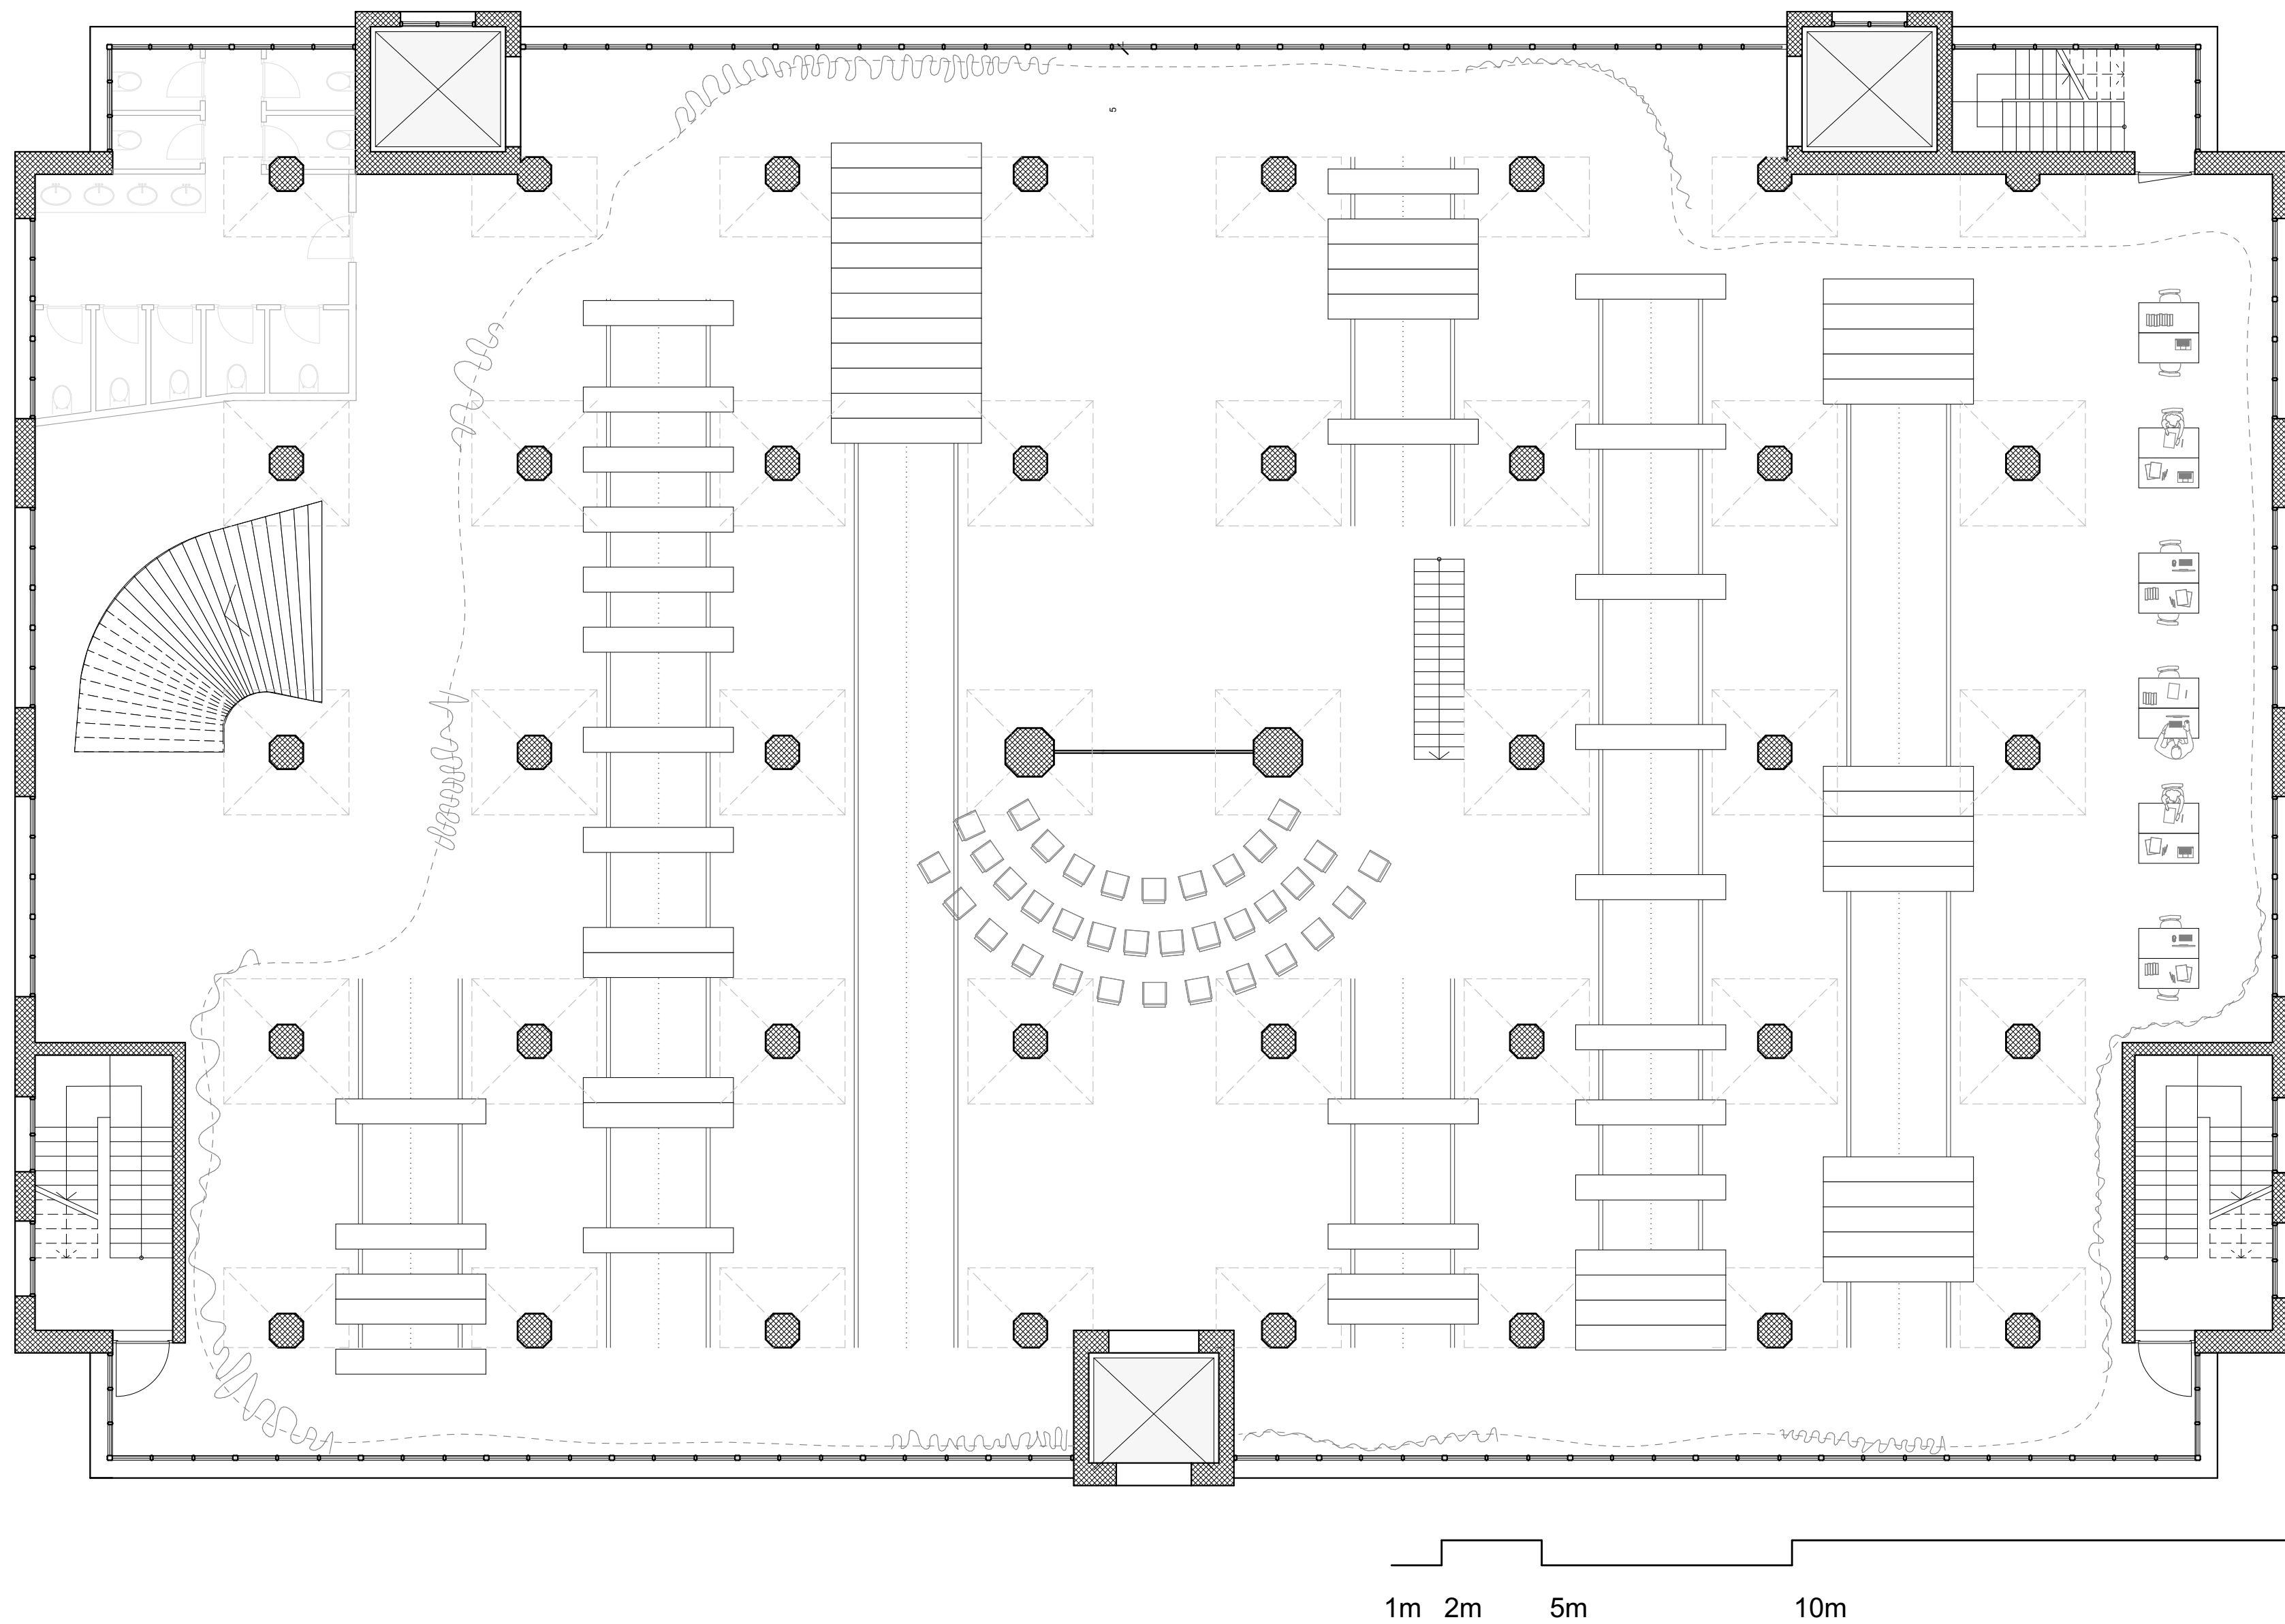



3rd floor: library

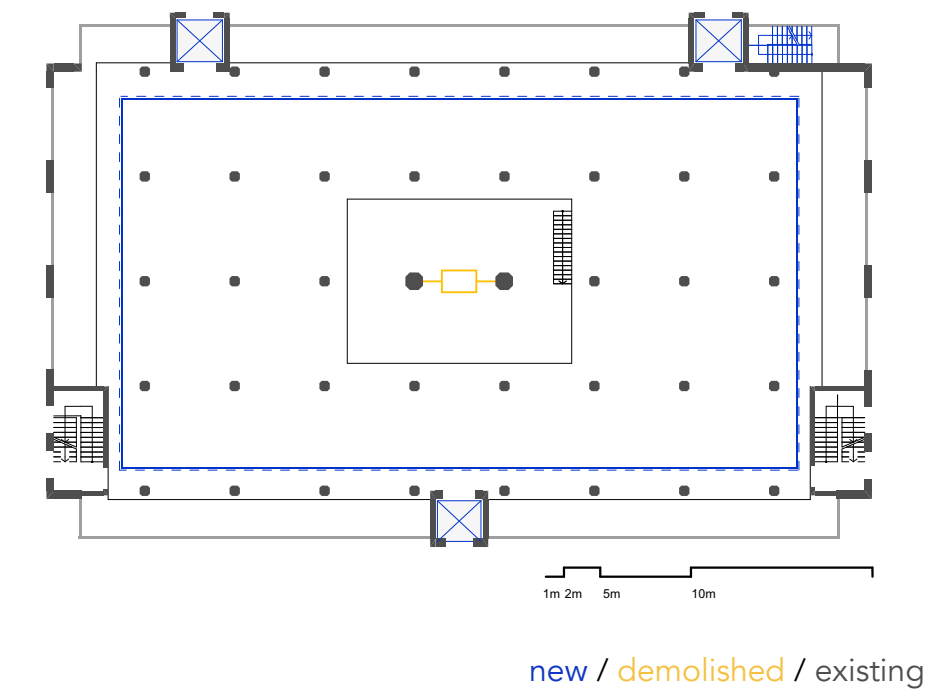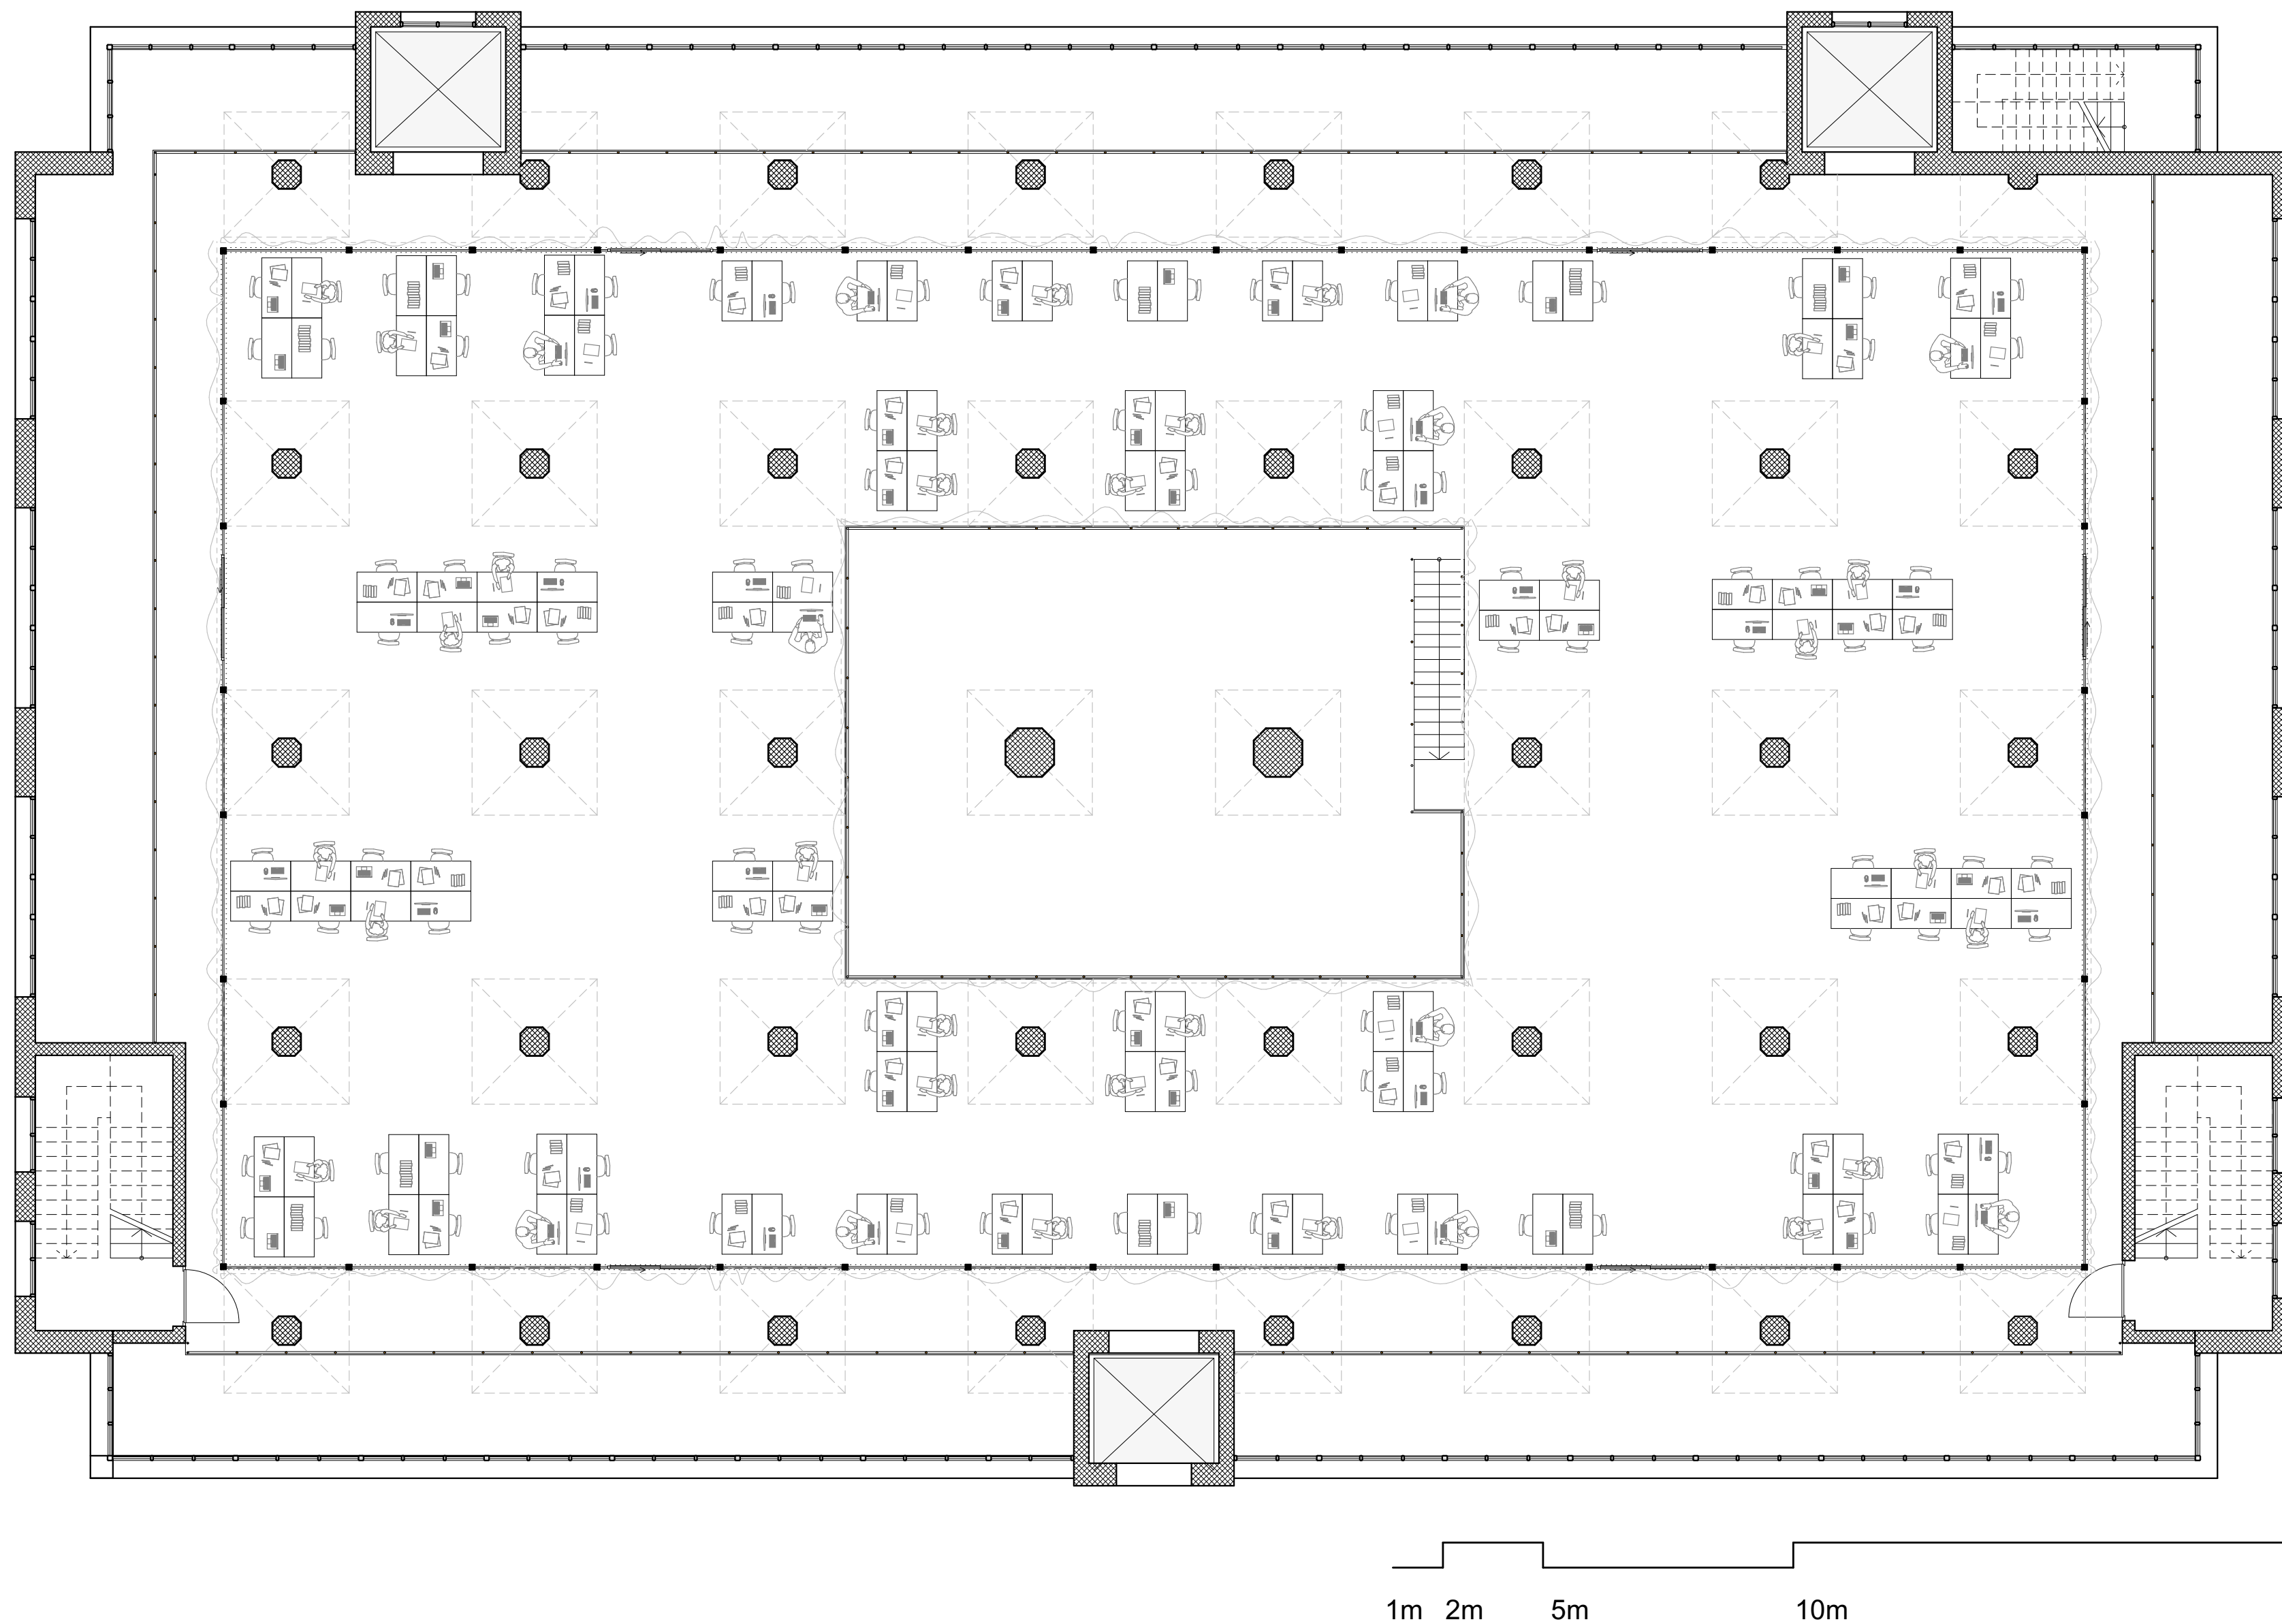



3.5 floor: library/co-working space

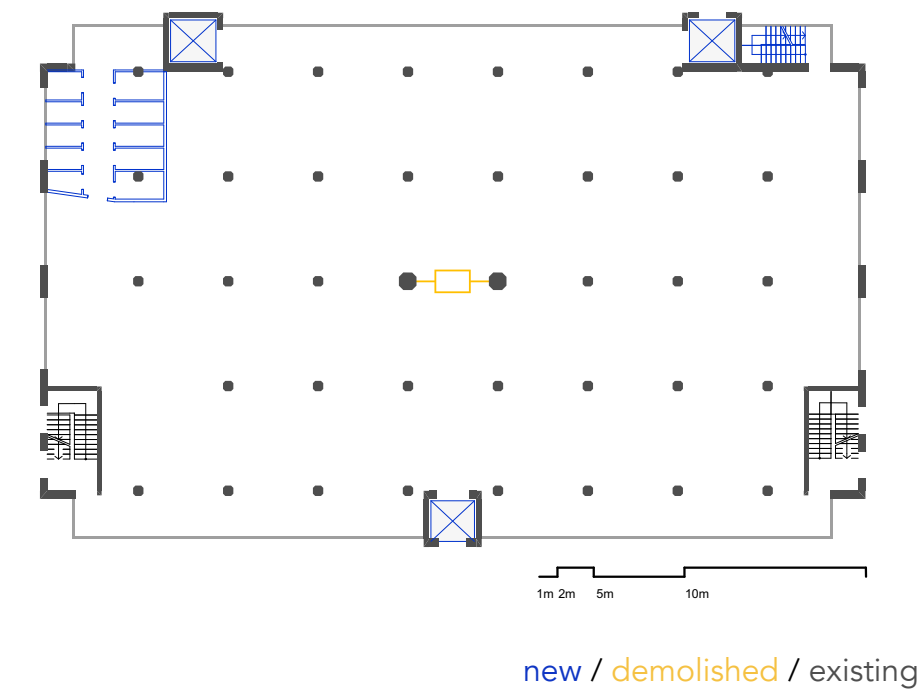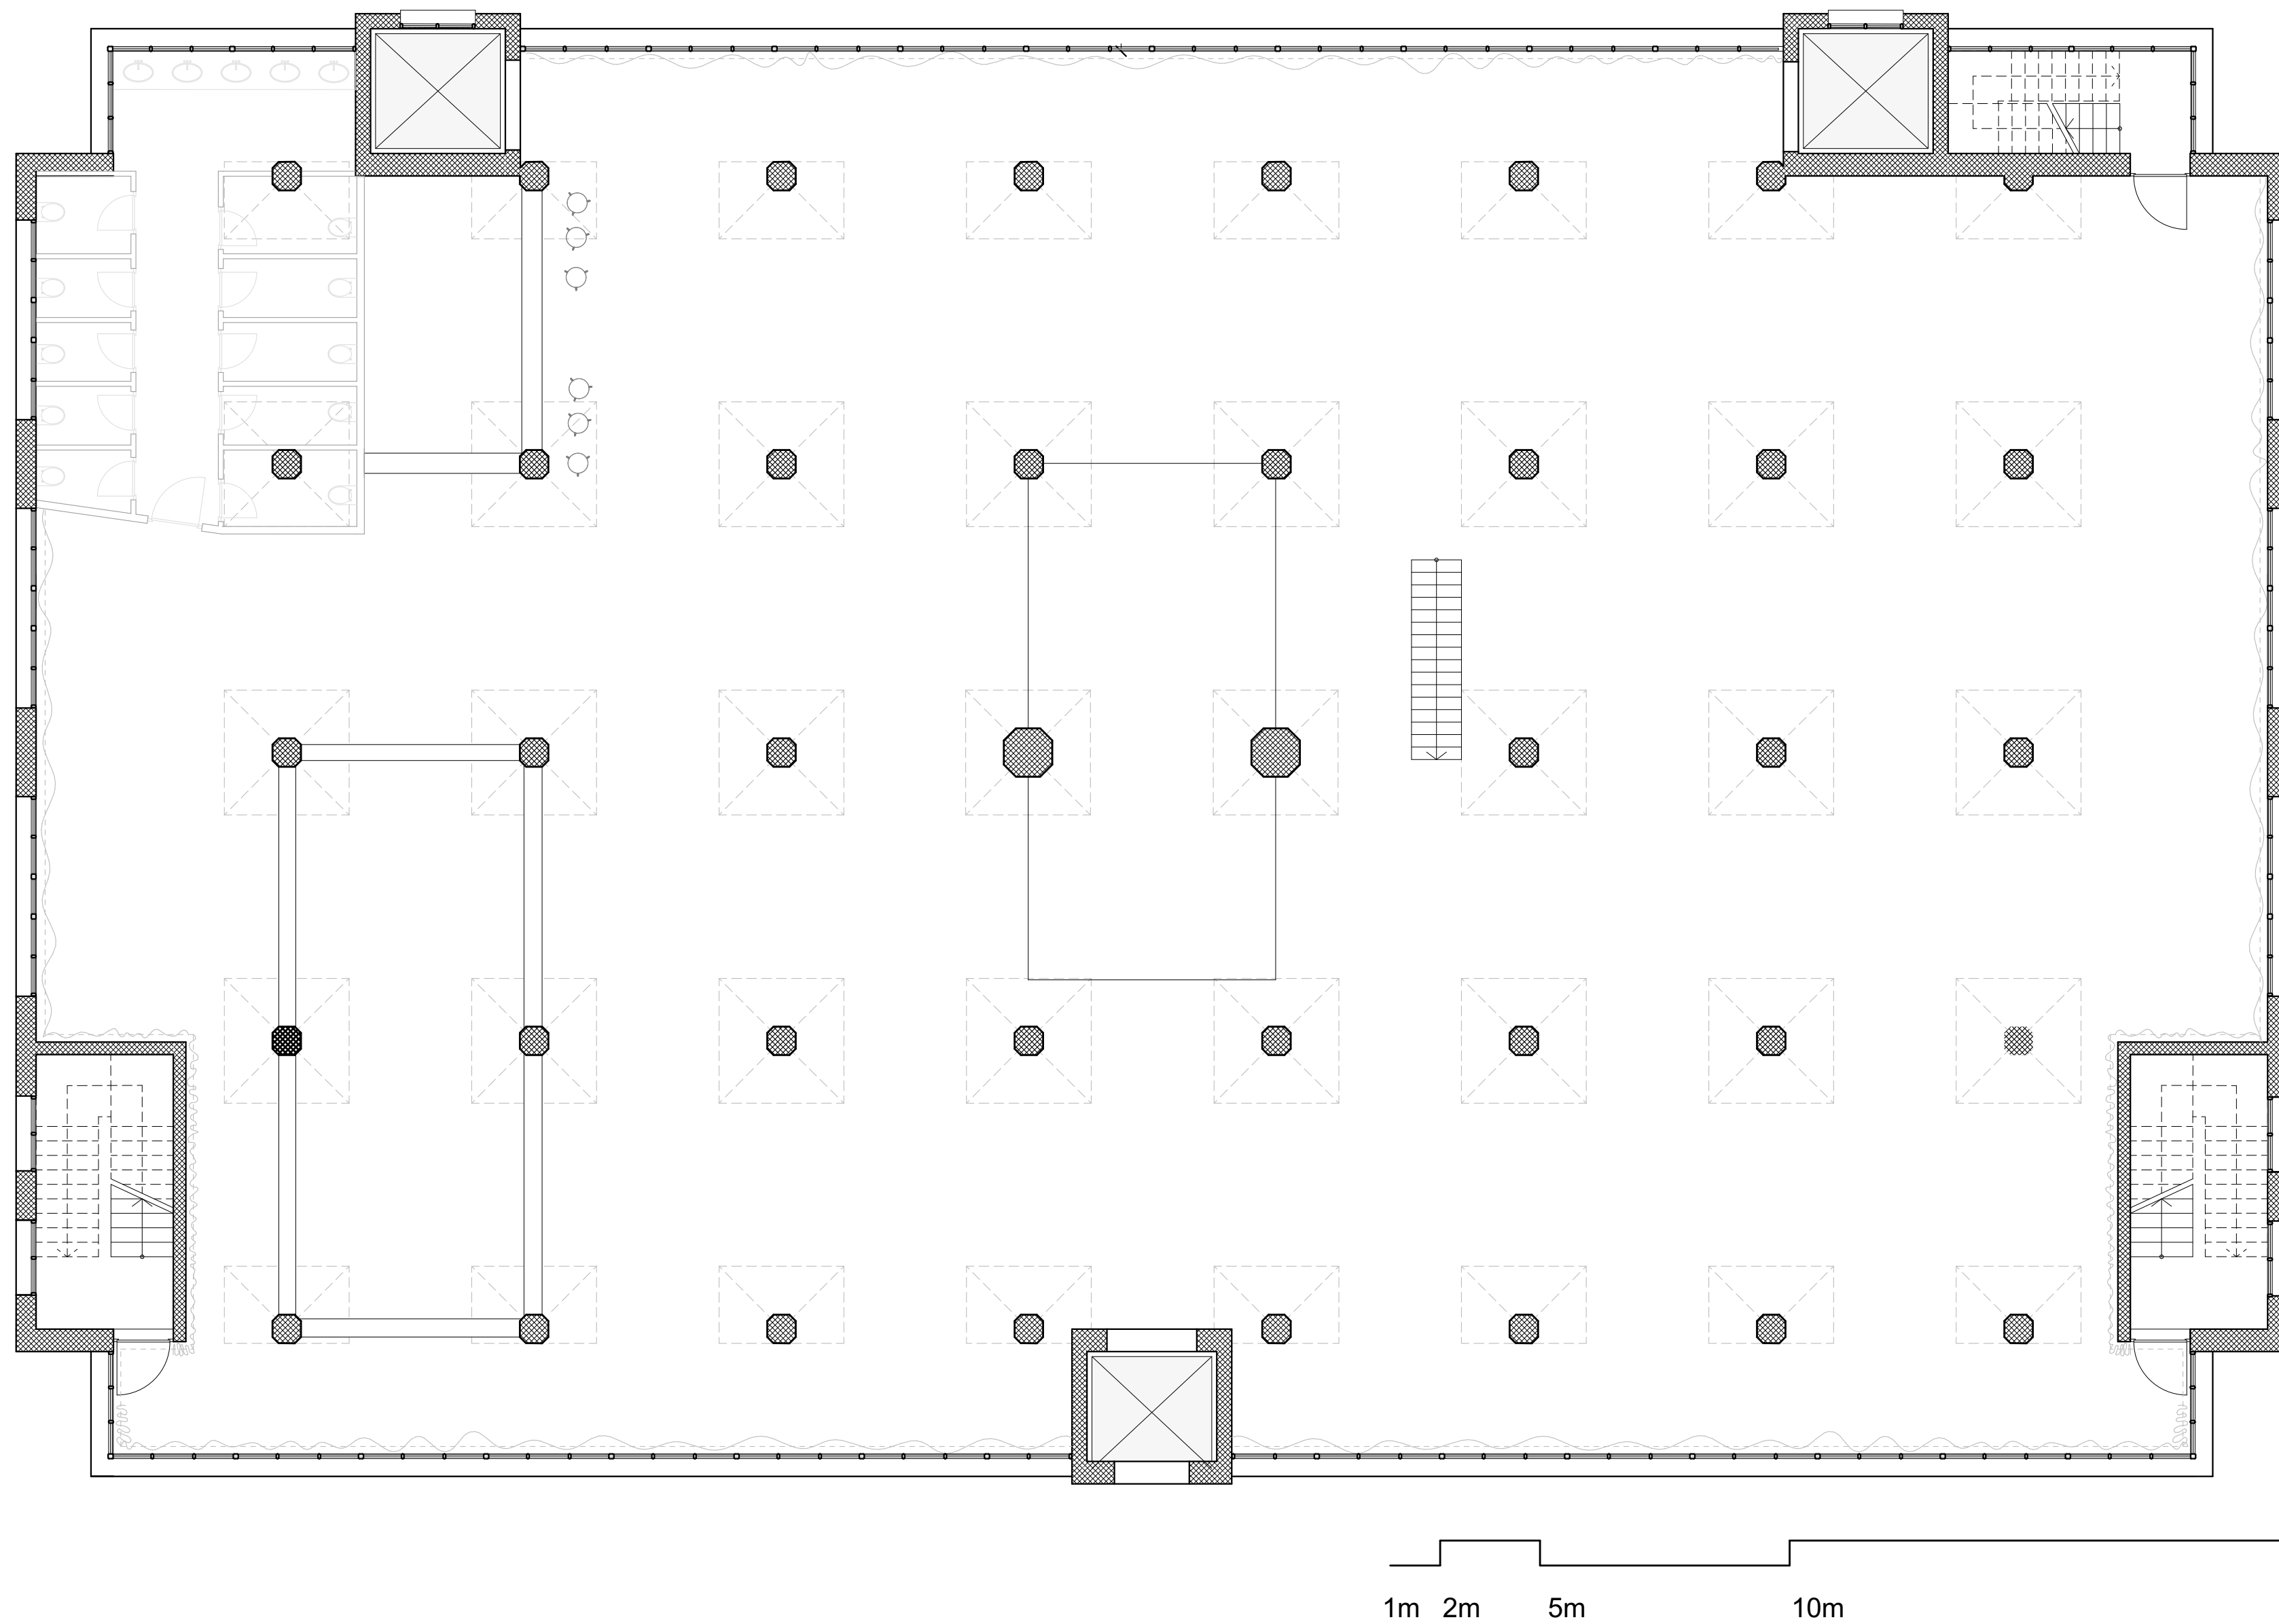



4th floor: event-hall

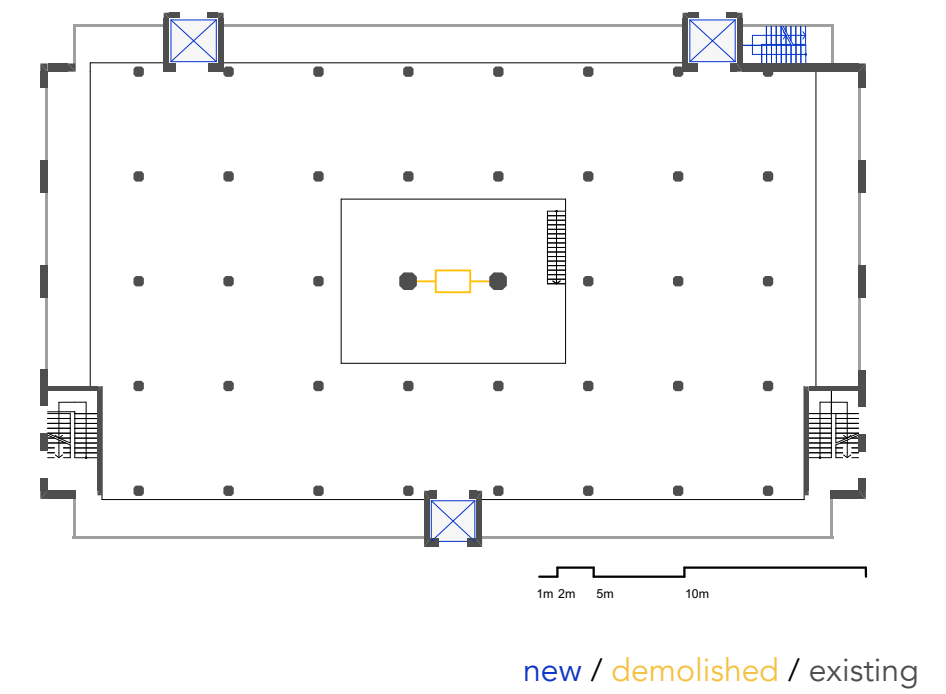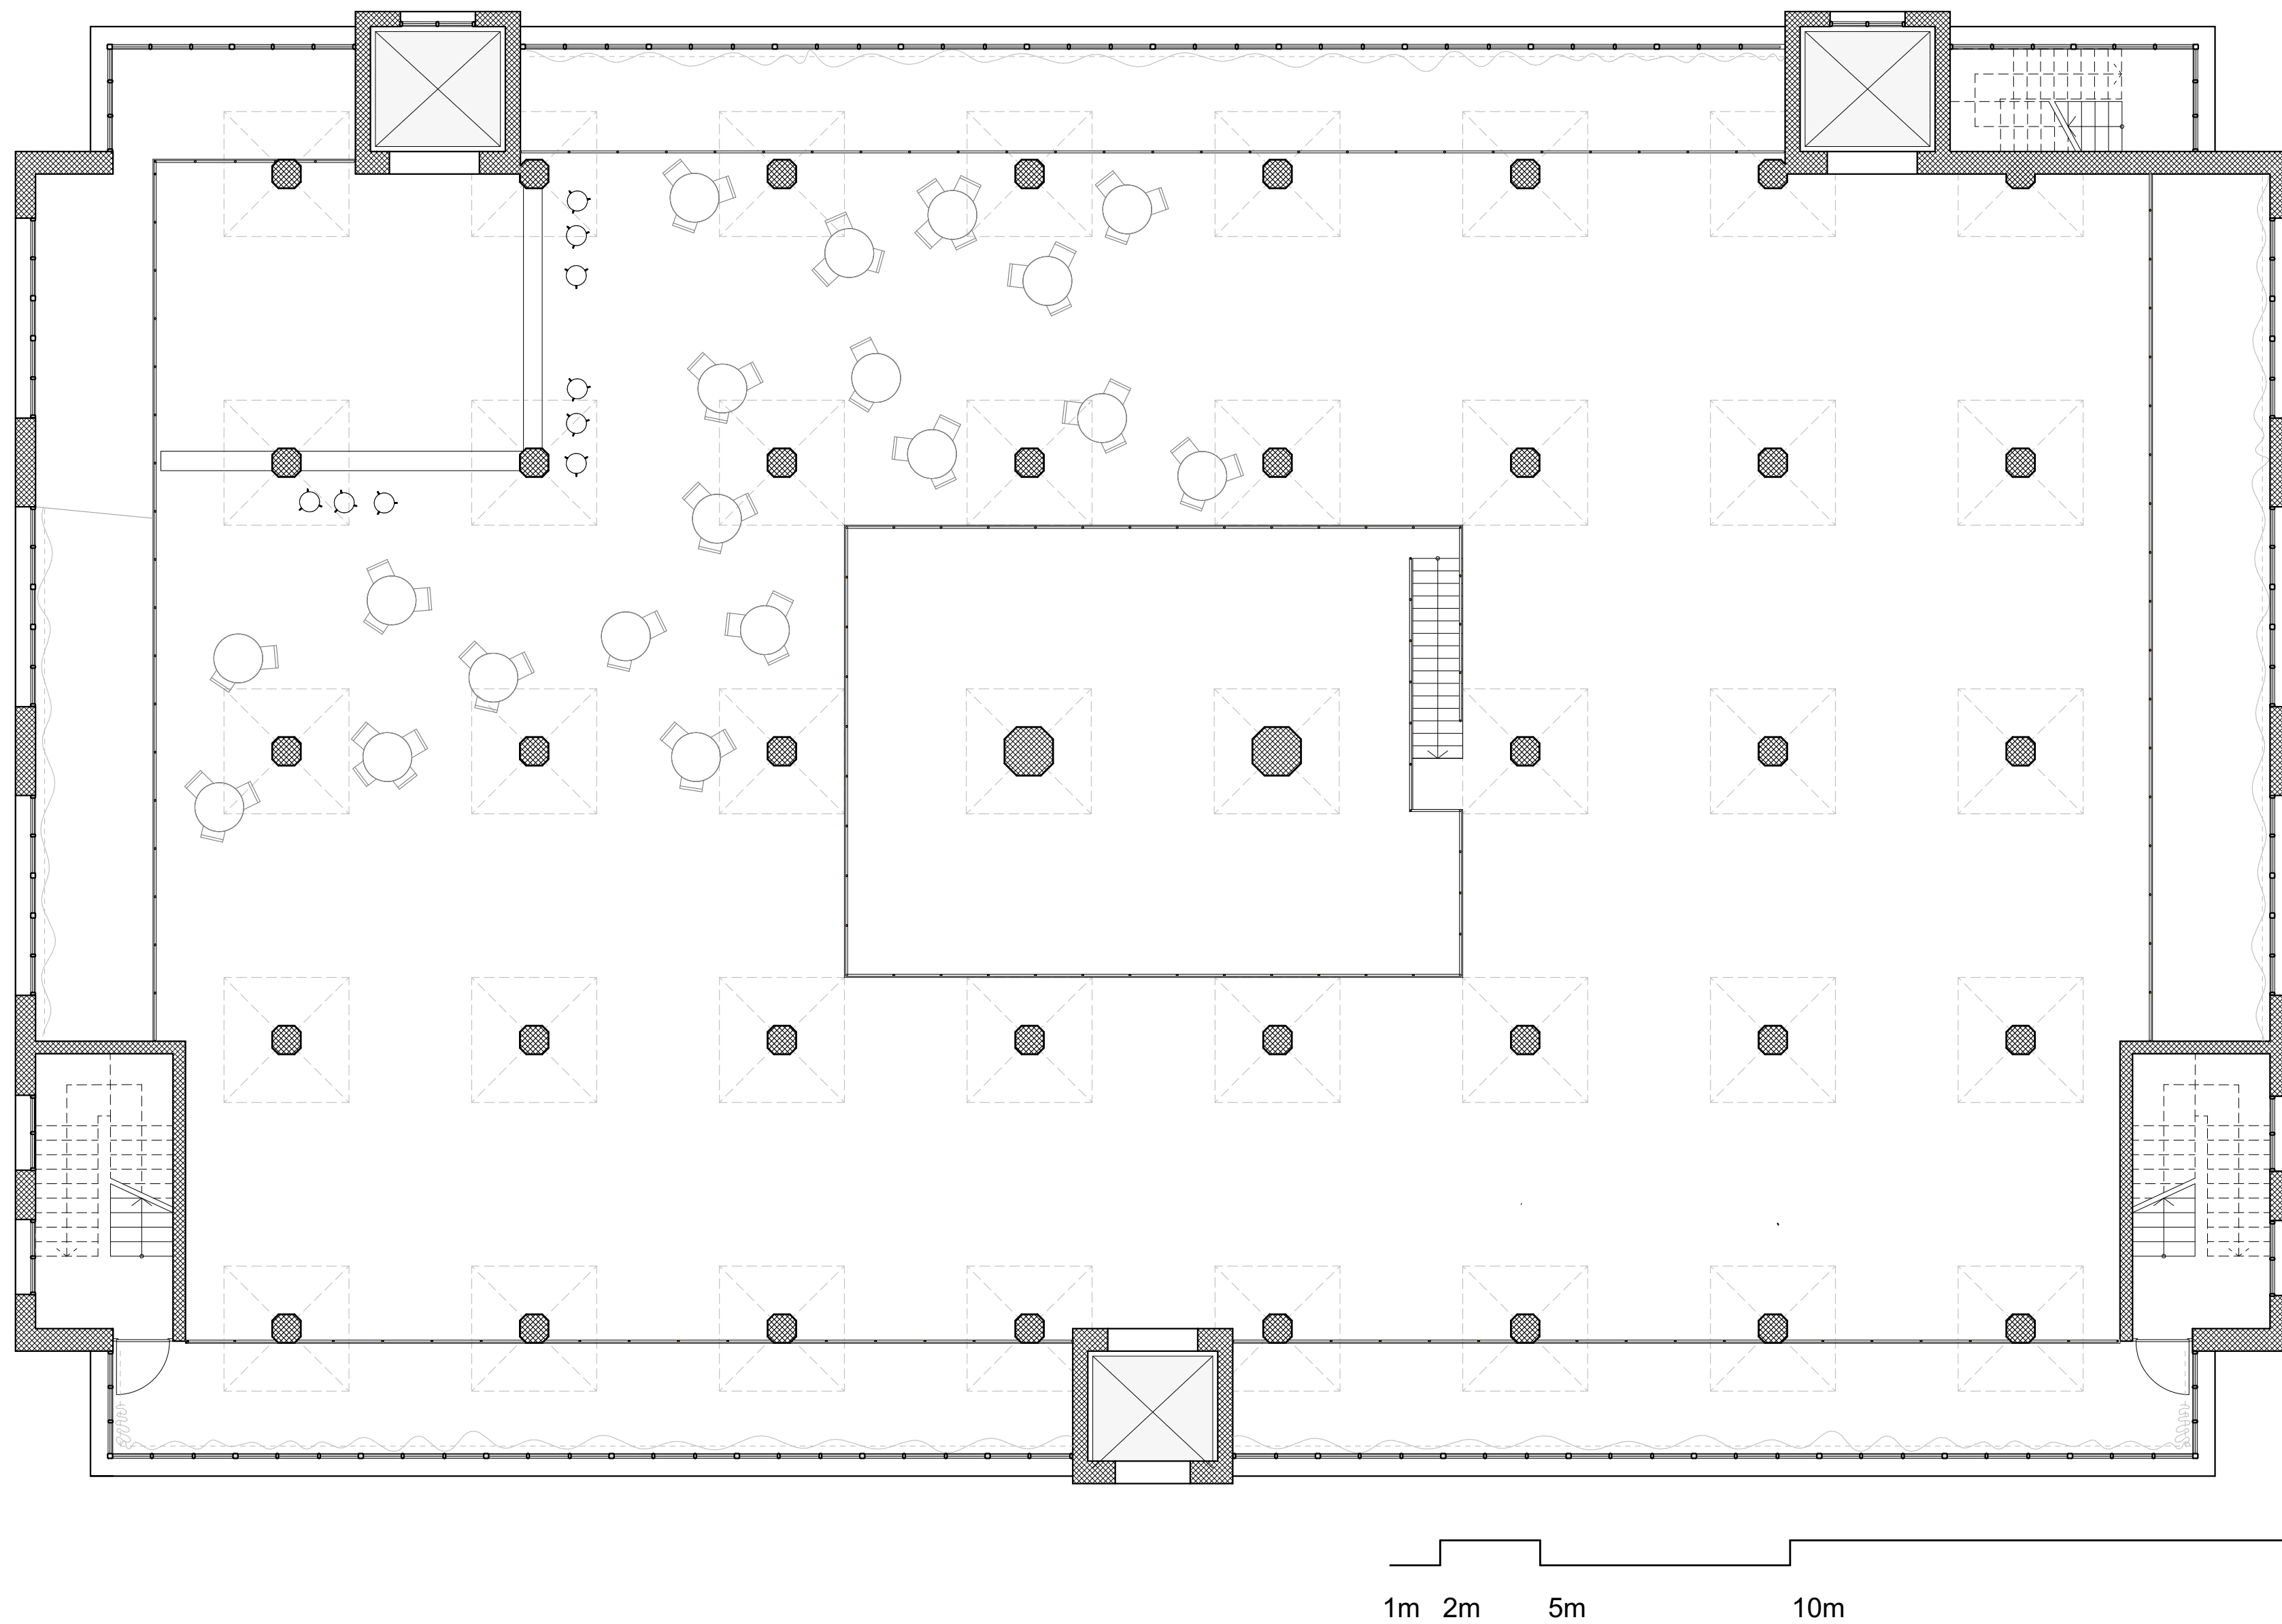





4.5 Floor: event-hall

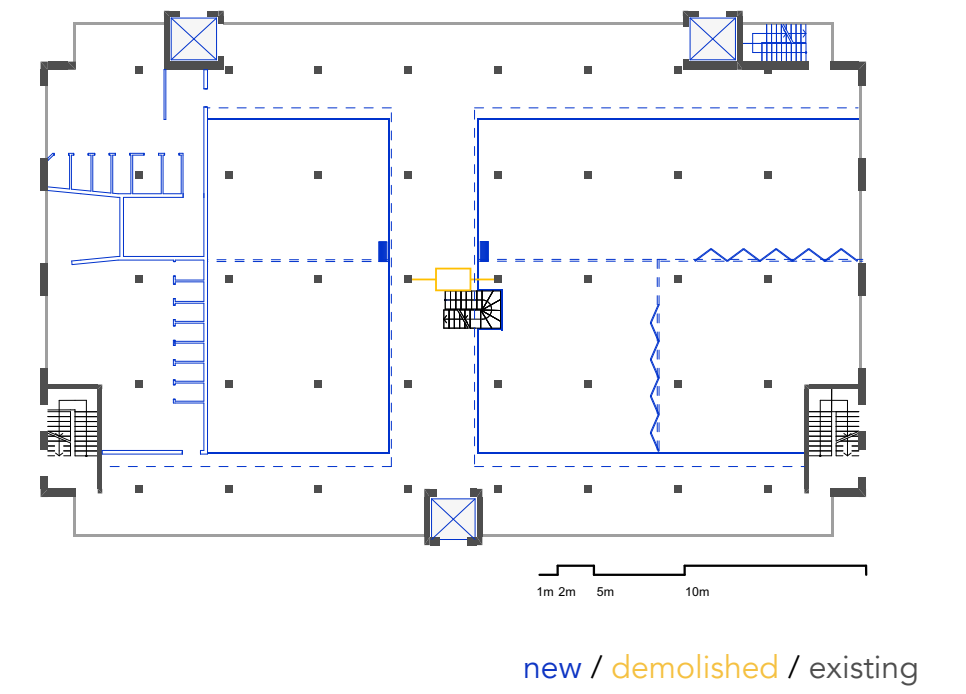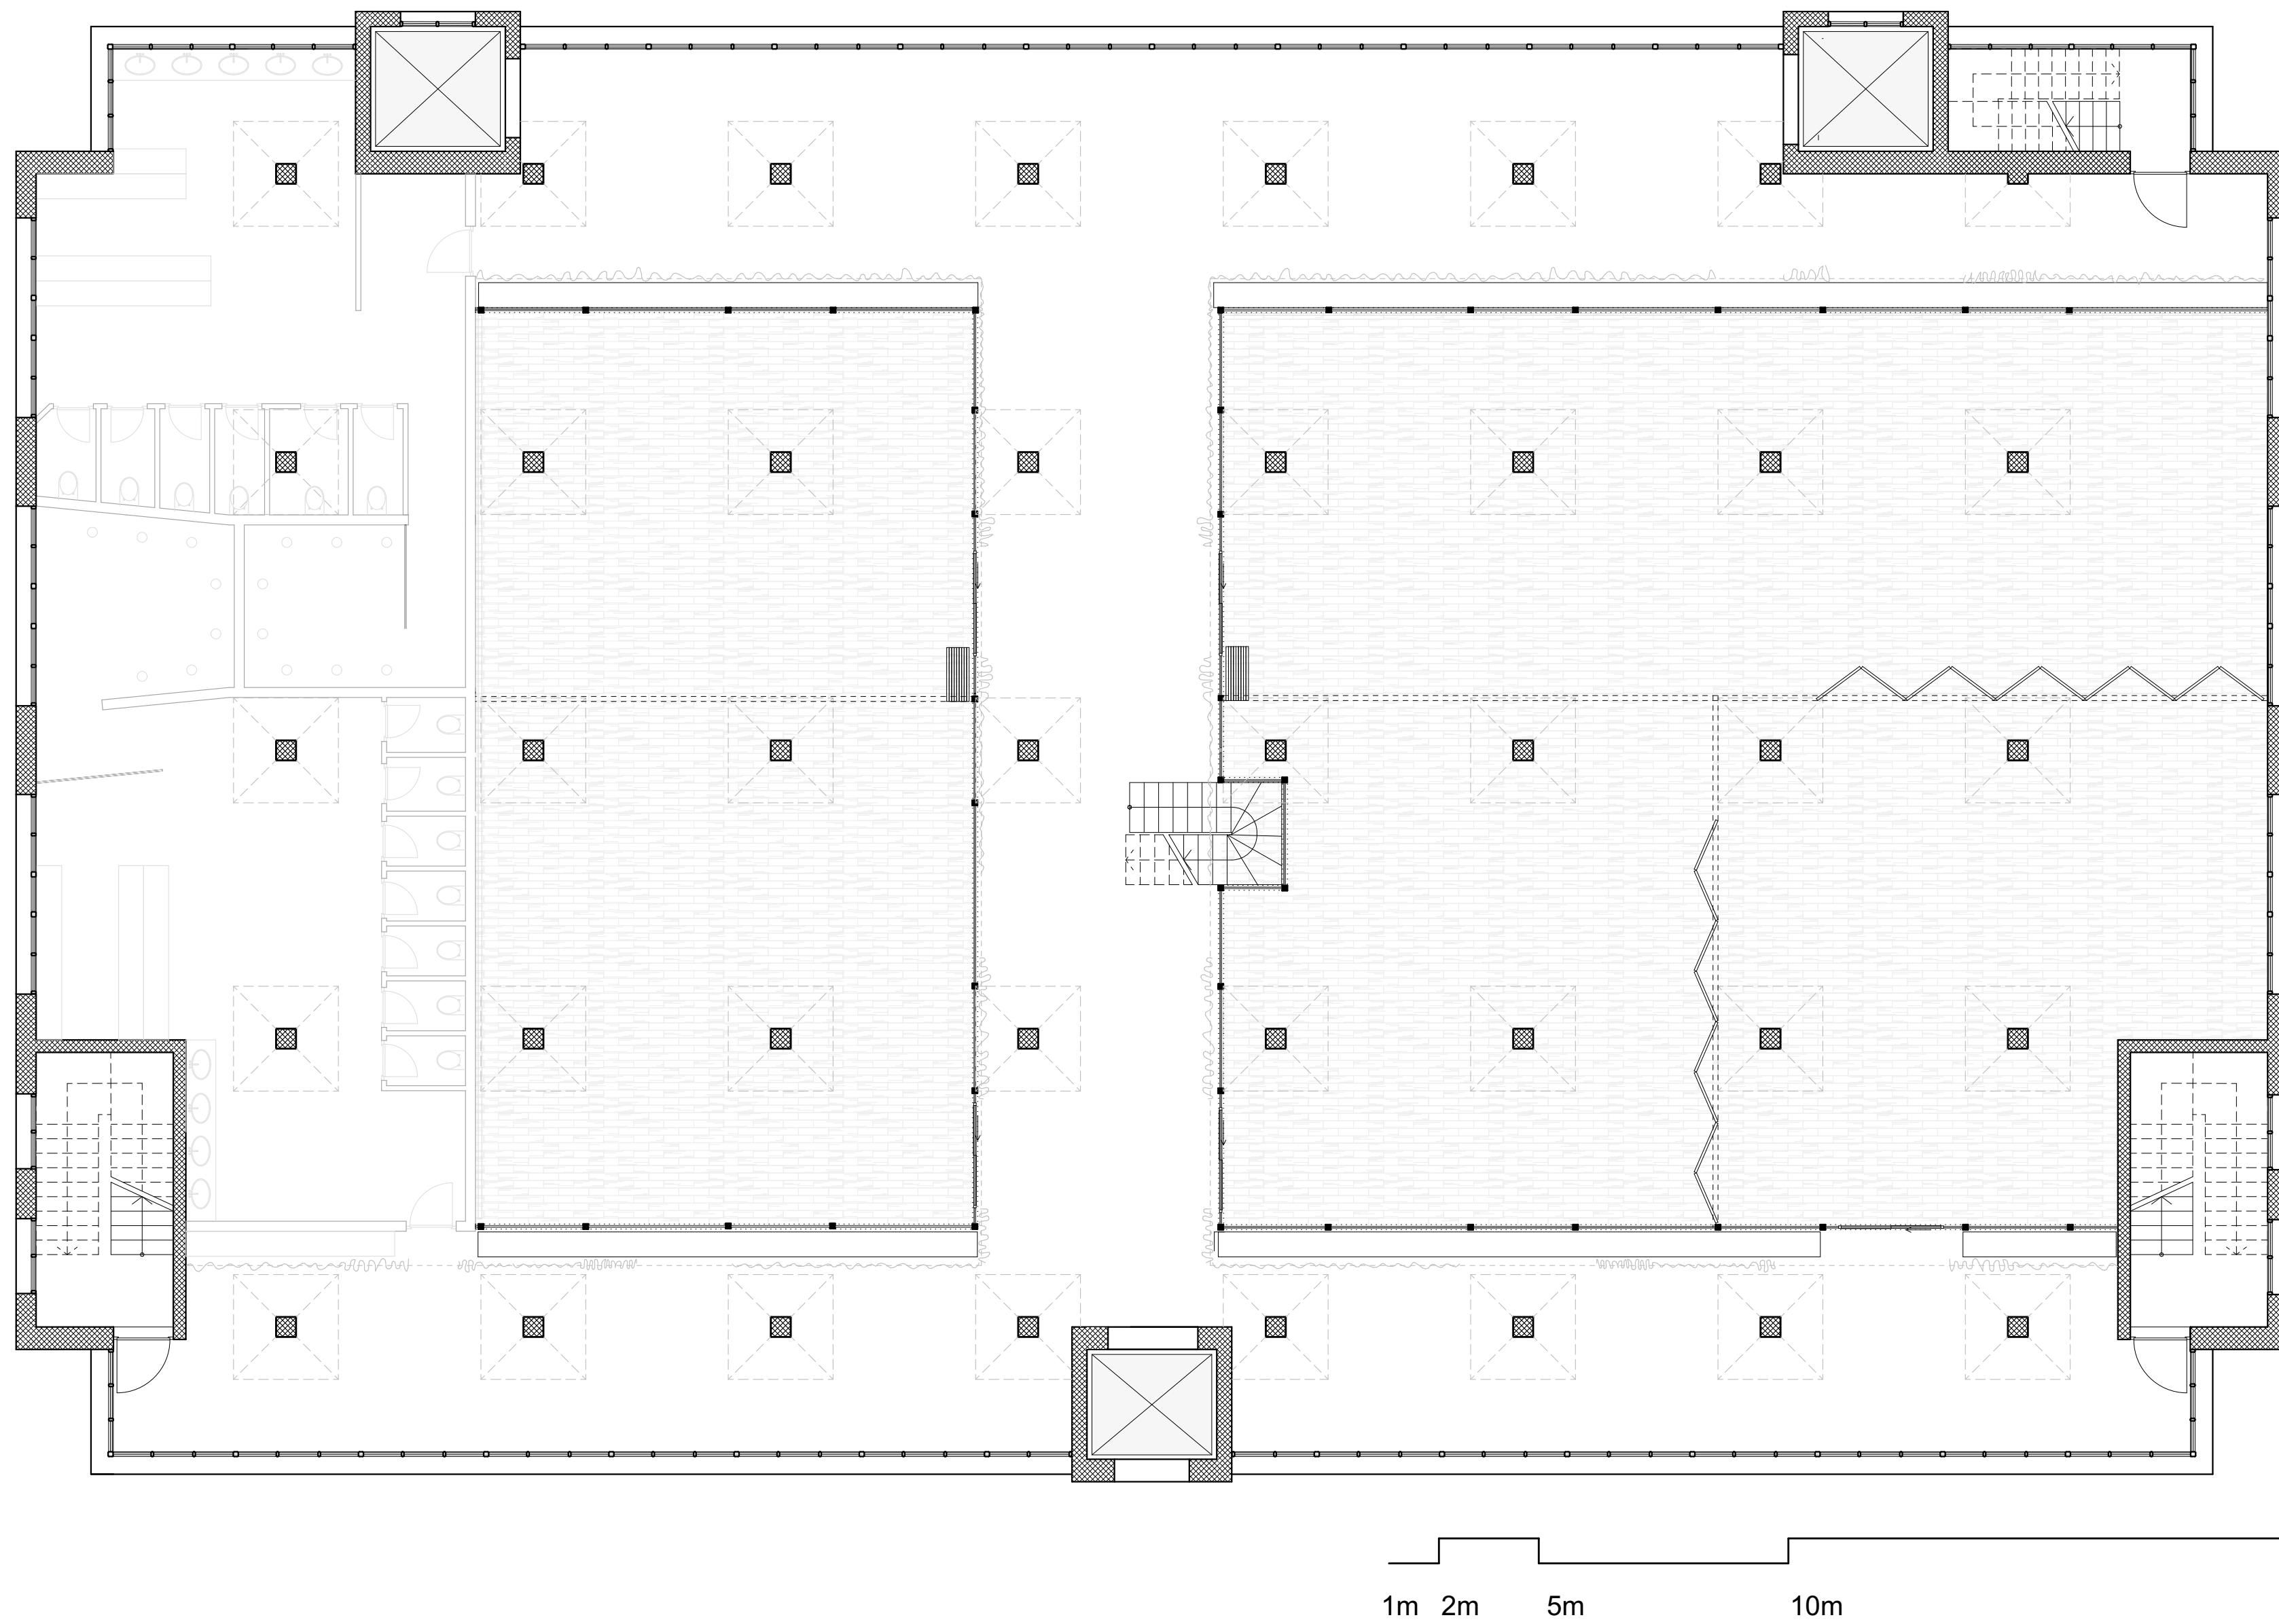

5th Floor: training rooms for dancers

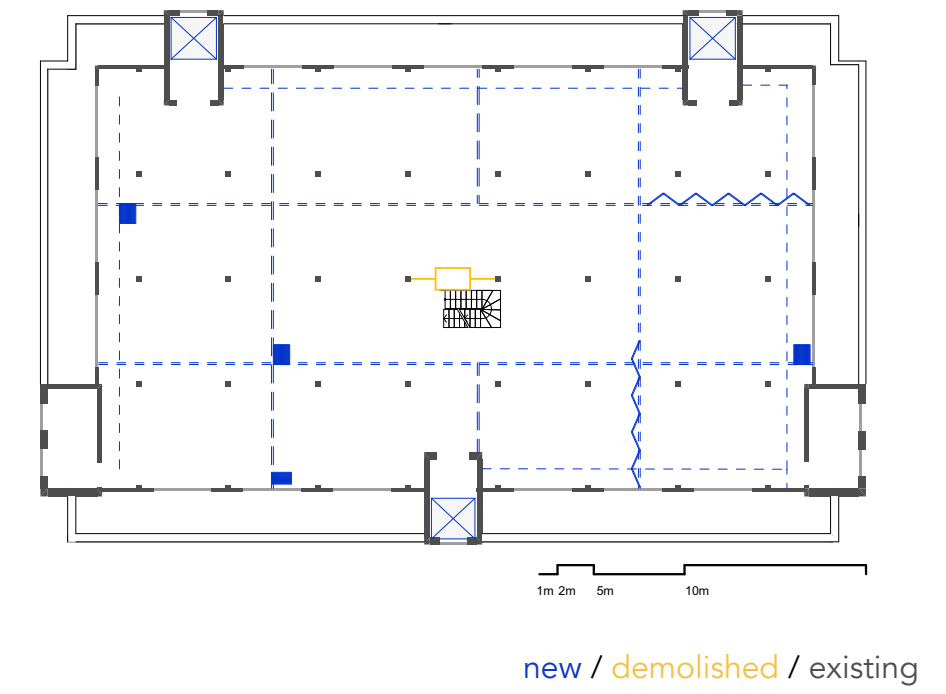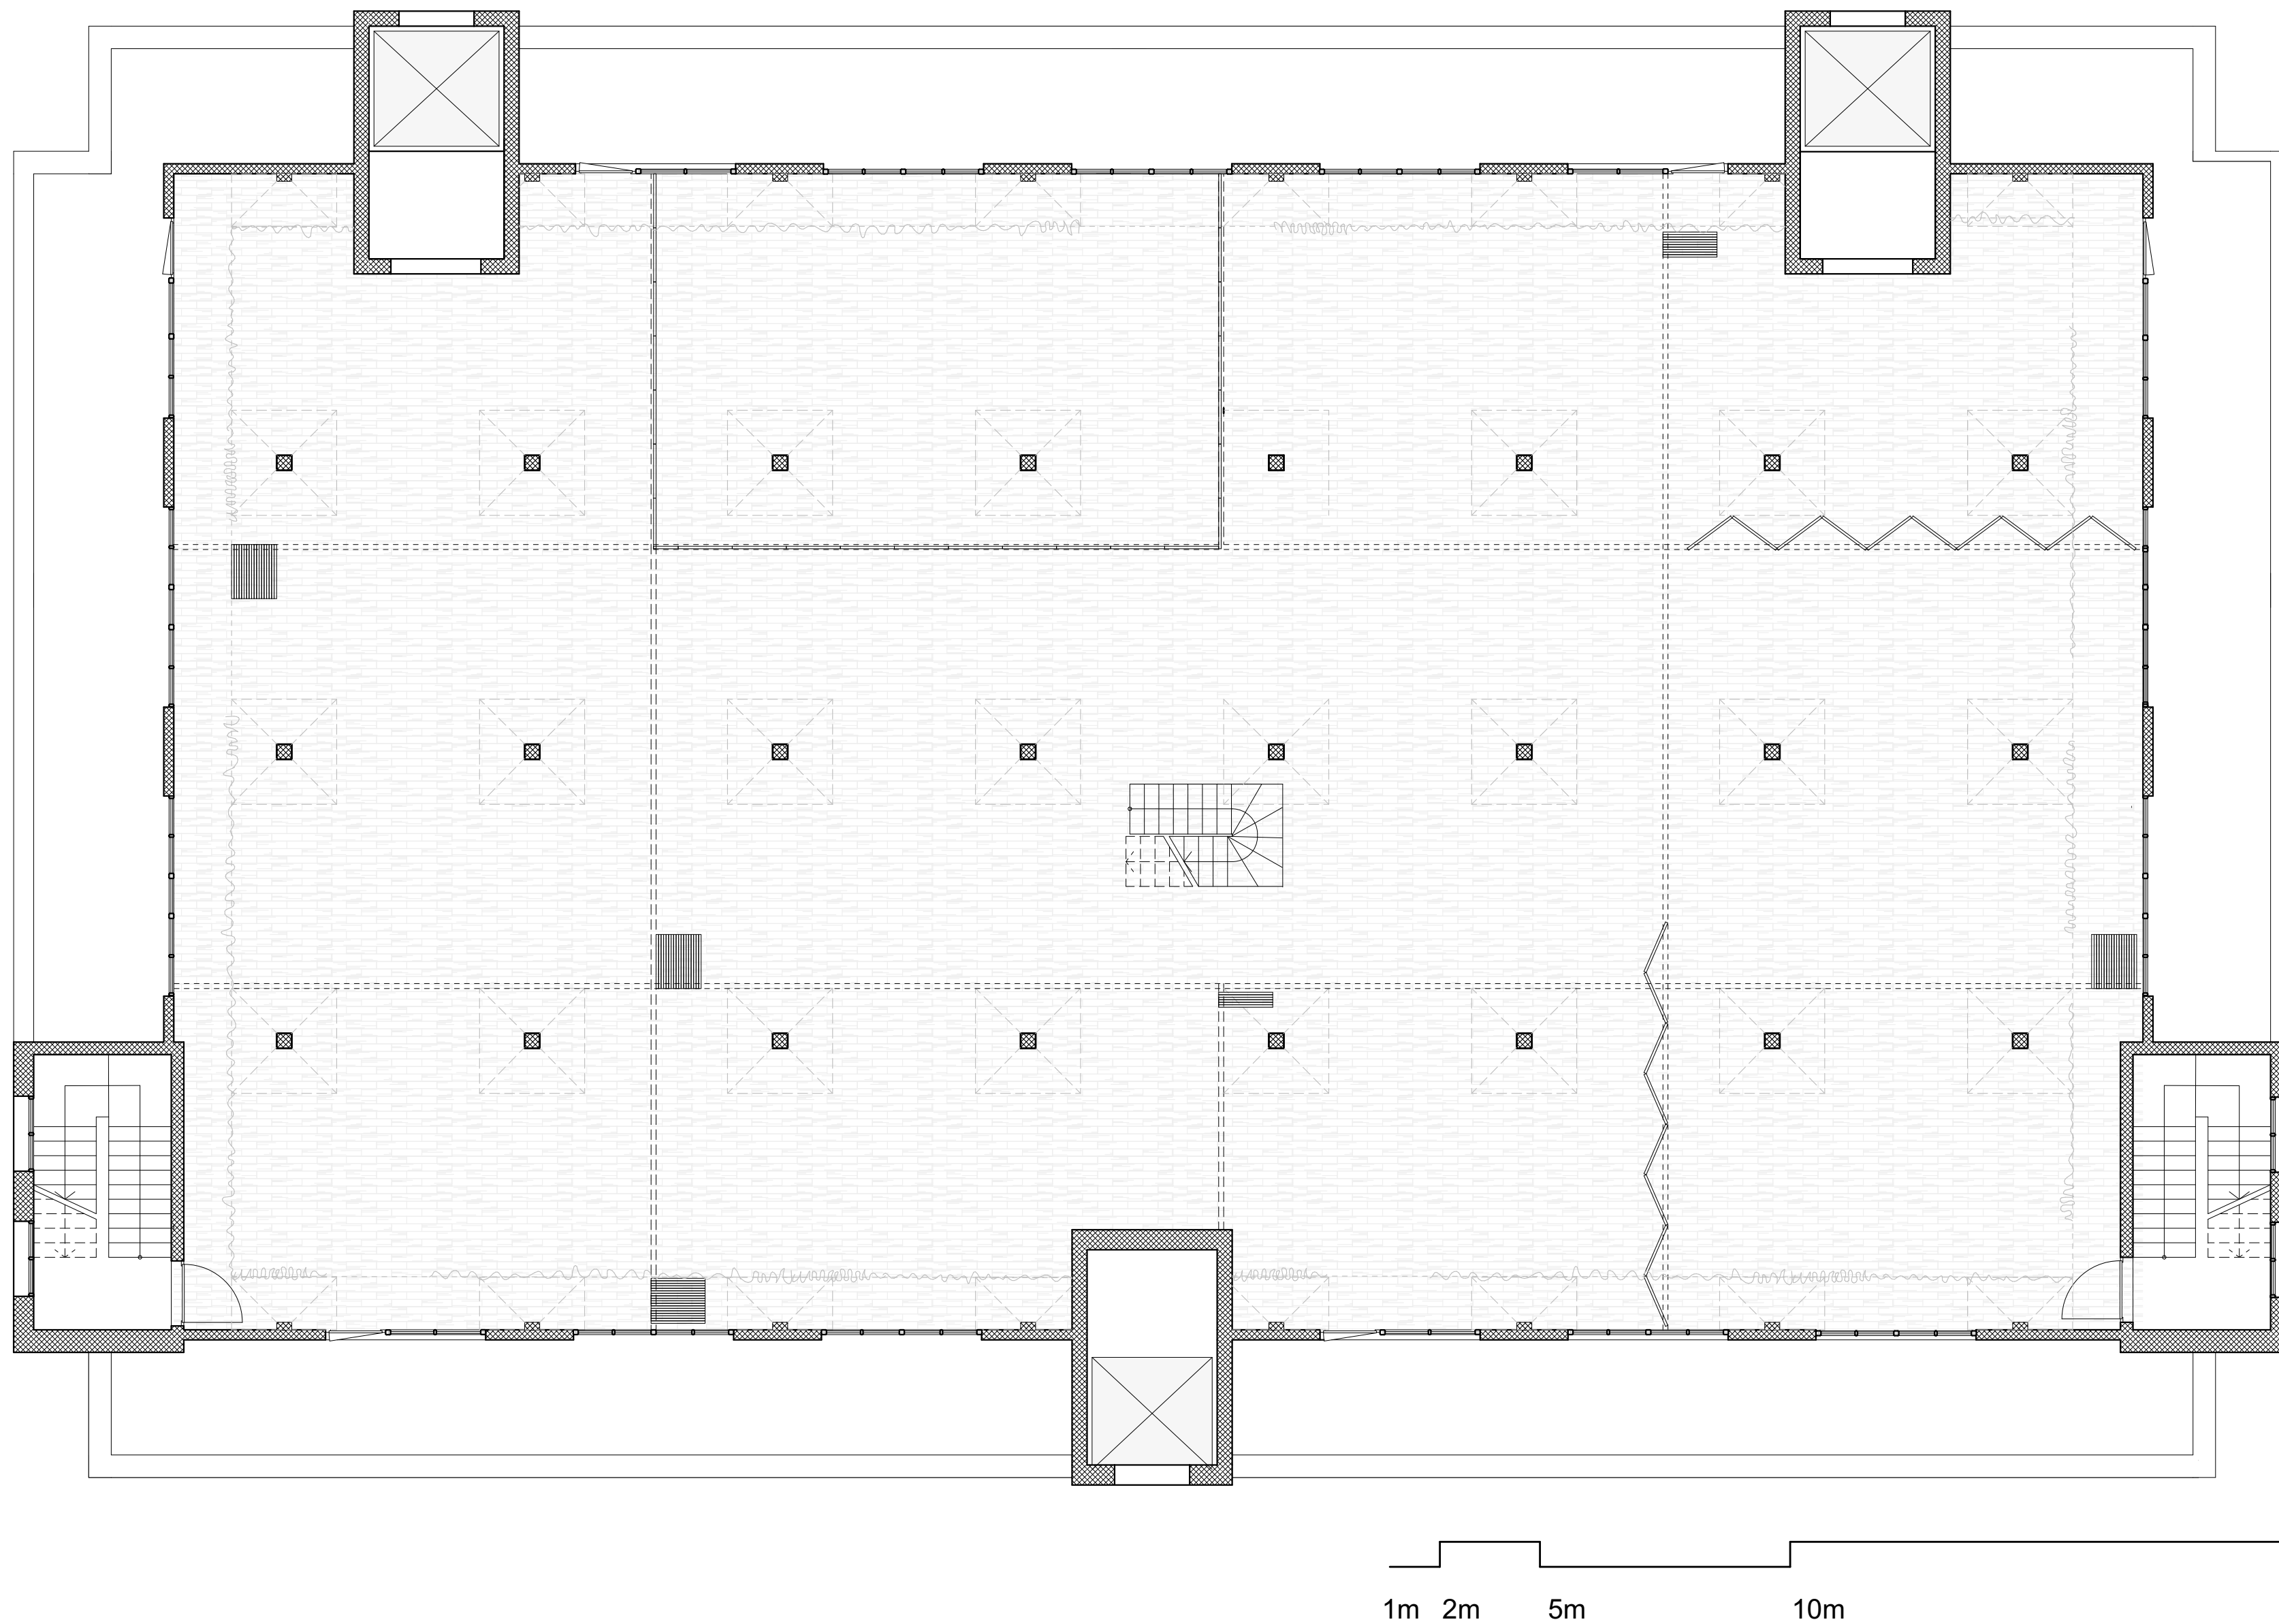

6th Floor: training rooms for dancers

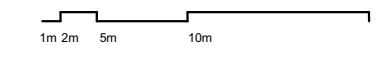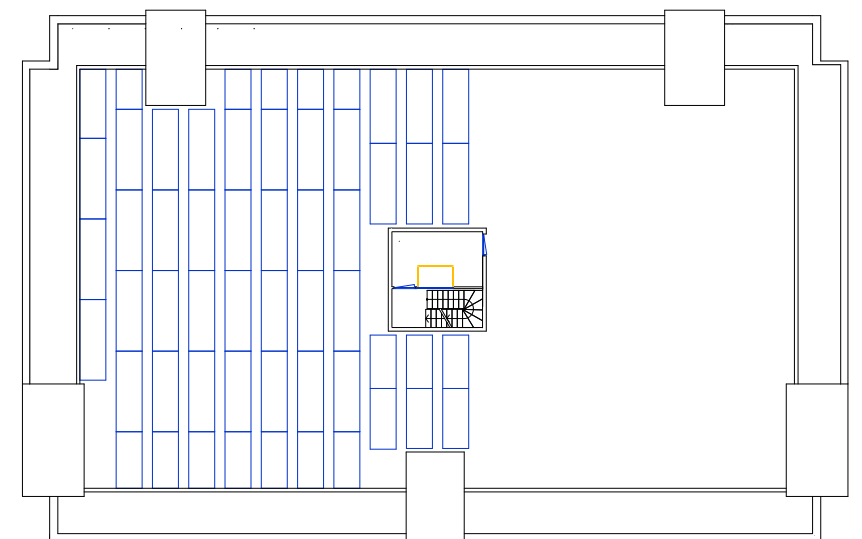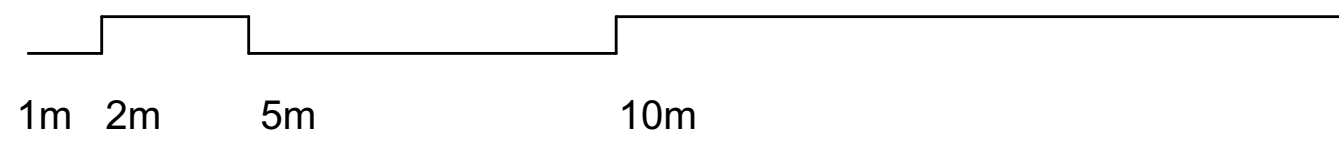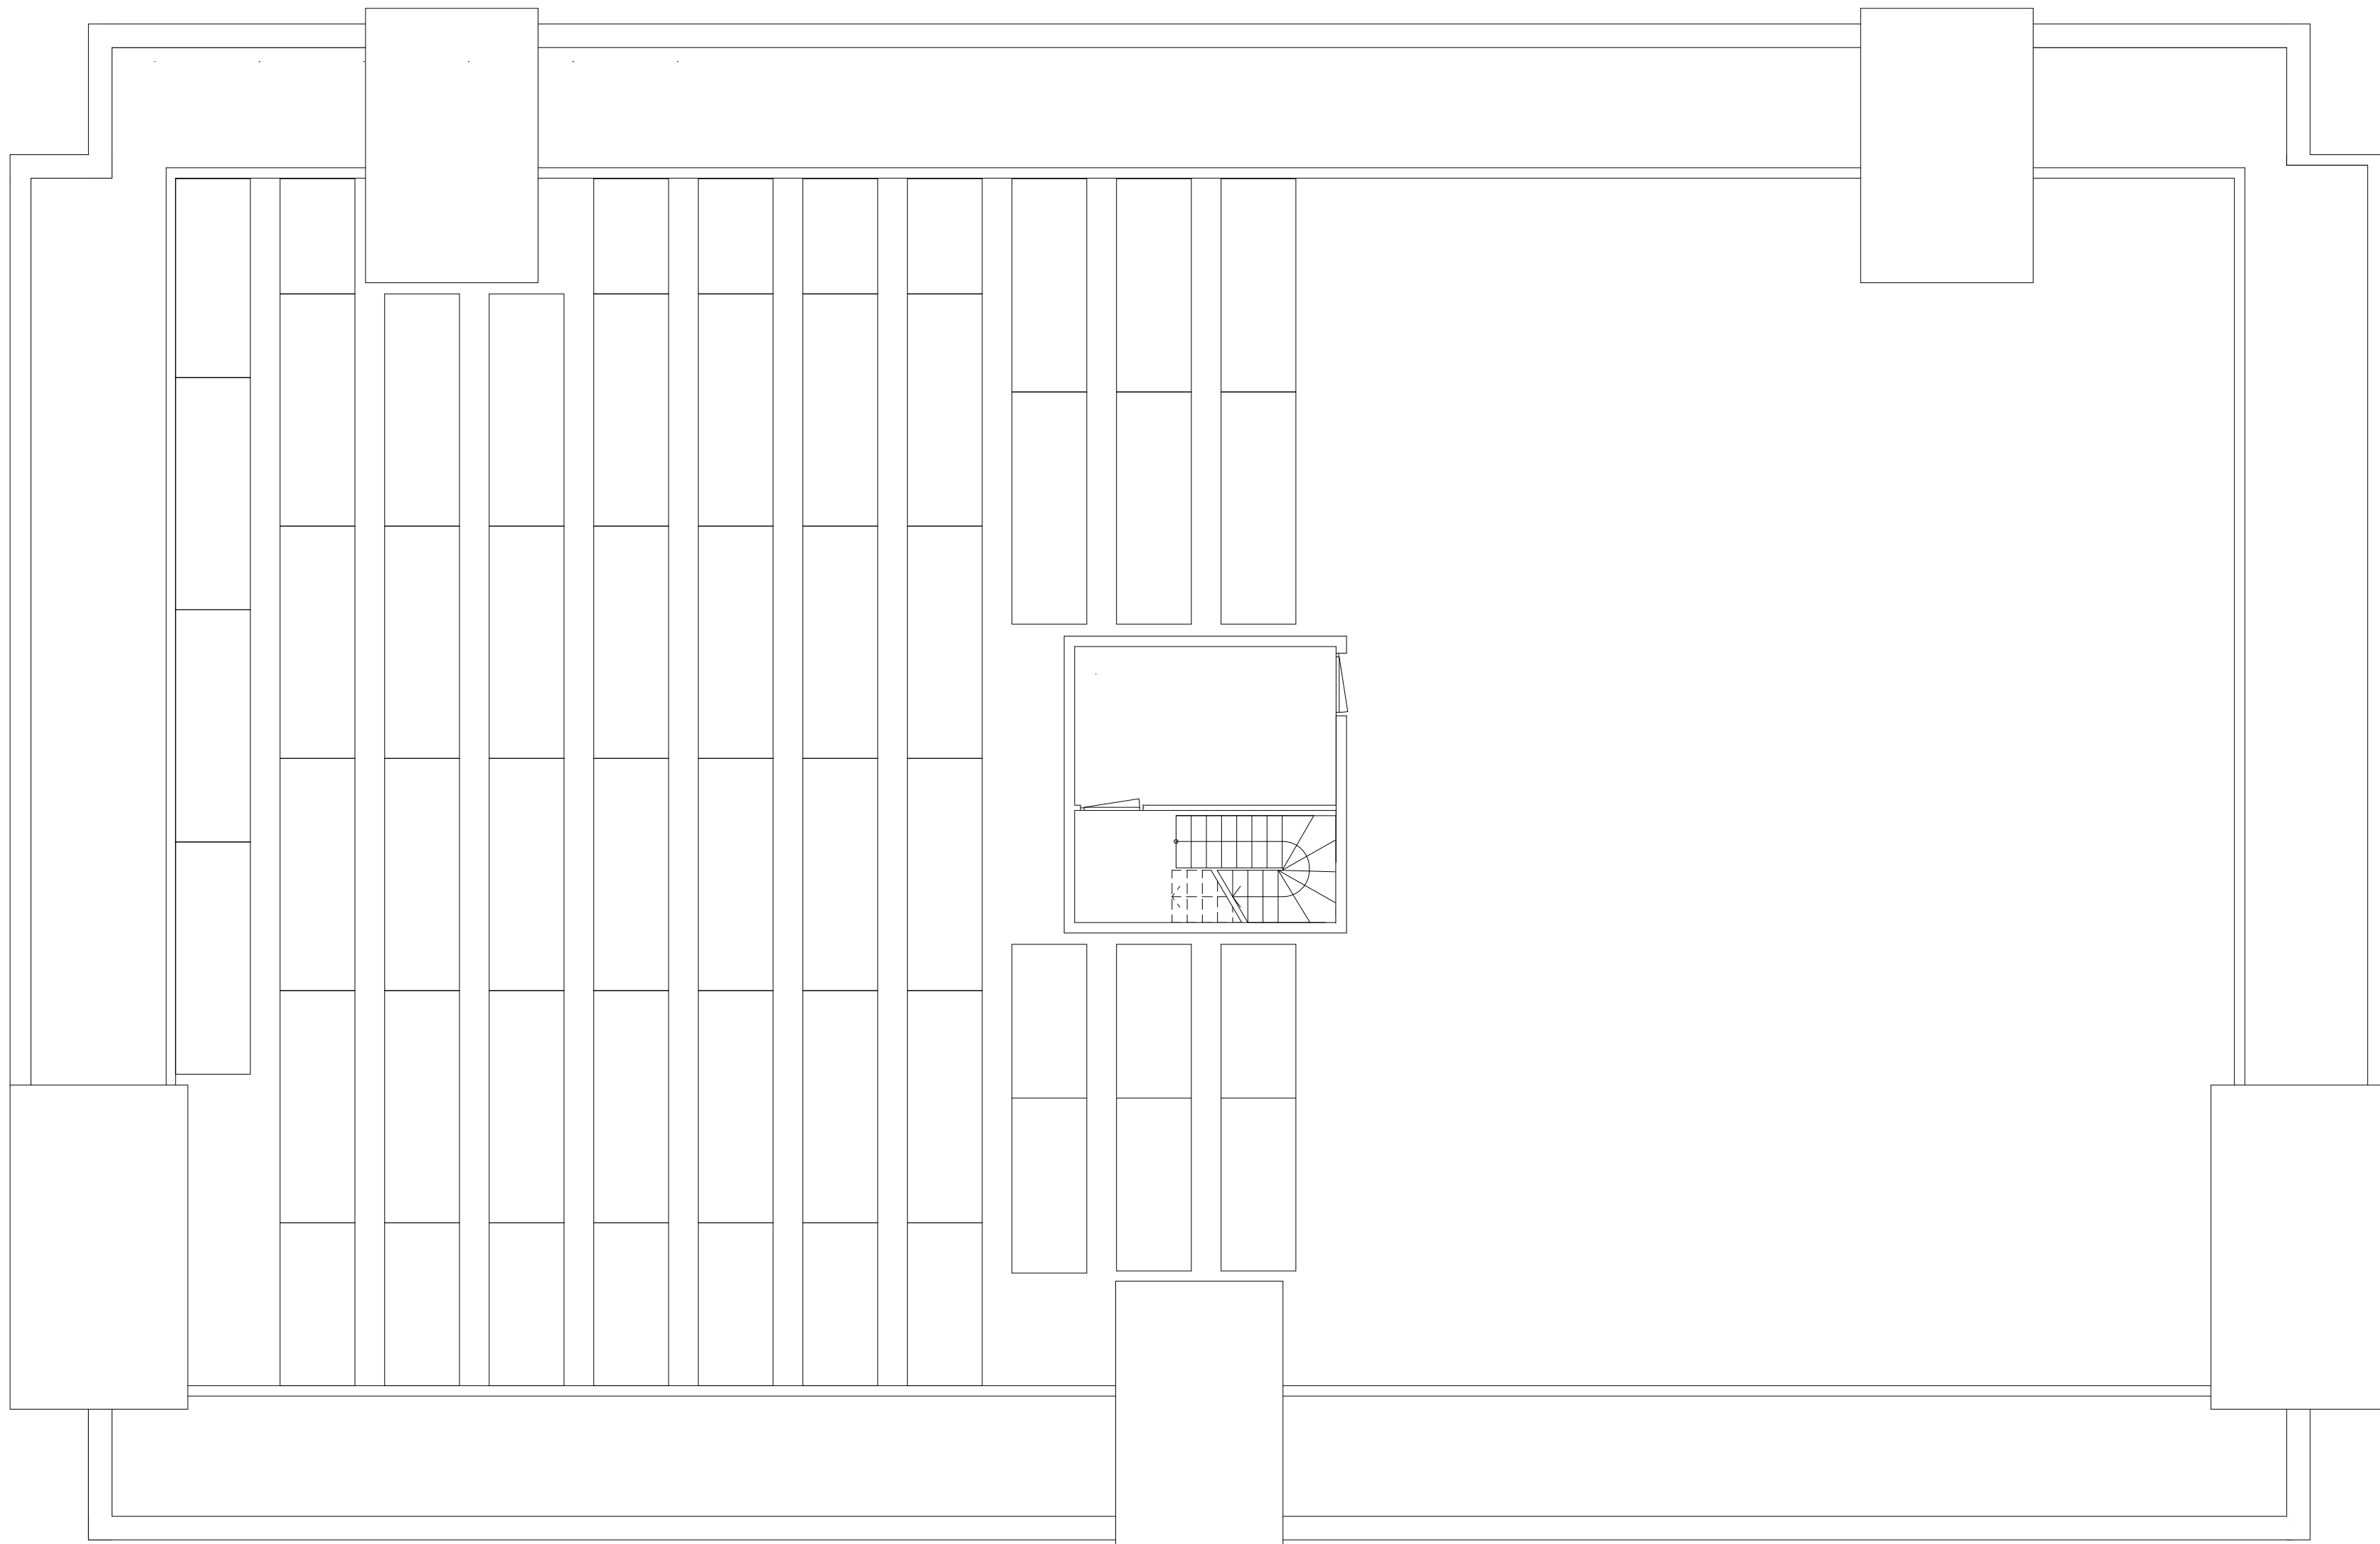

new / demolished / existing

roof: recreational area and solar energy





Section




Der Konstruktive Ort

Der Boden mit Thermischer Bauteilaktivierung (TBA) Klimazonen statt Vollisolierung


Diplom FS2020, Michaela Ulmann, Studio Anne Lacaton

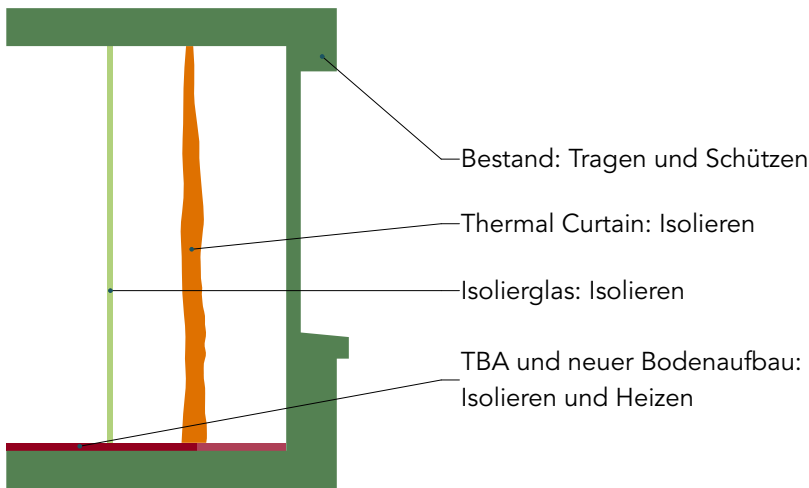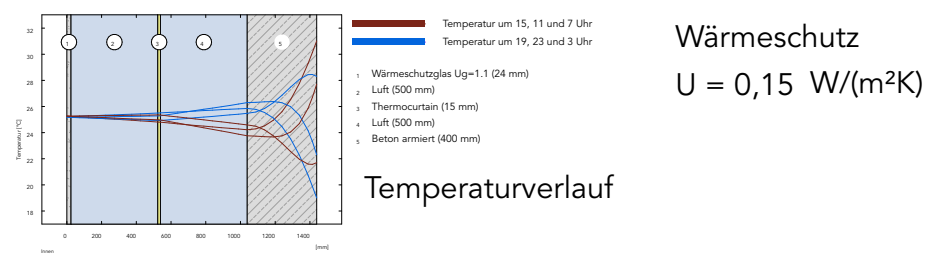


Bauablauf

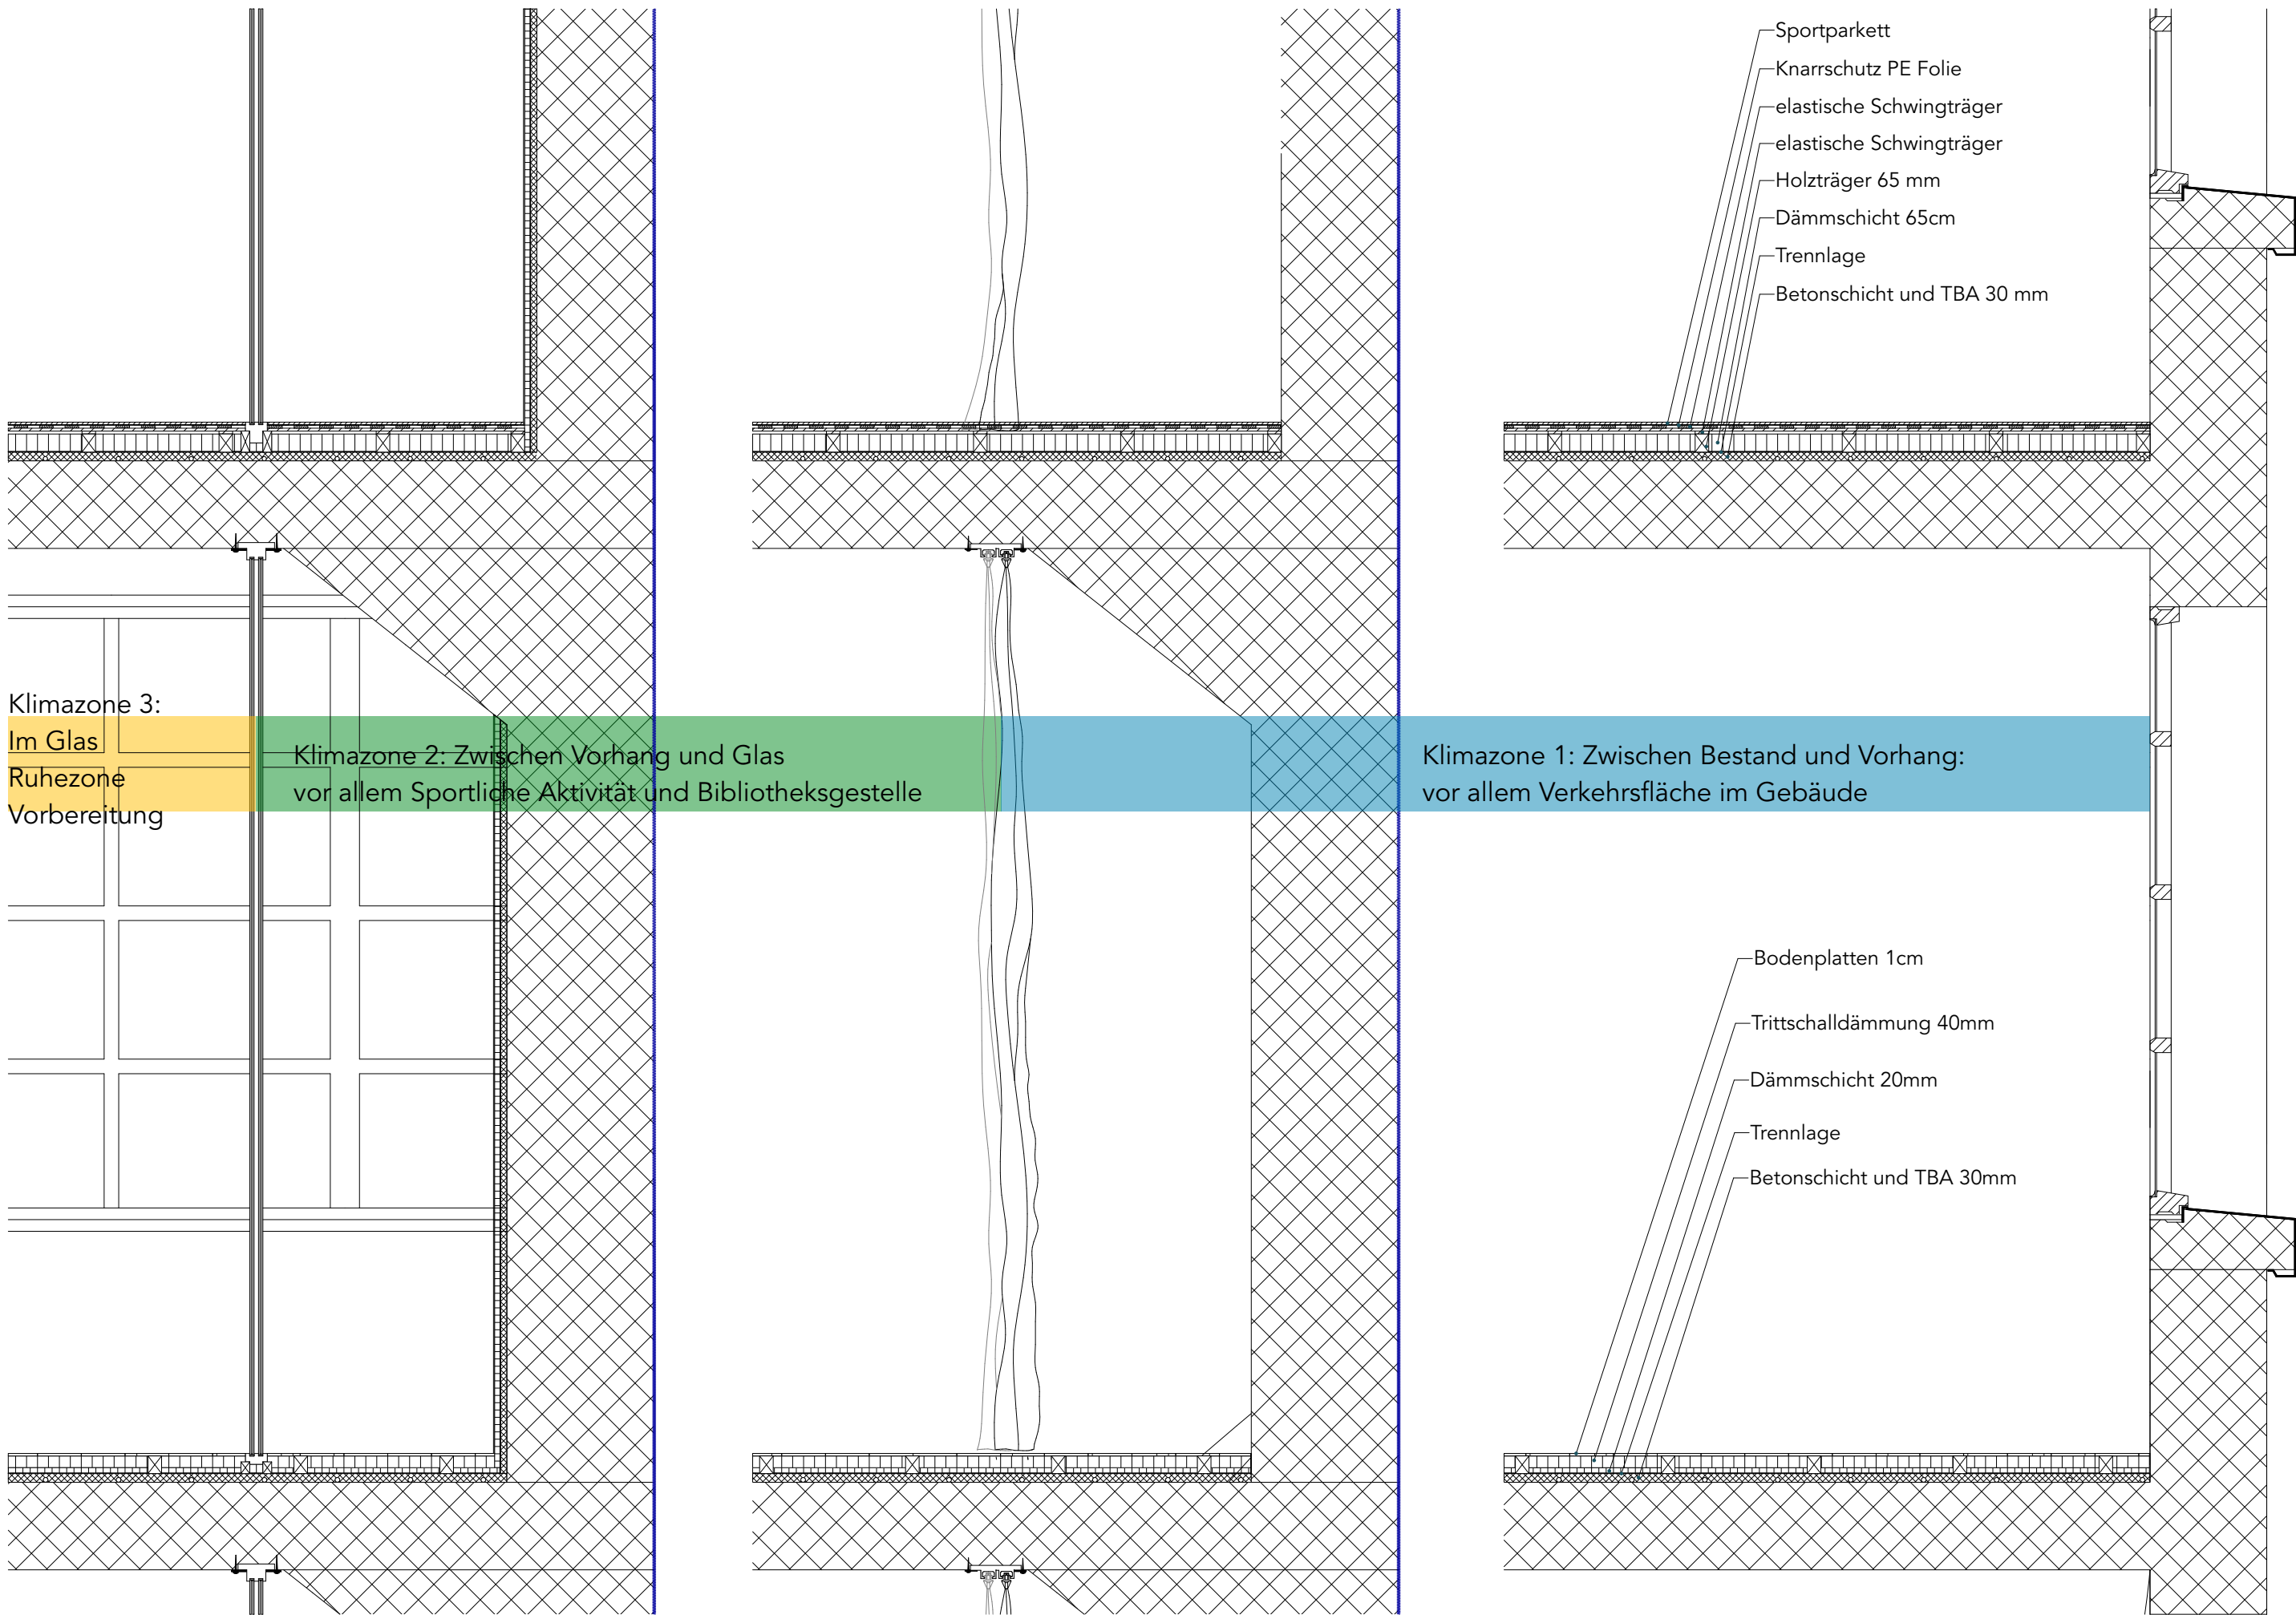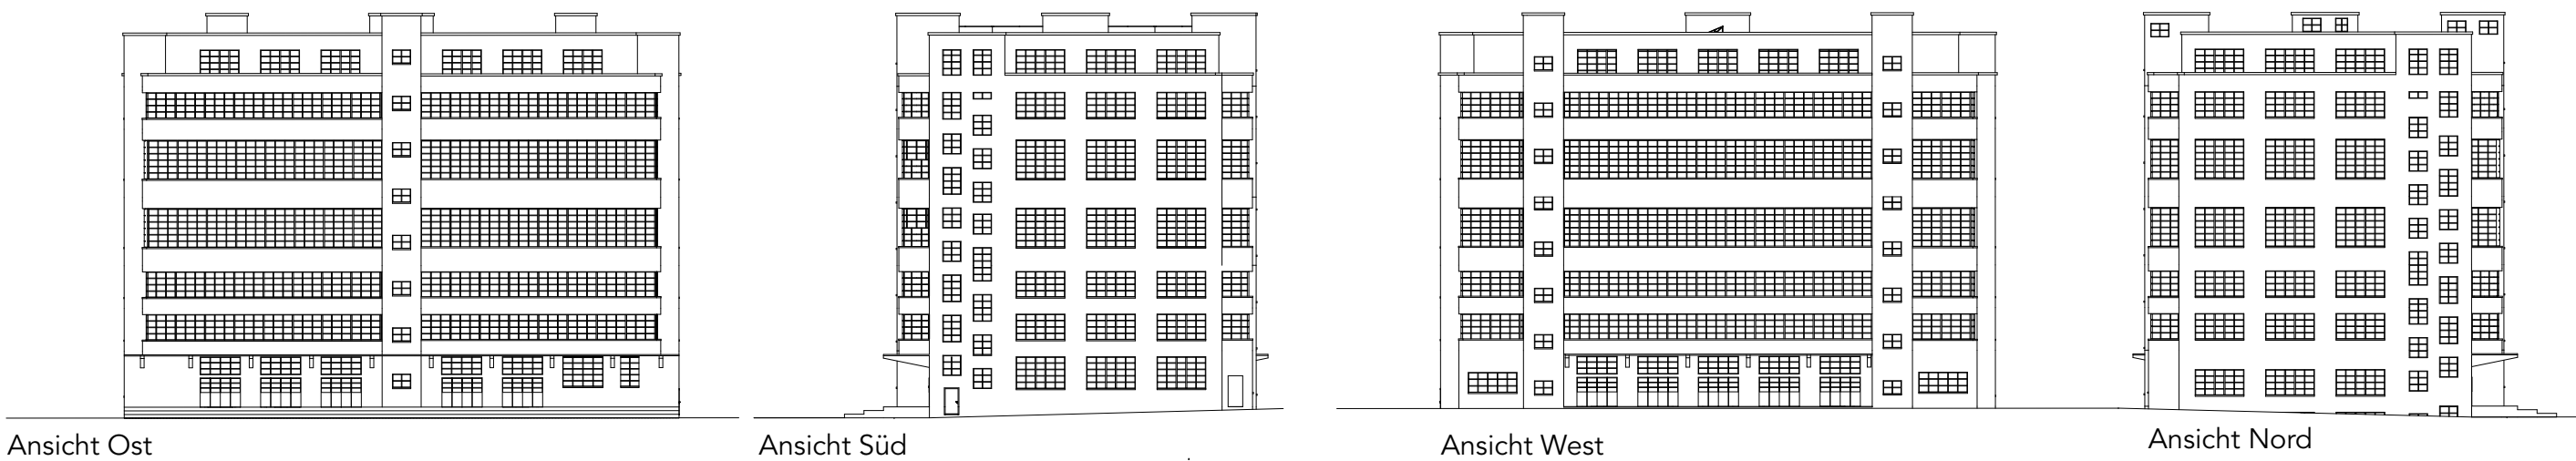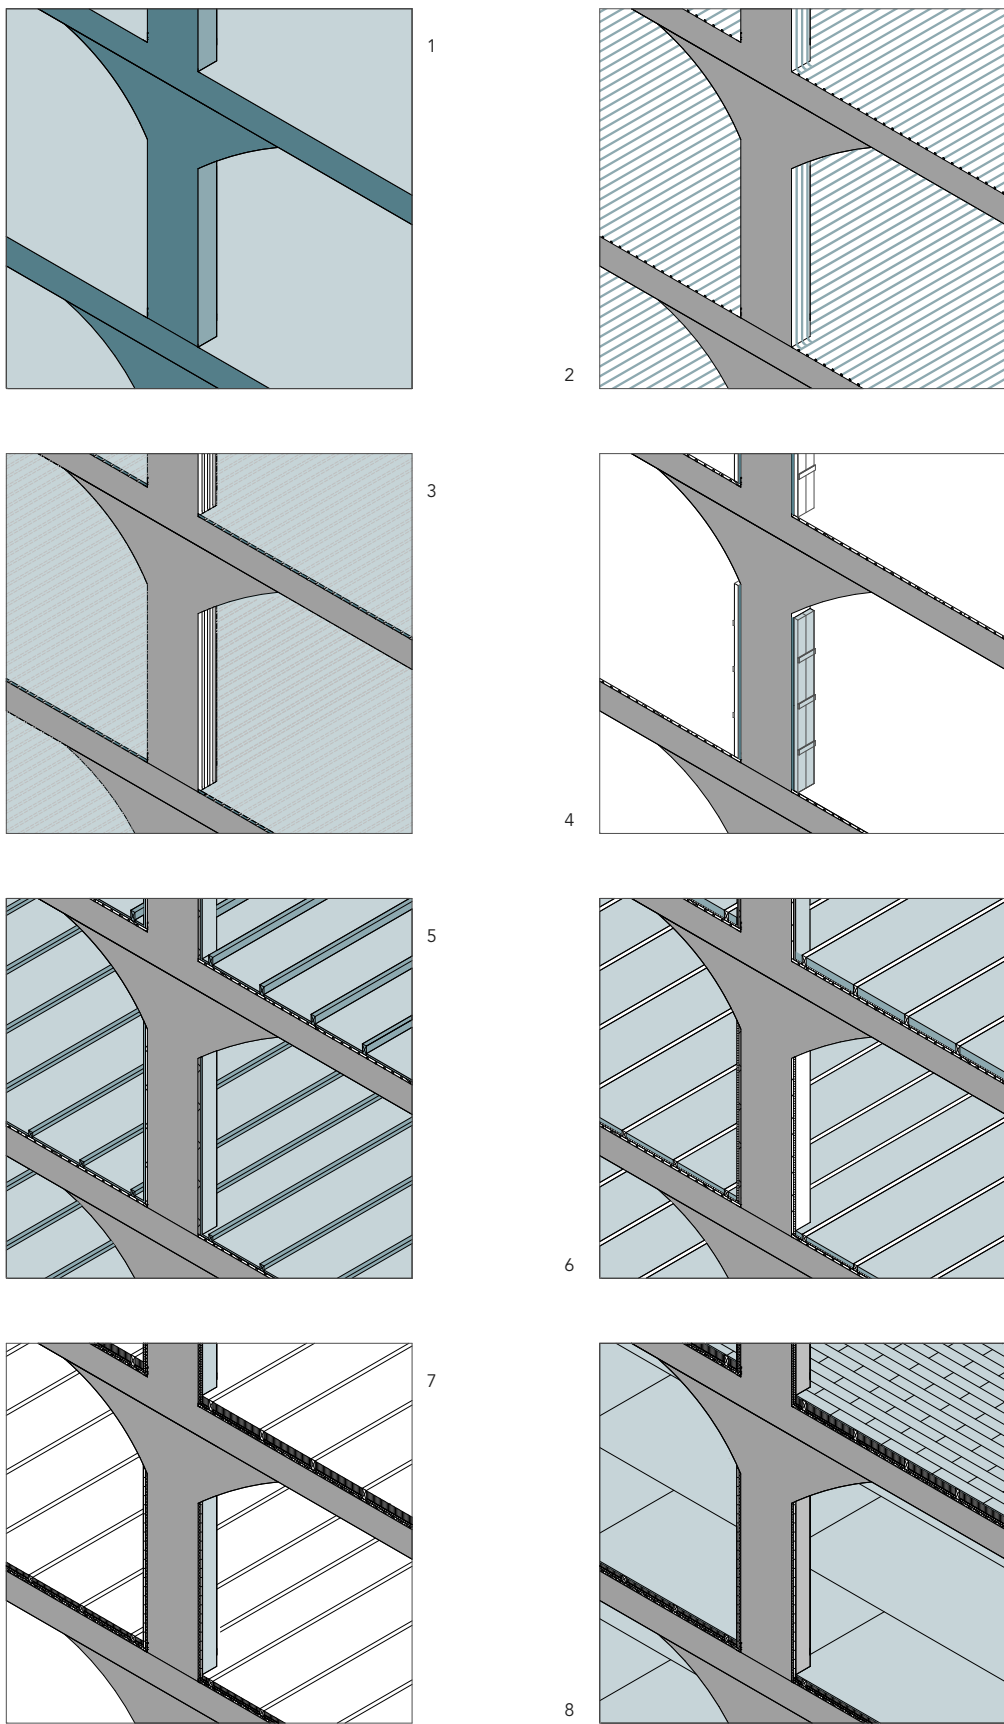


RE-USE CIBA

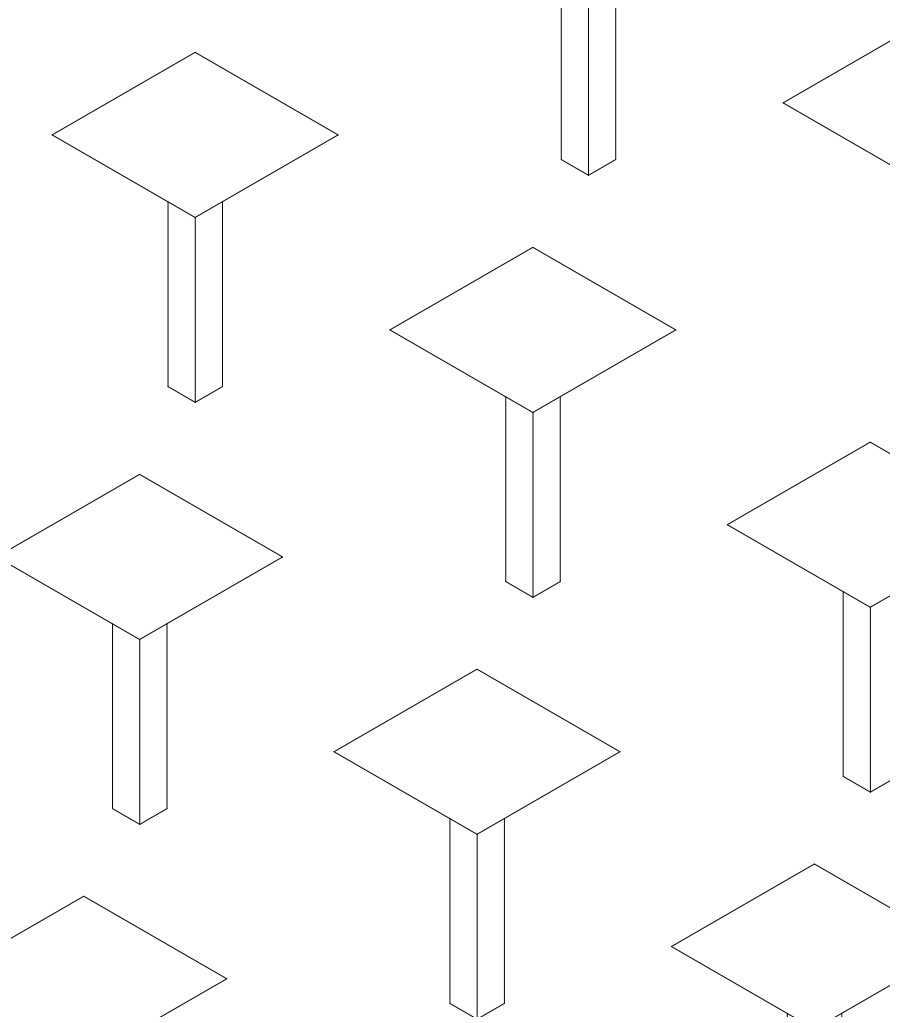


Axonometric
Floor Plan Views

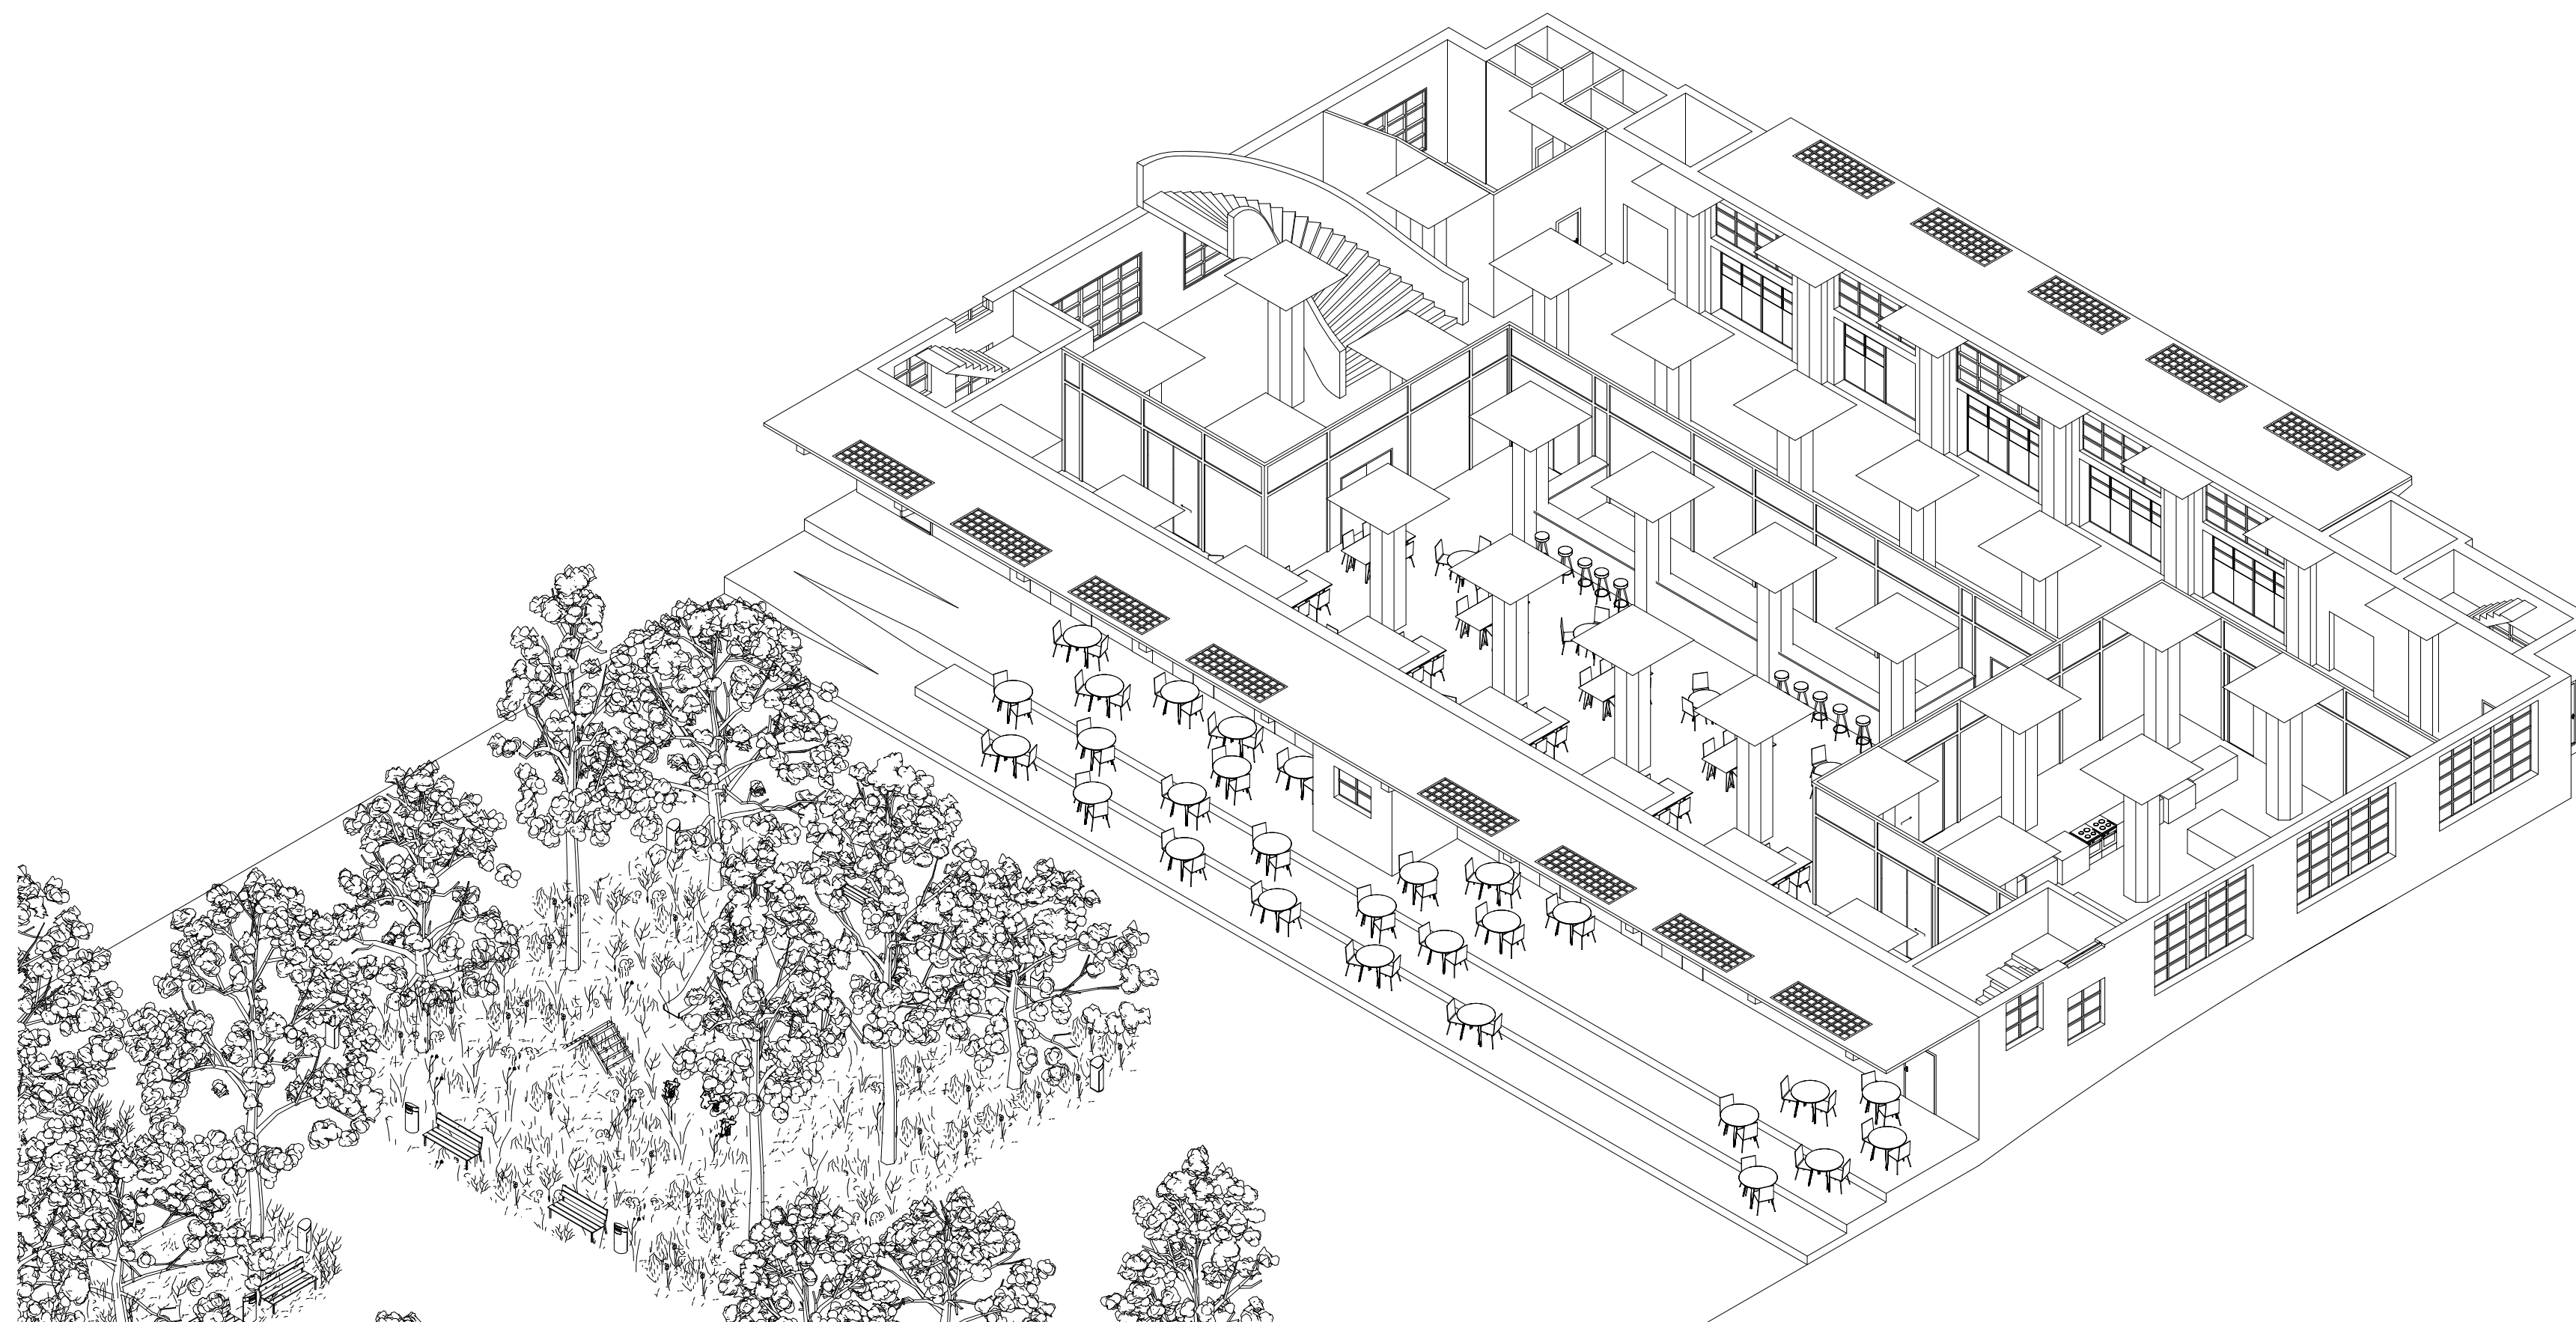


ground floor

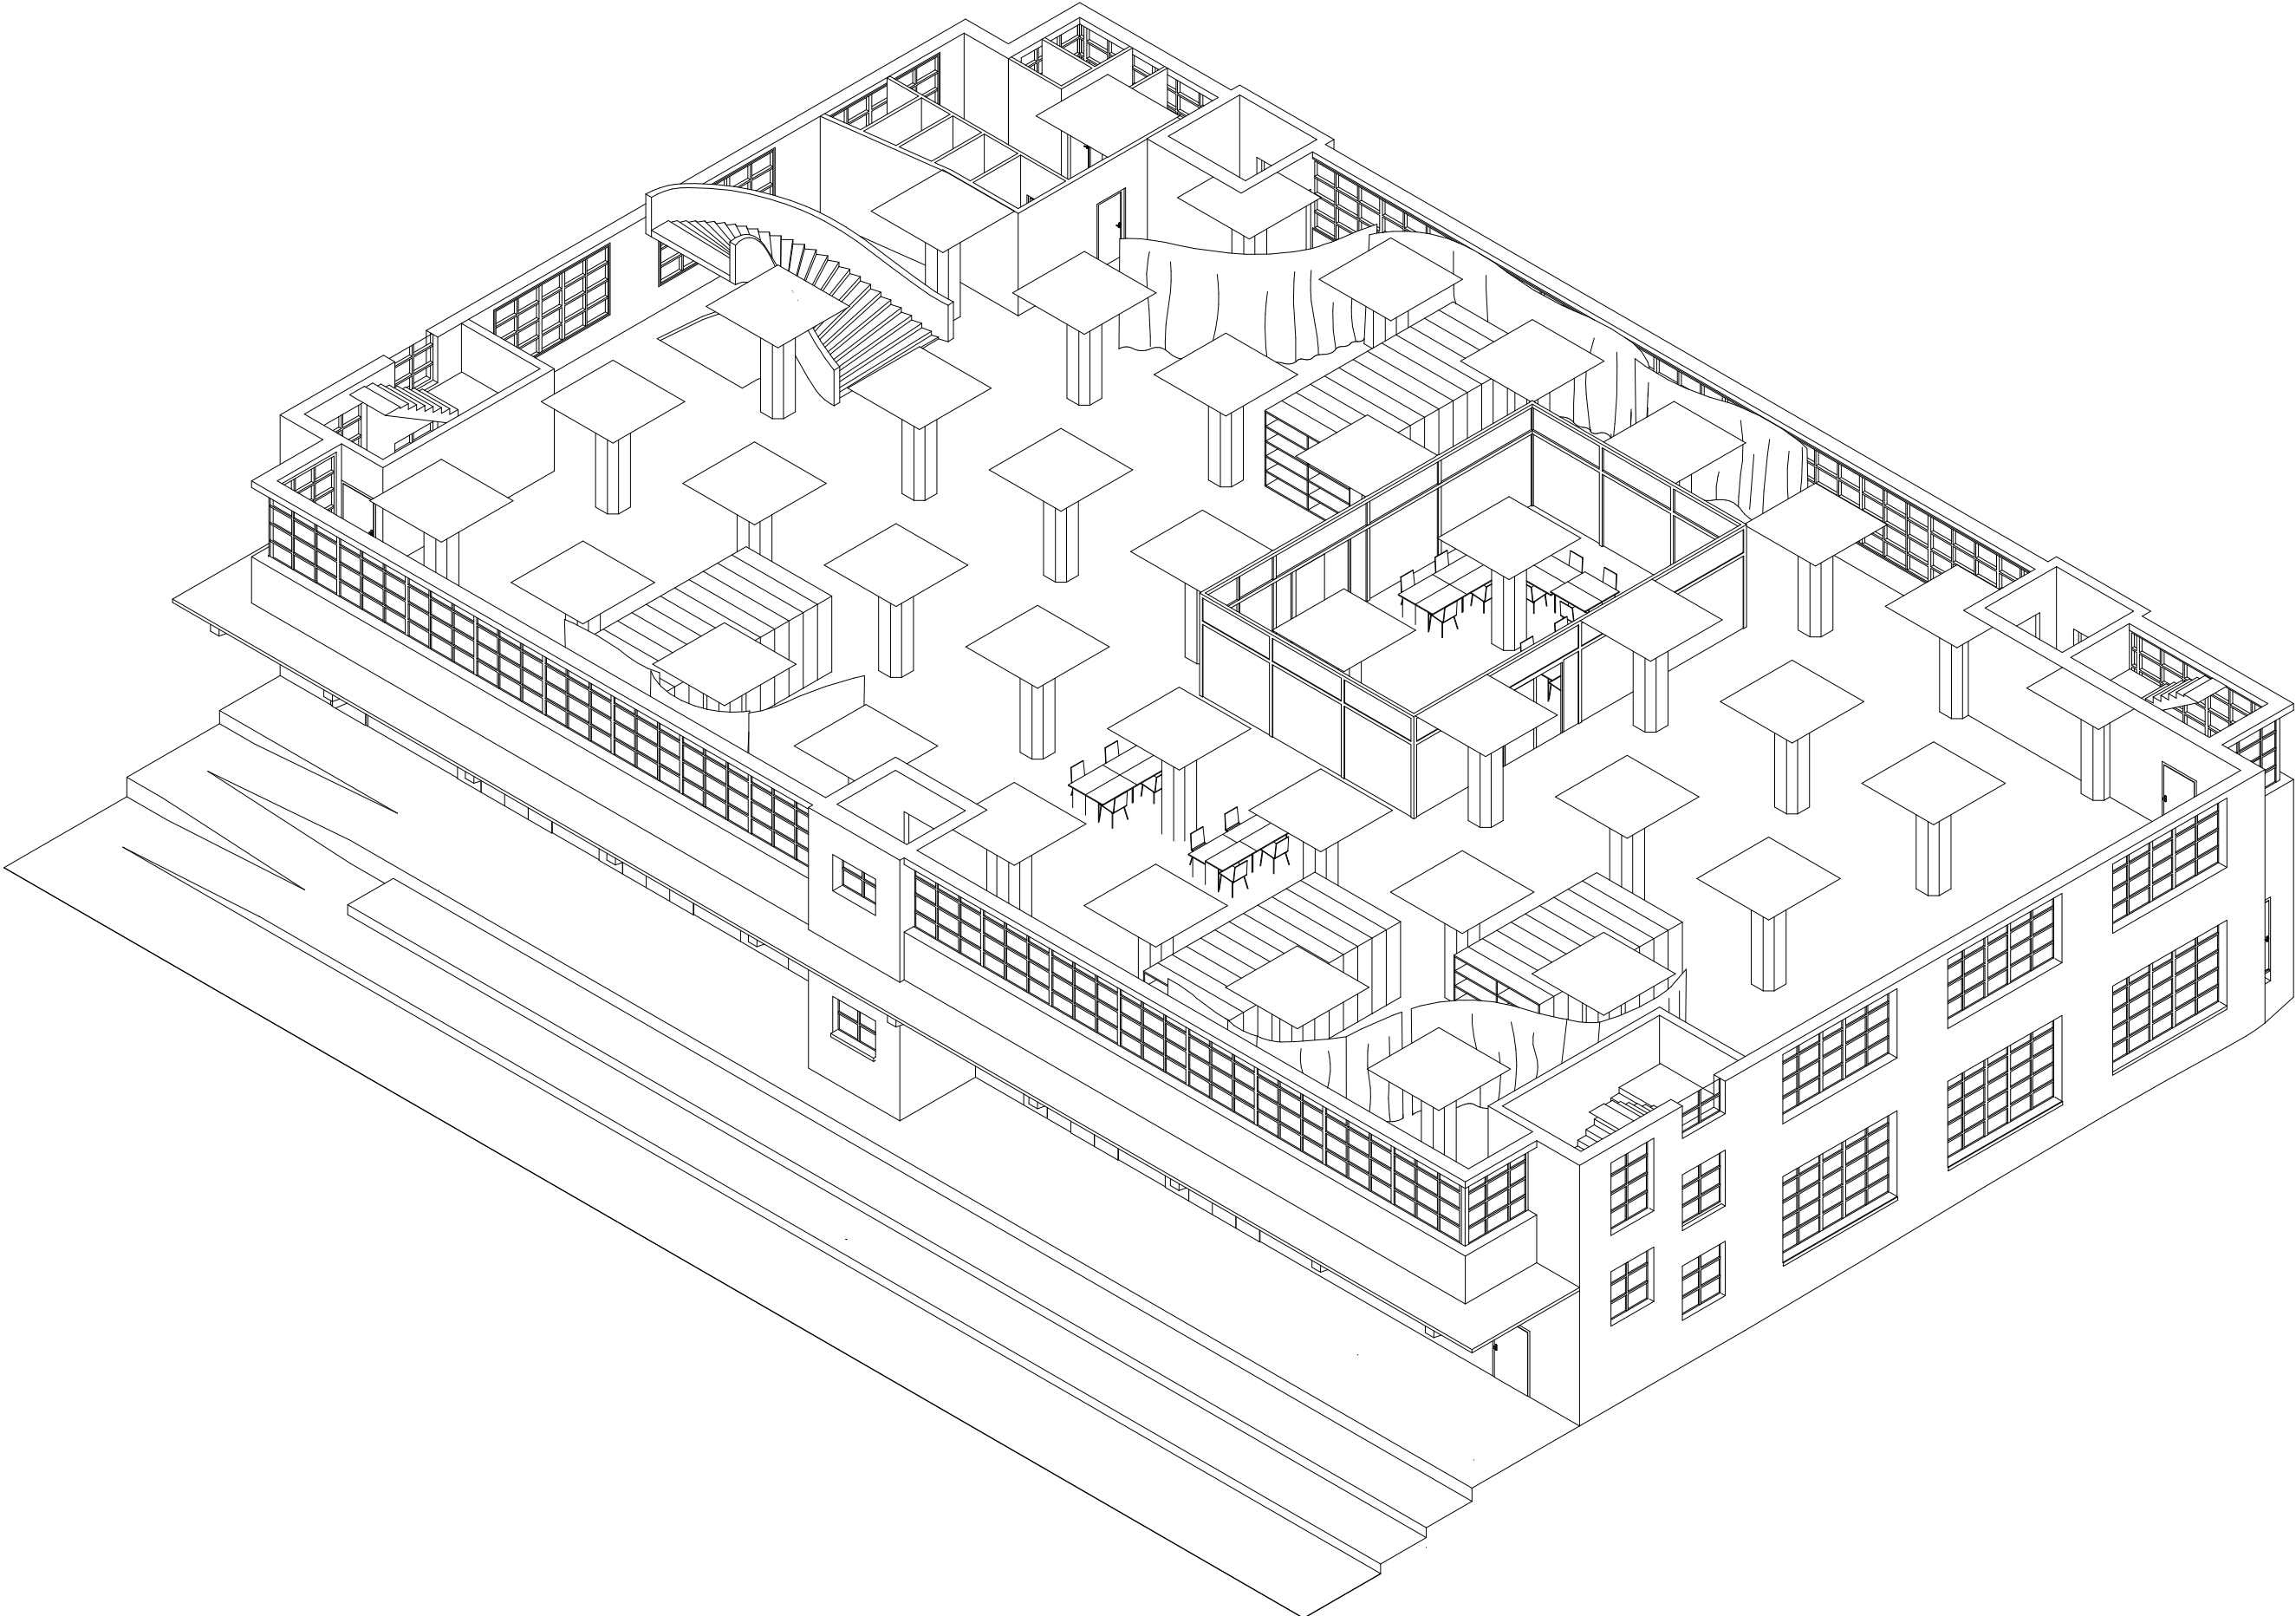


1st floor

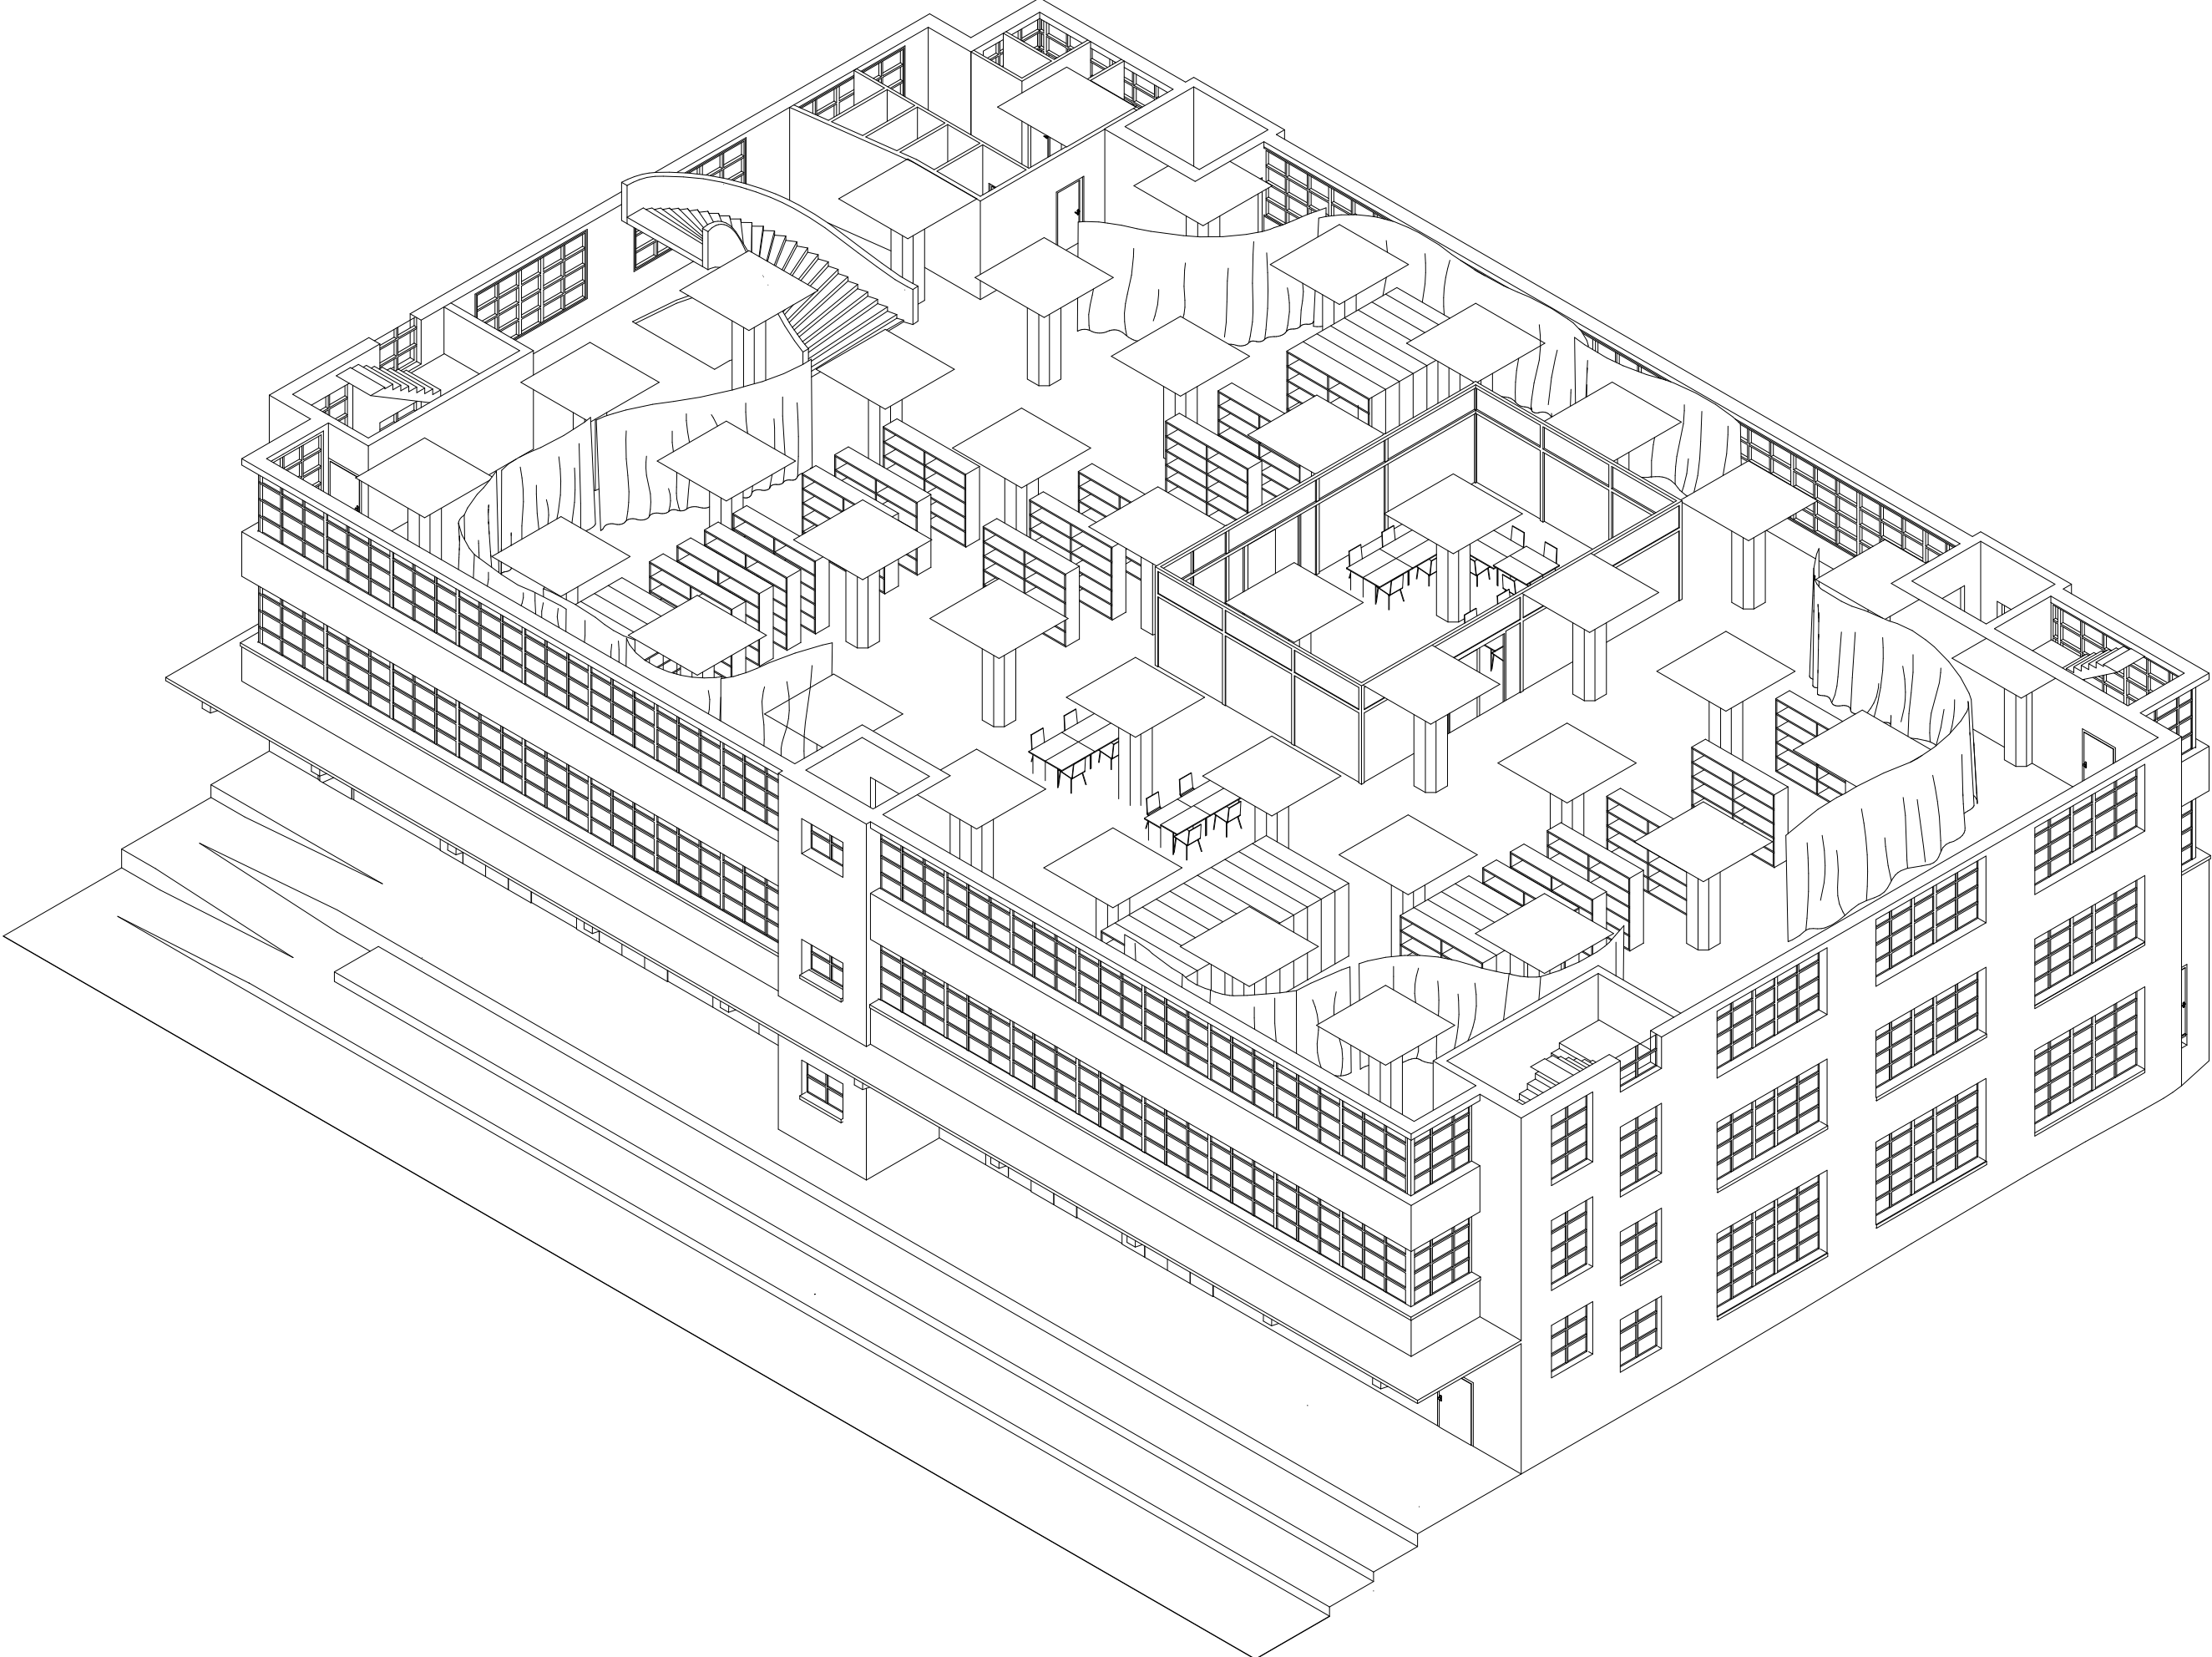


2nd floor

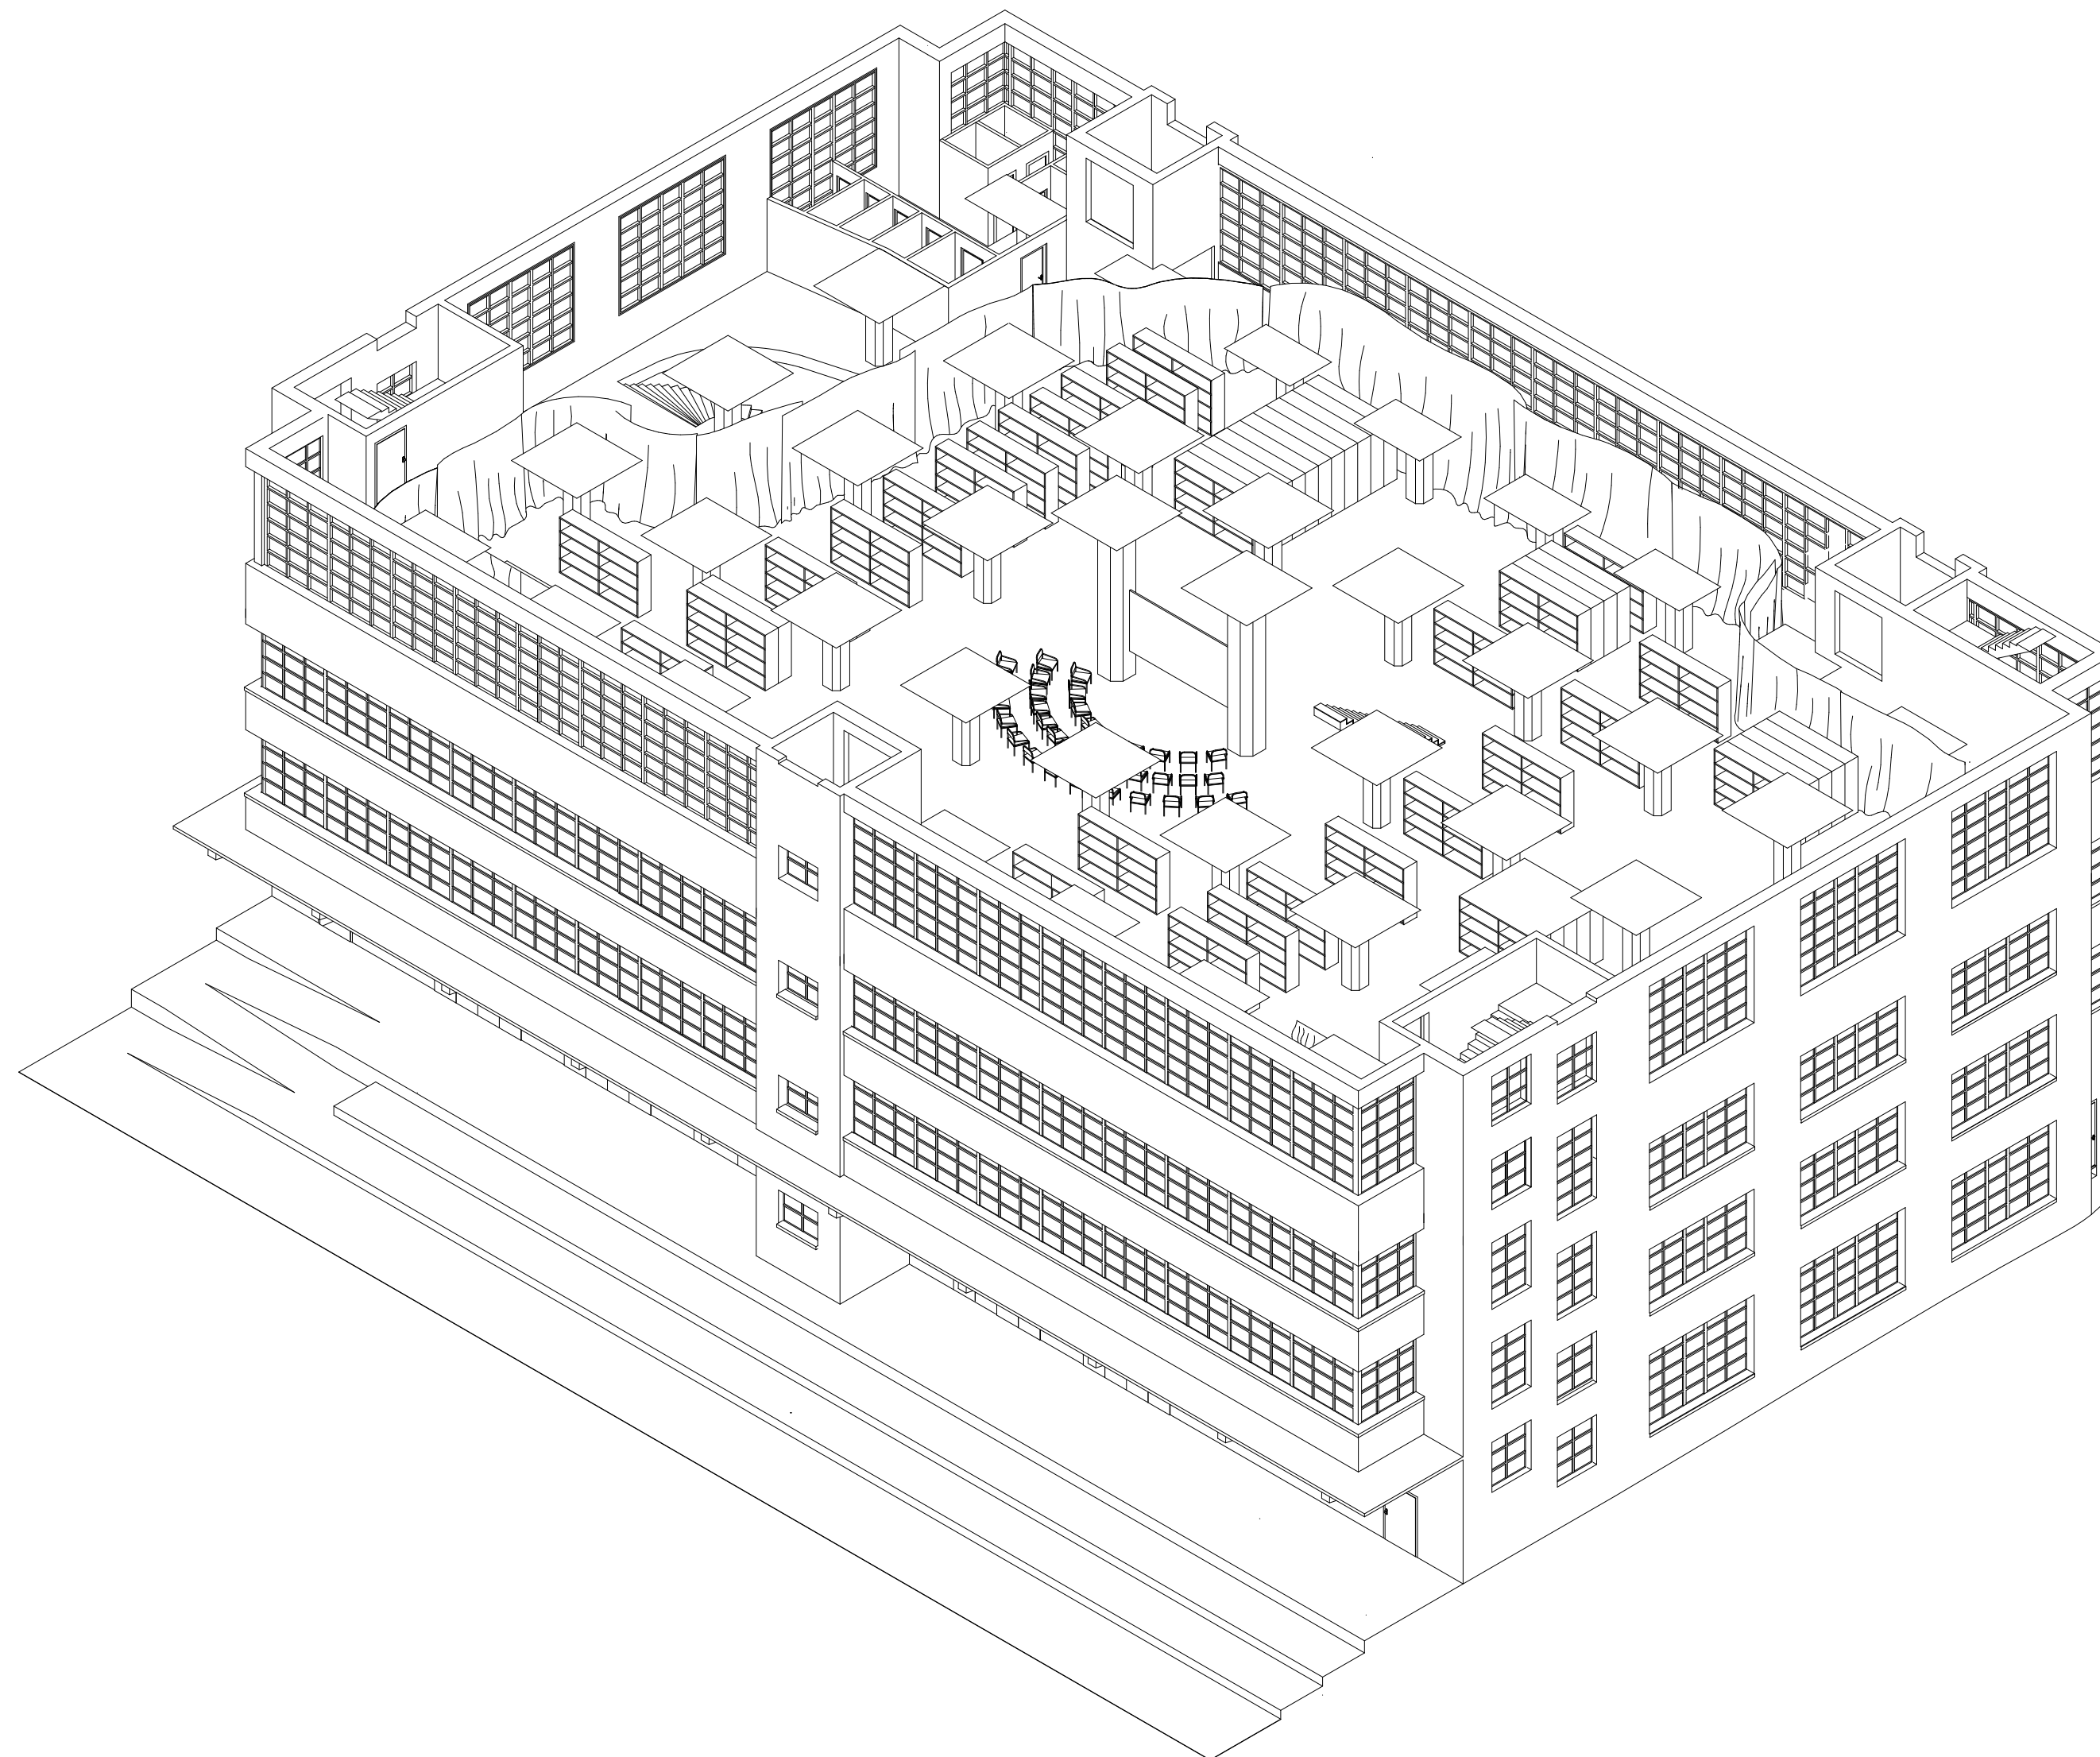


3rd floor

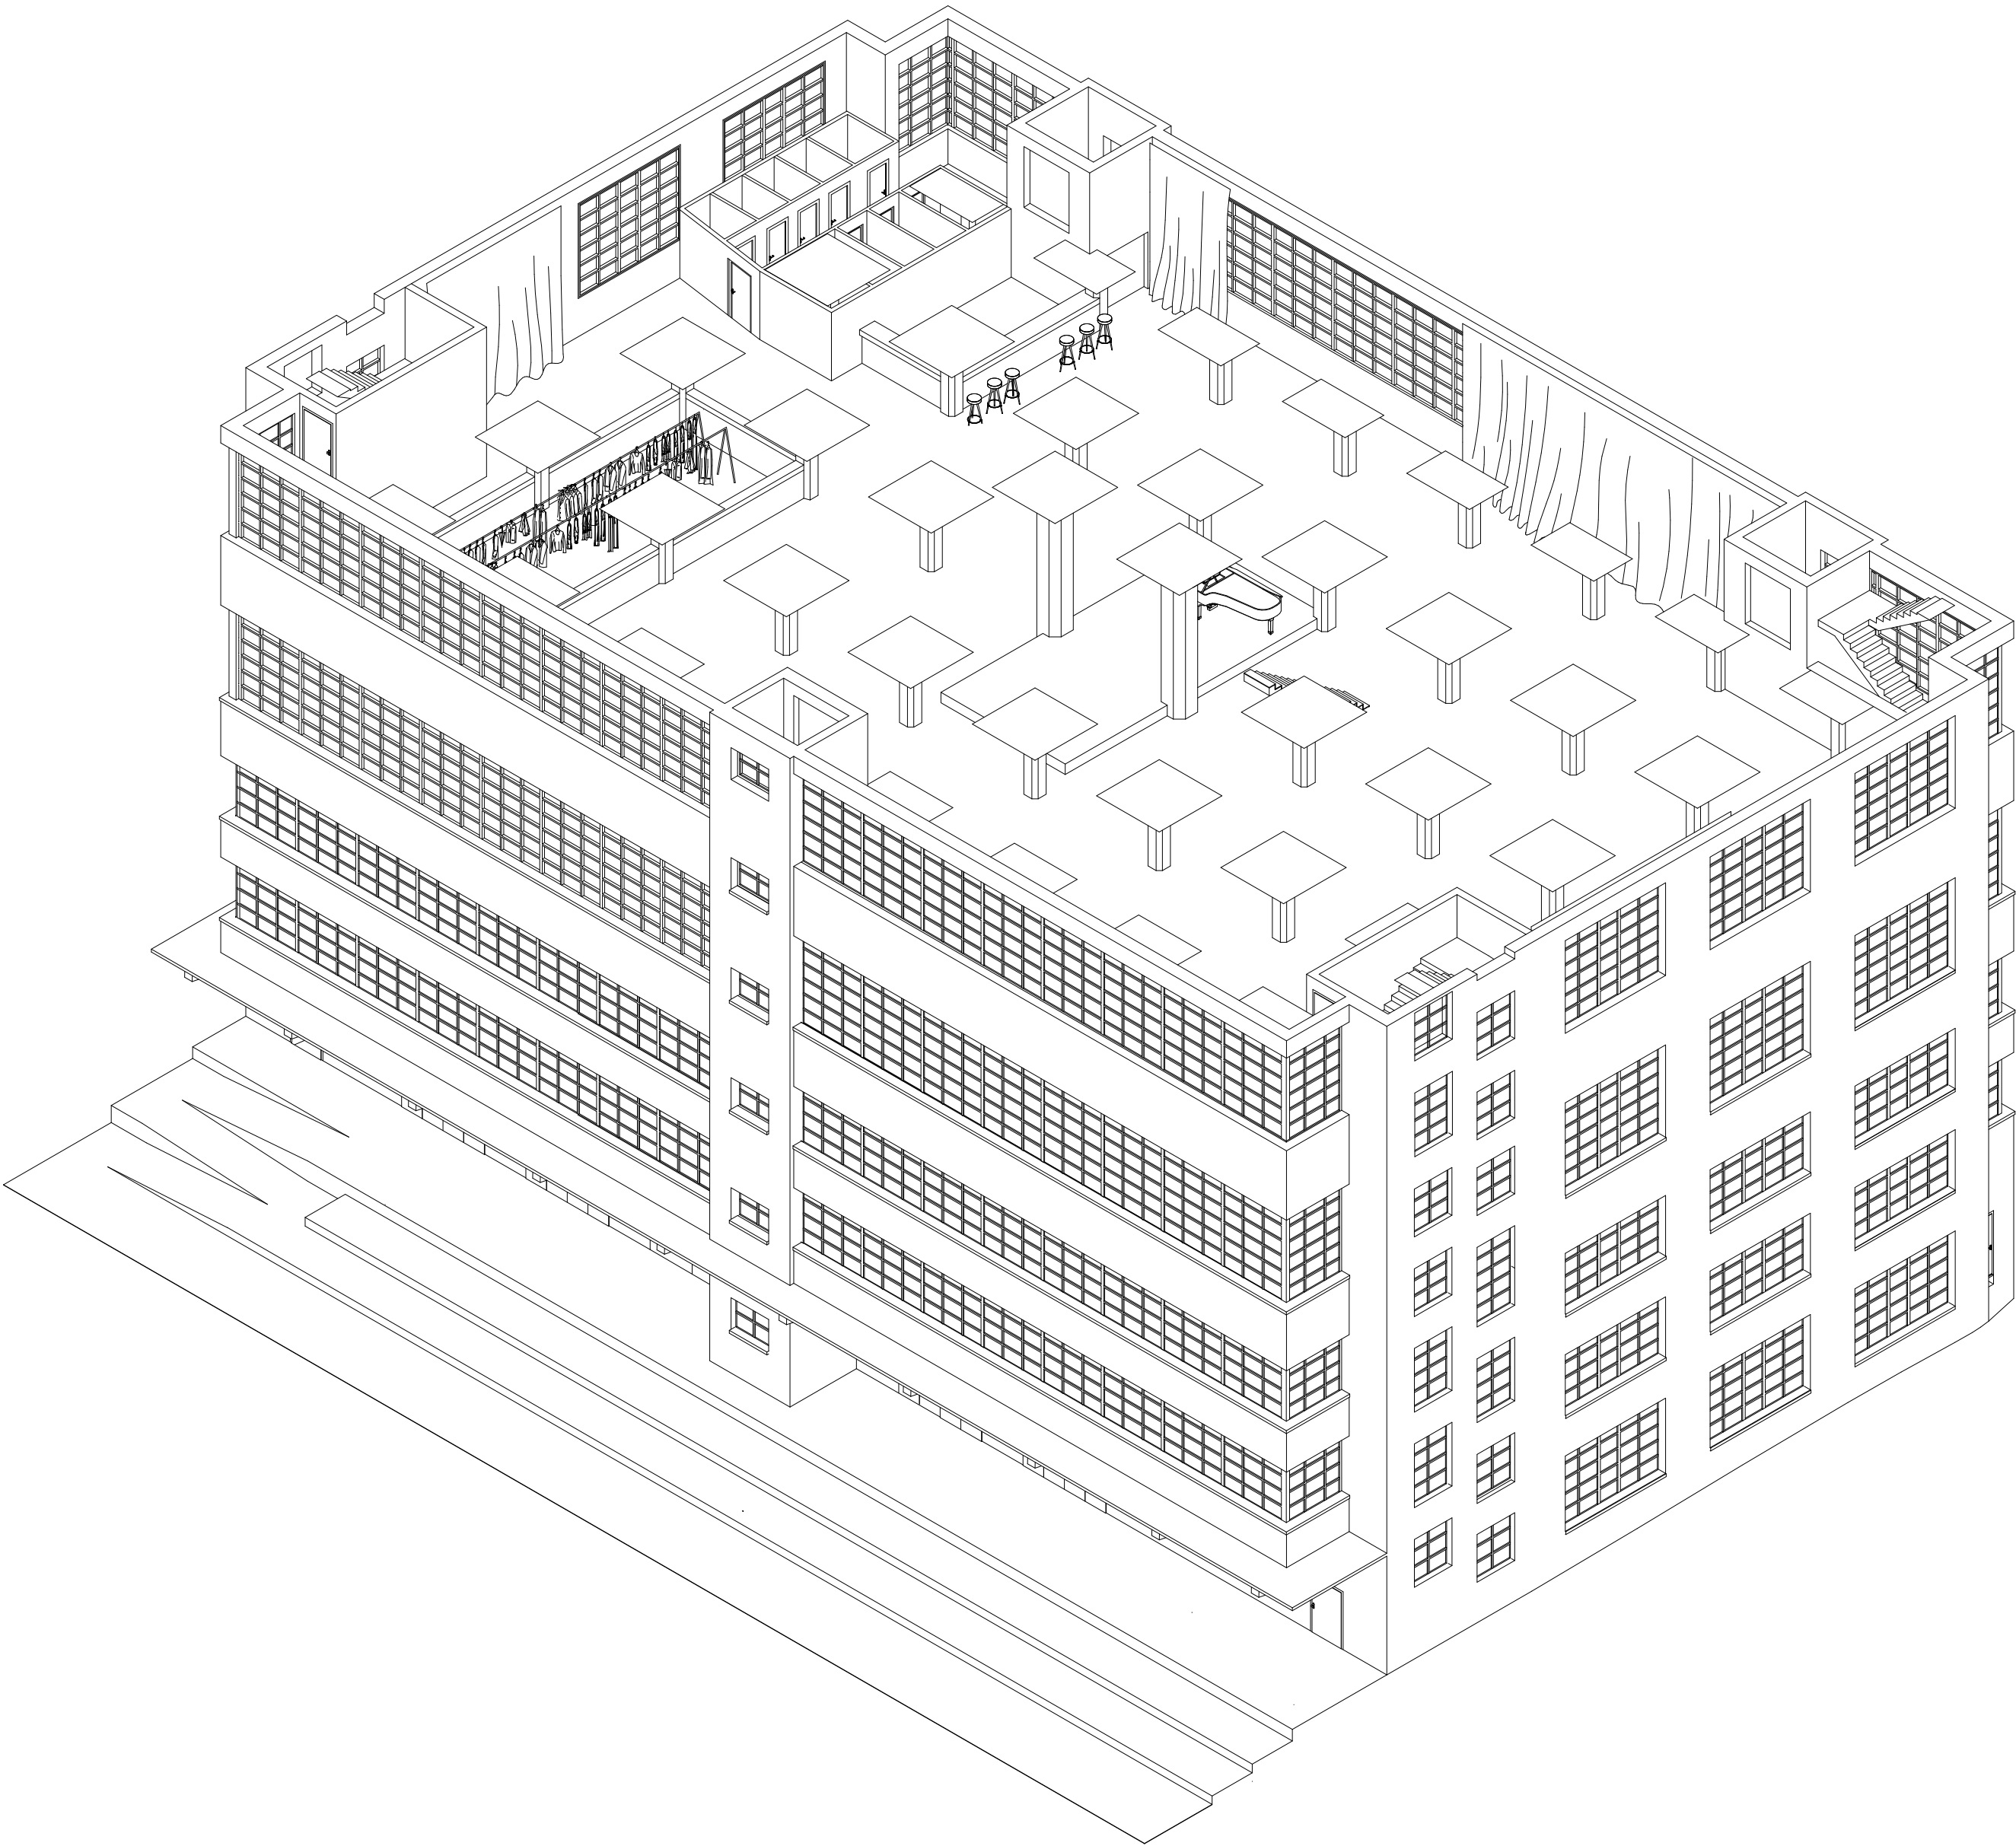


4th floor

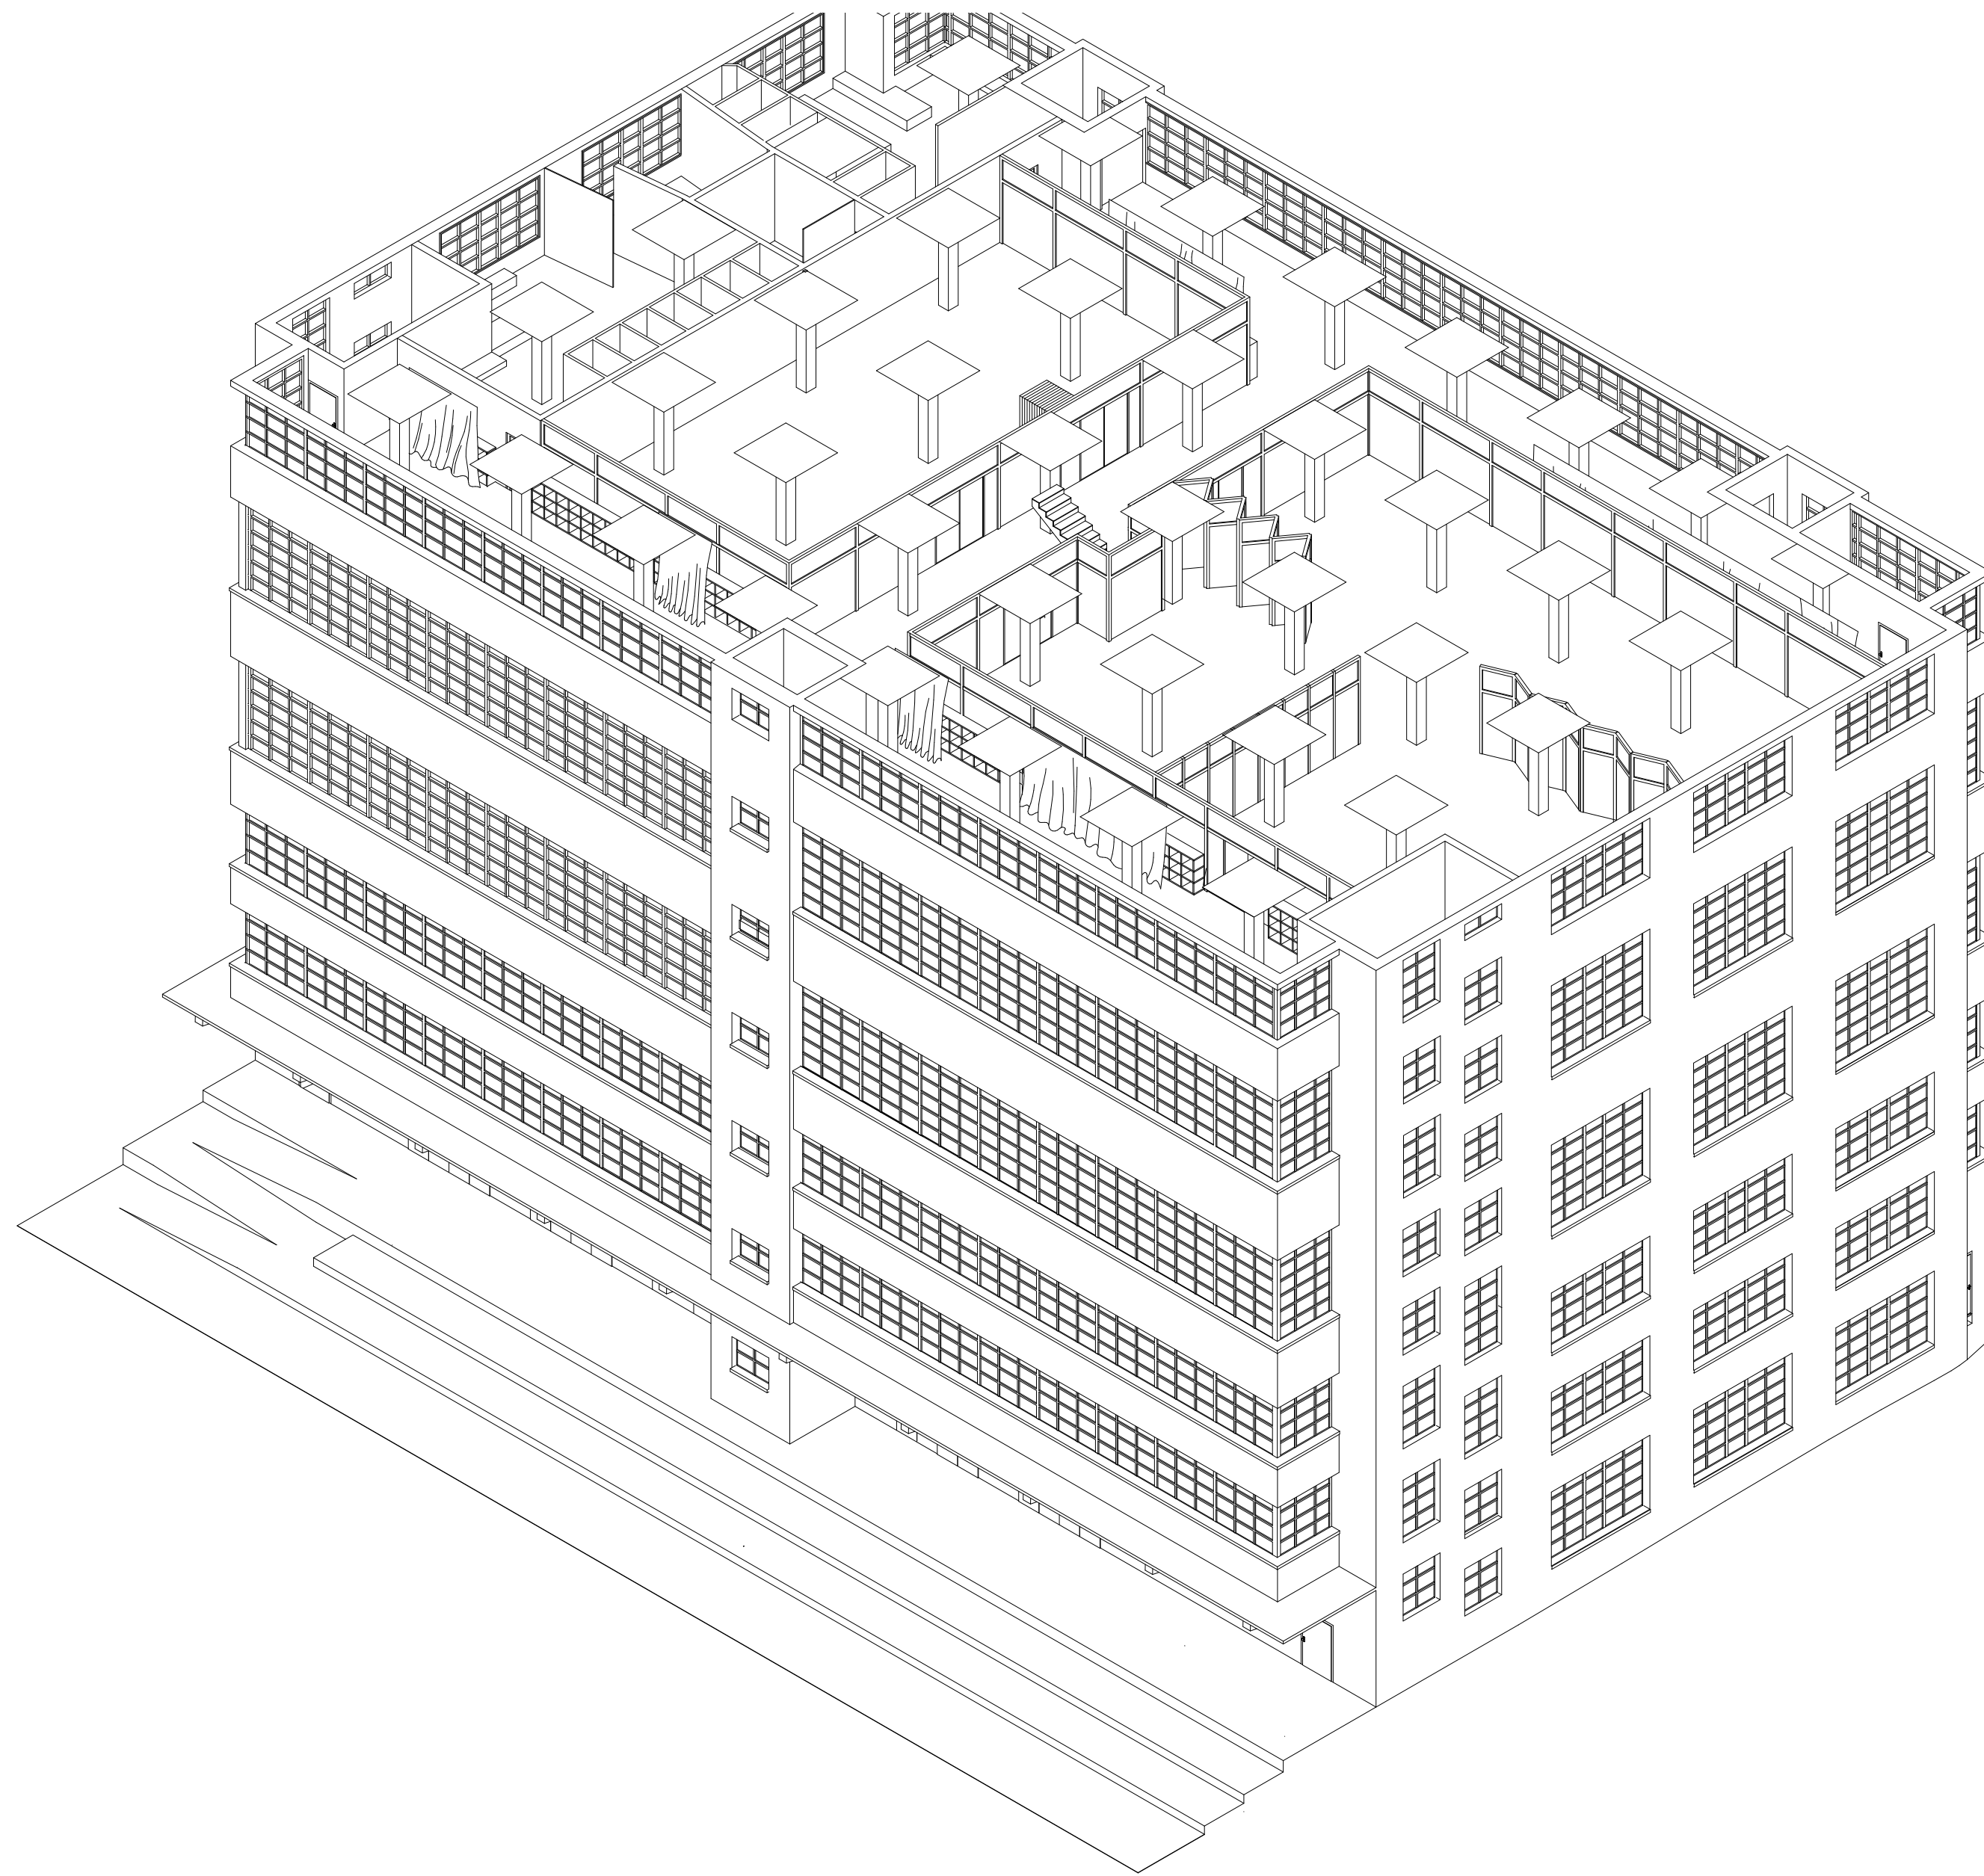


5th floor

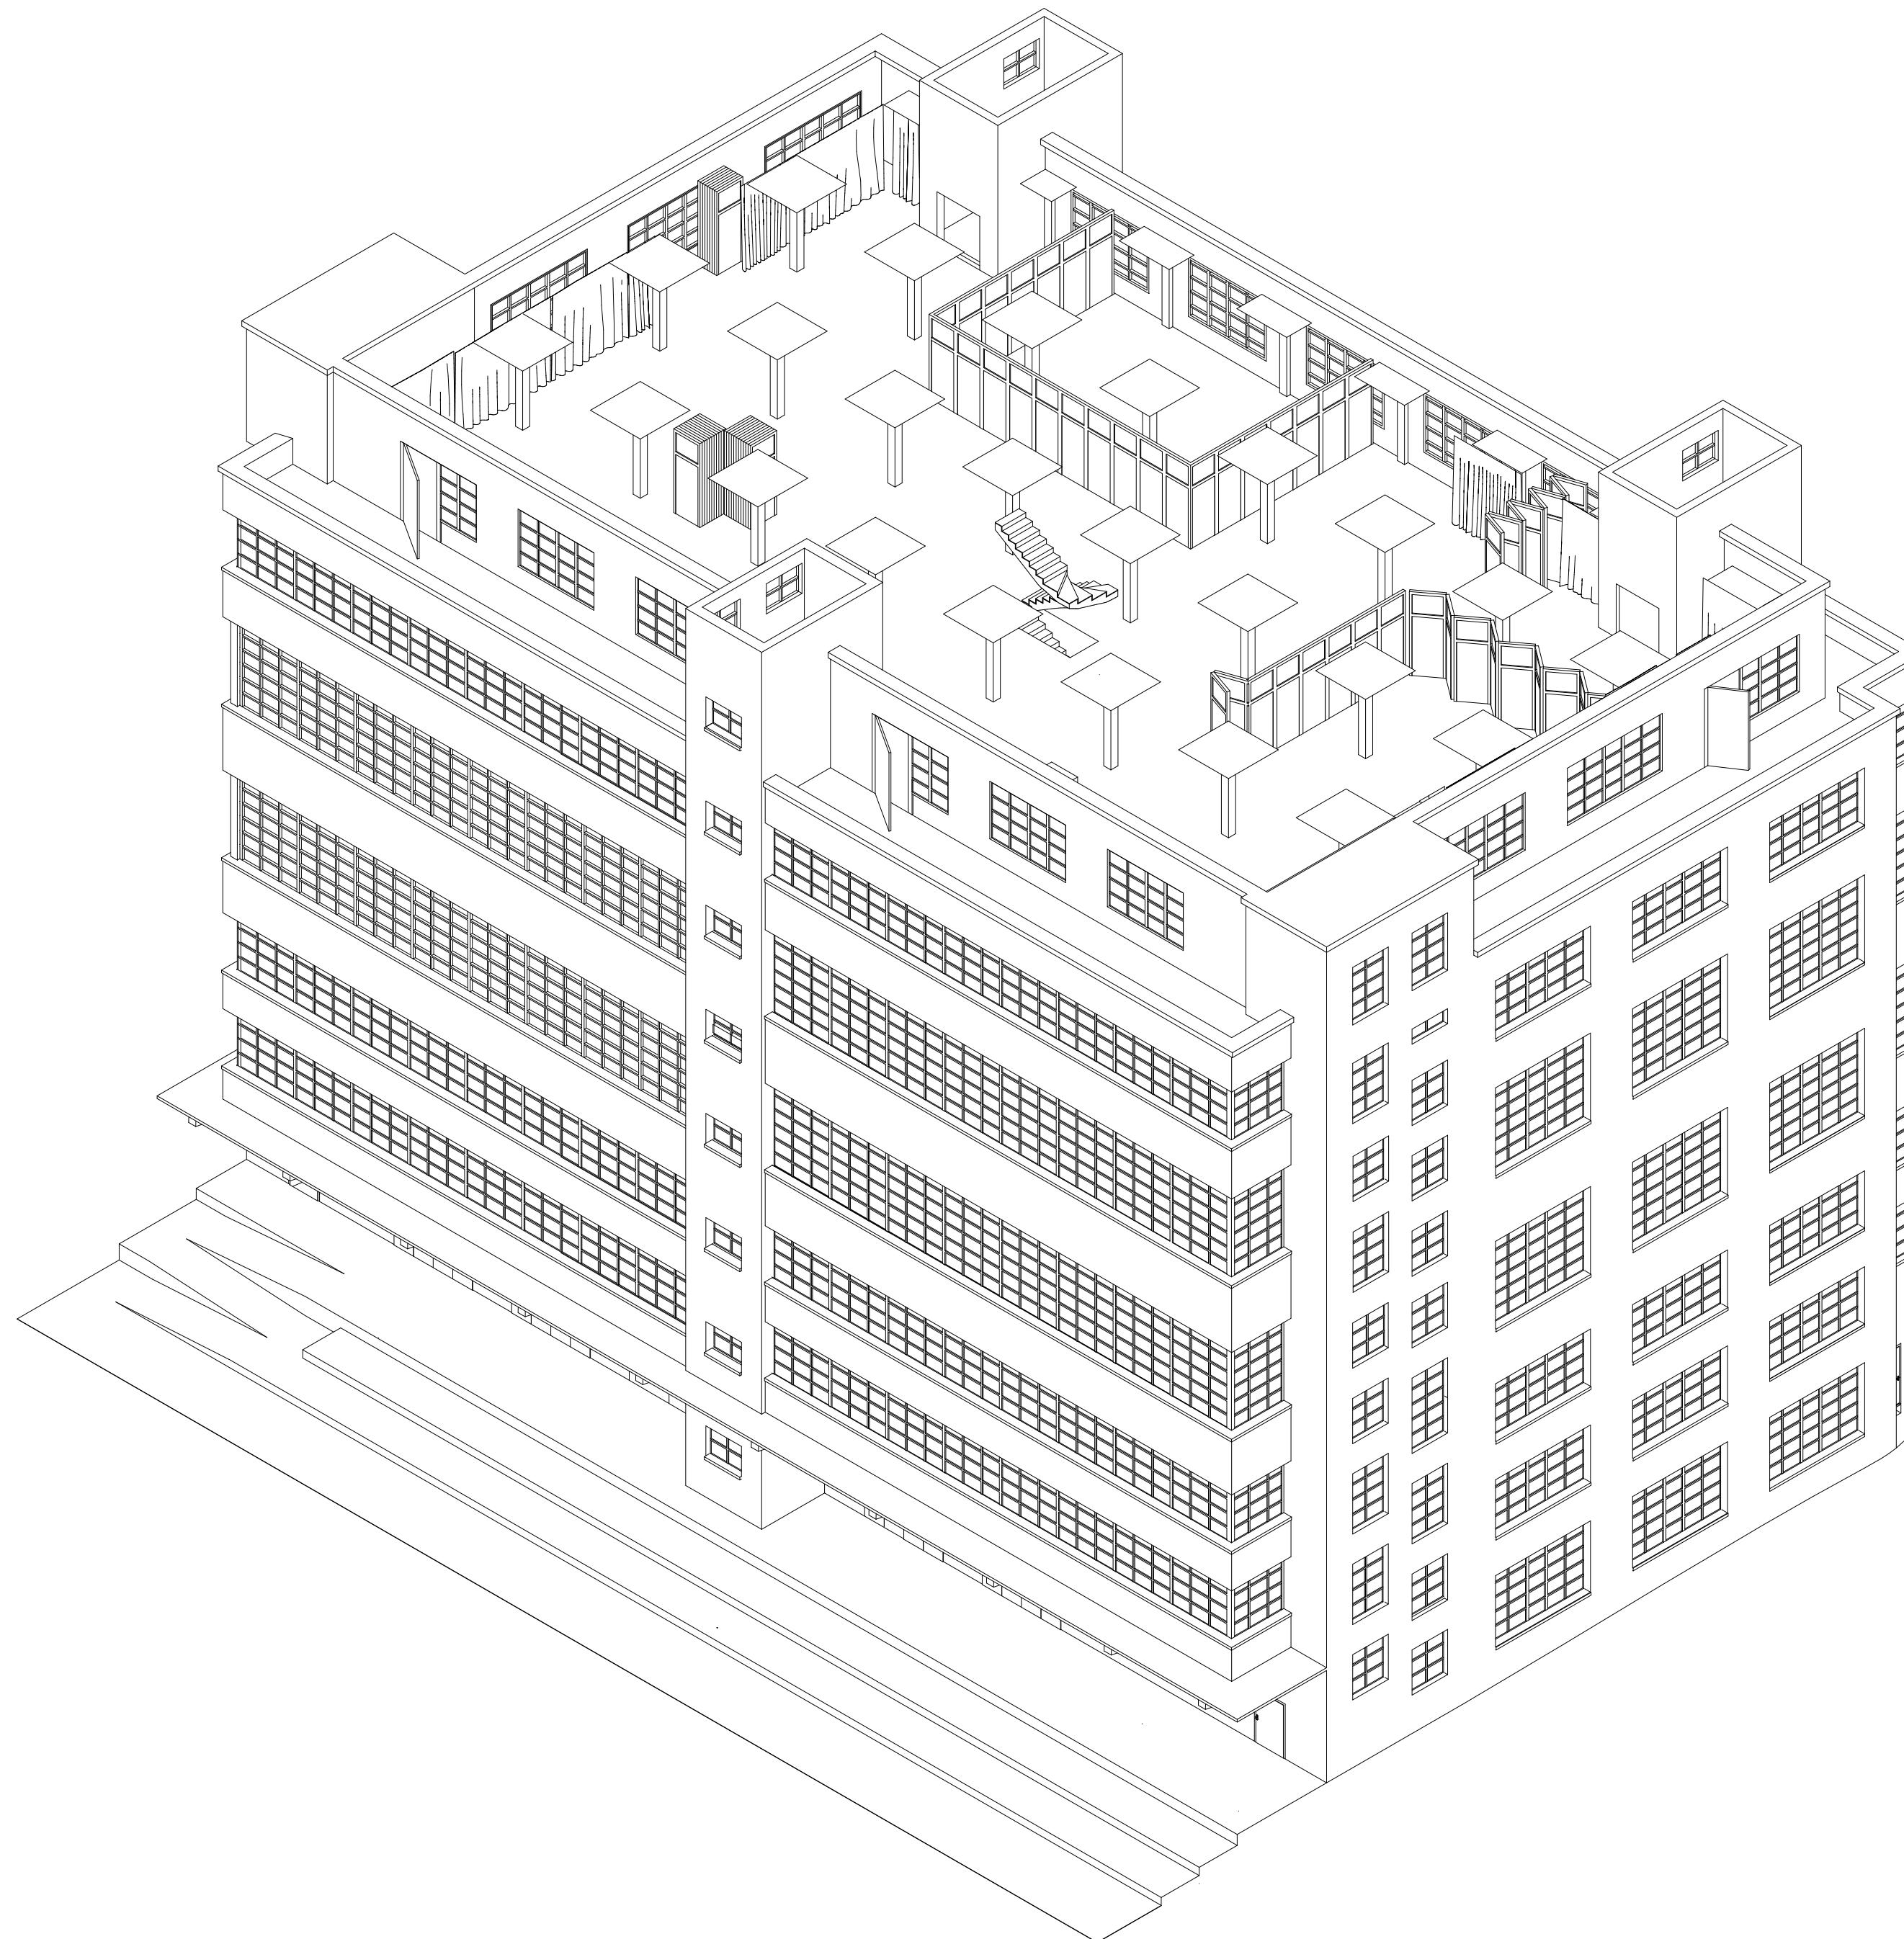

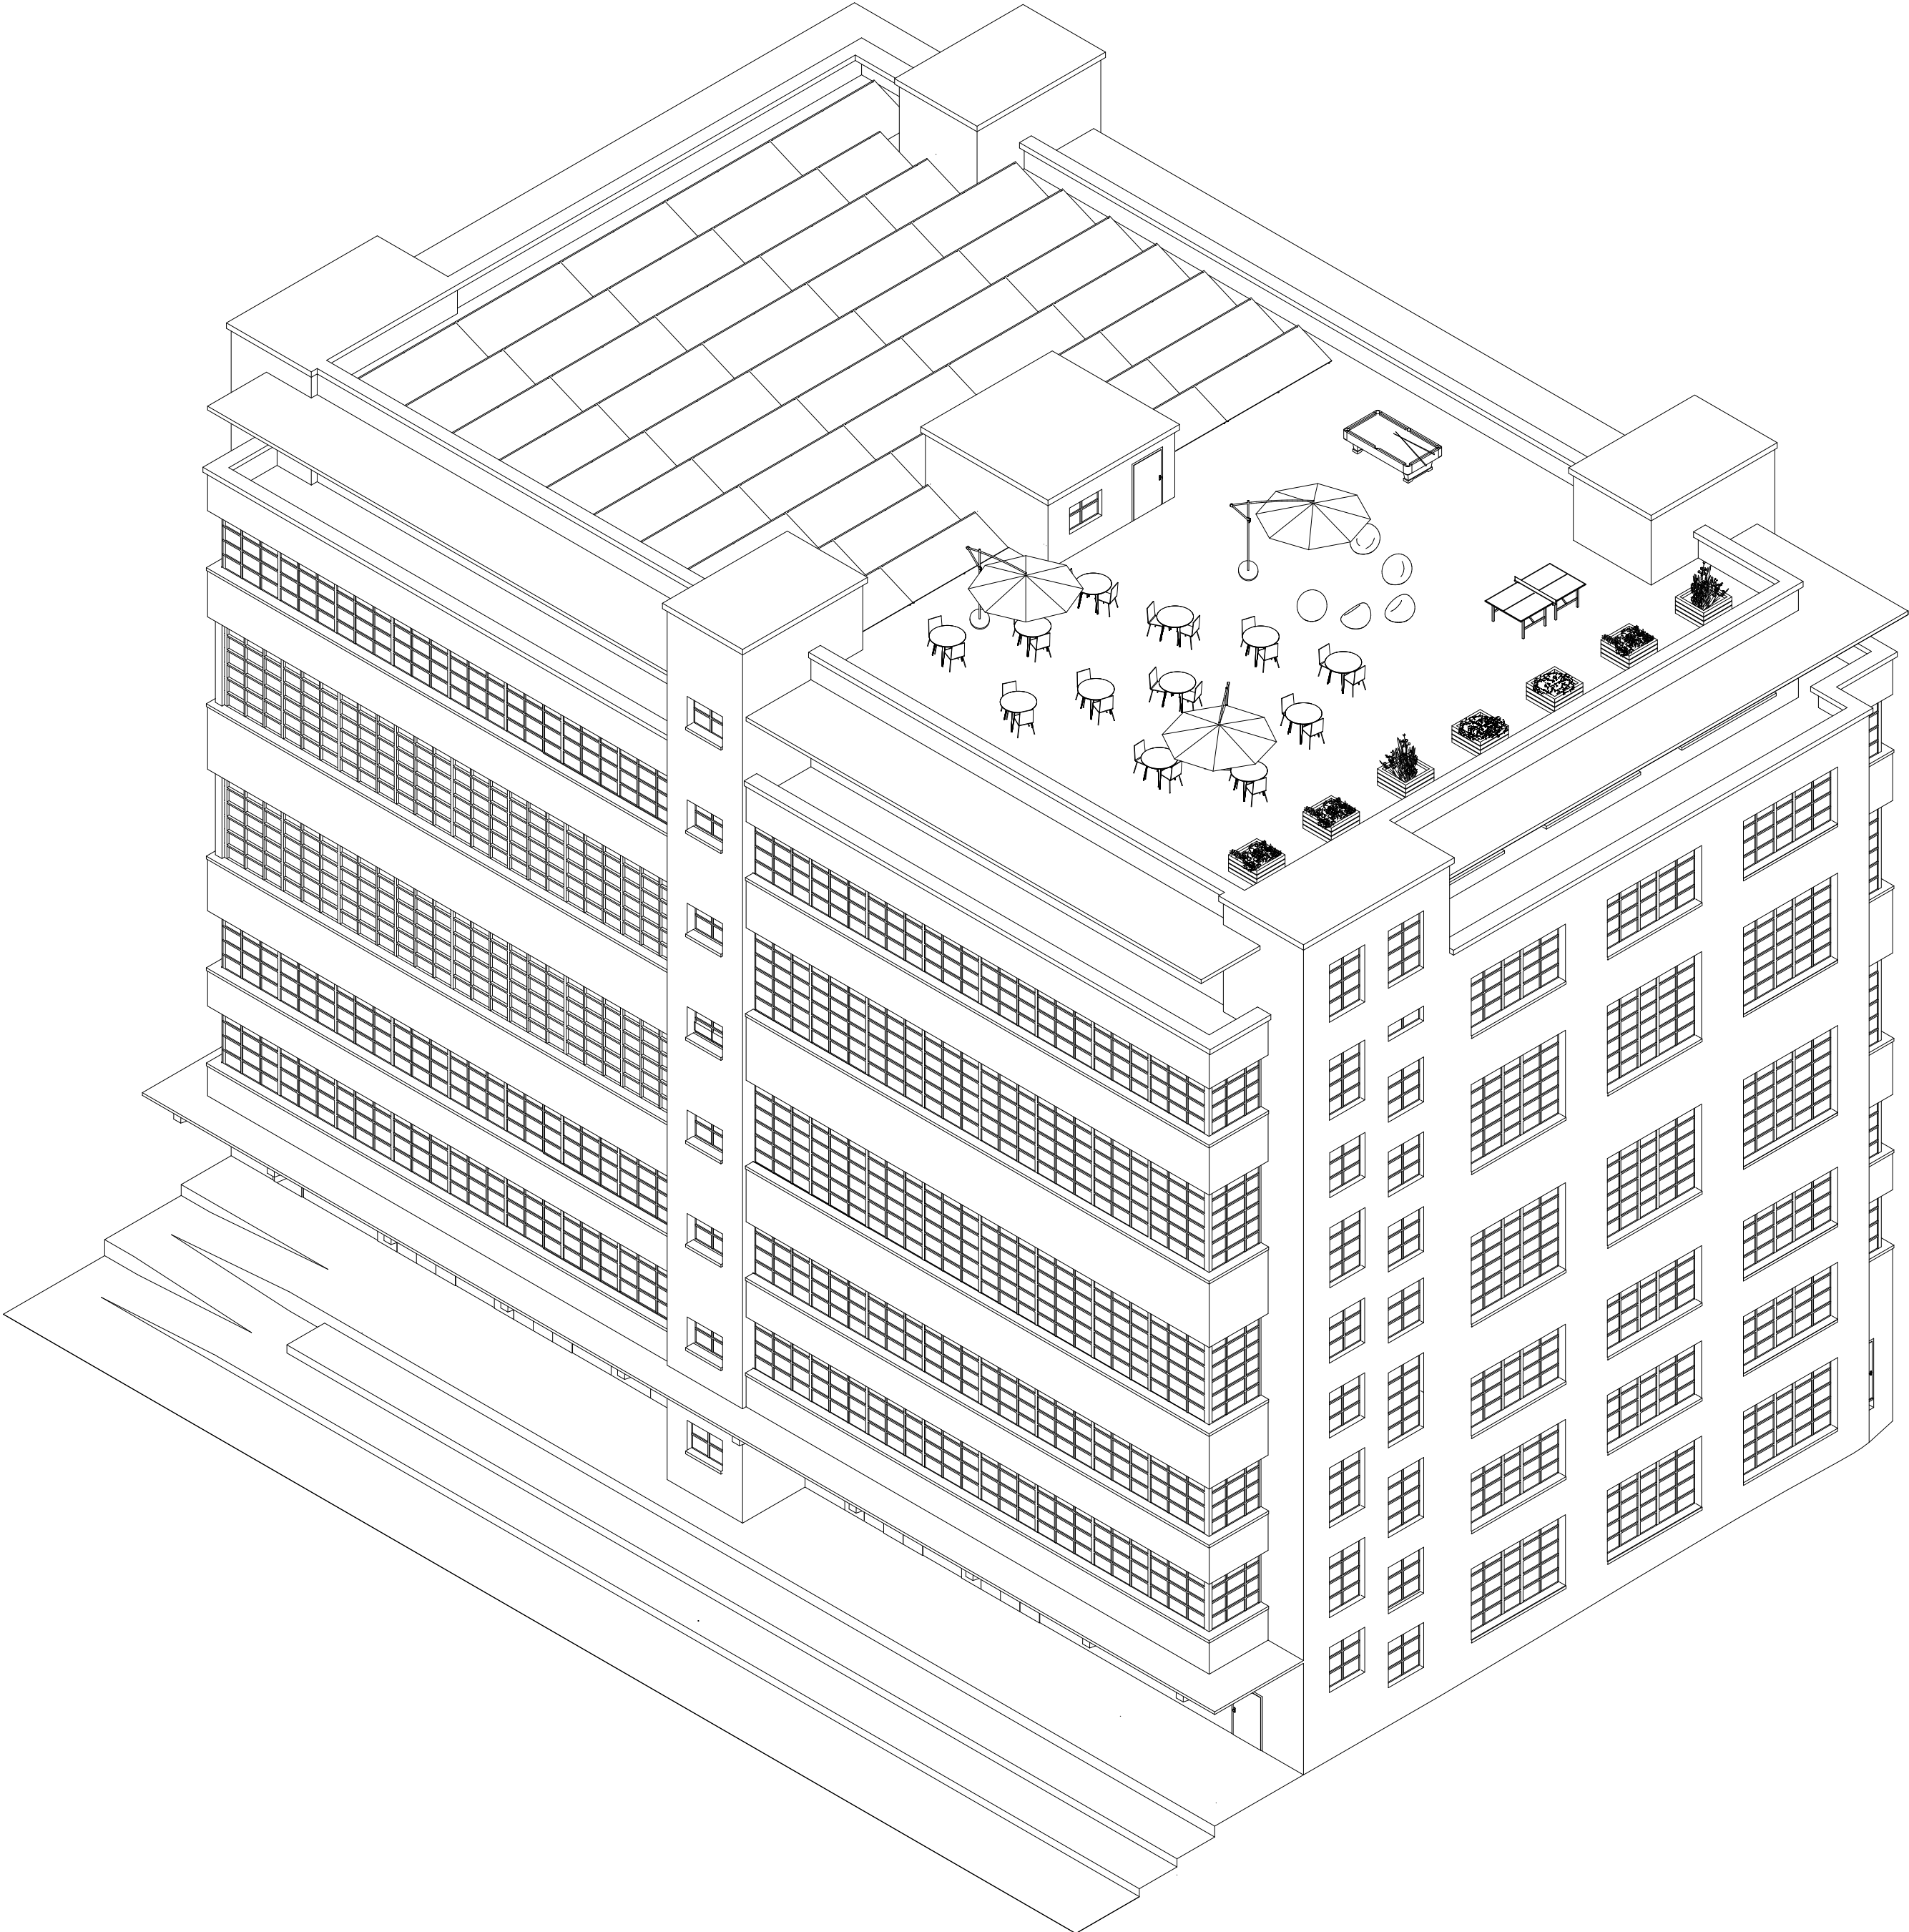

roof

RE-USE CIBA

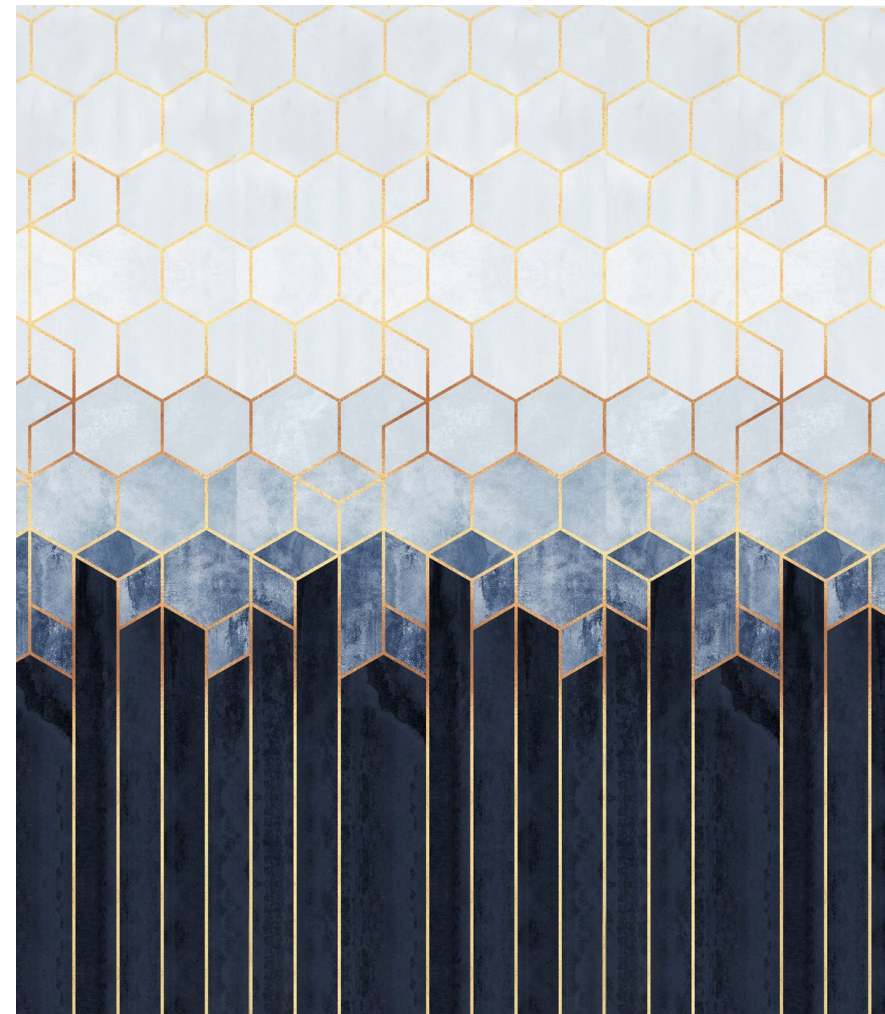

Interior Views



ground floor: bar



2nd floor : library




4th floor : event hall



4th floor : event hall

RE-USE CIBA

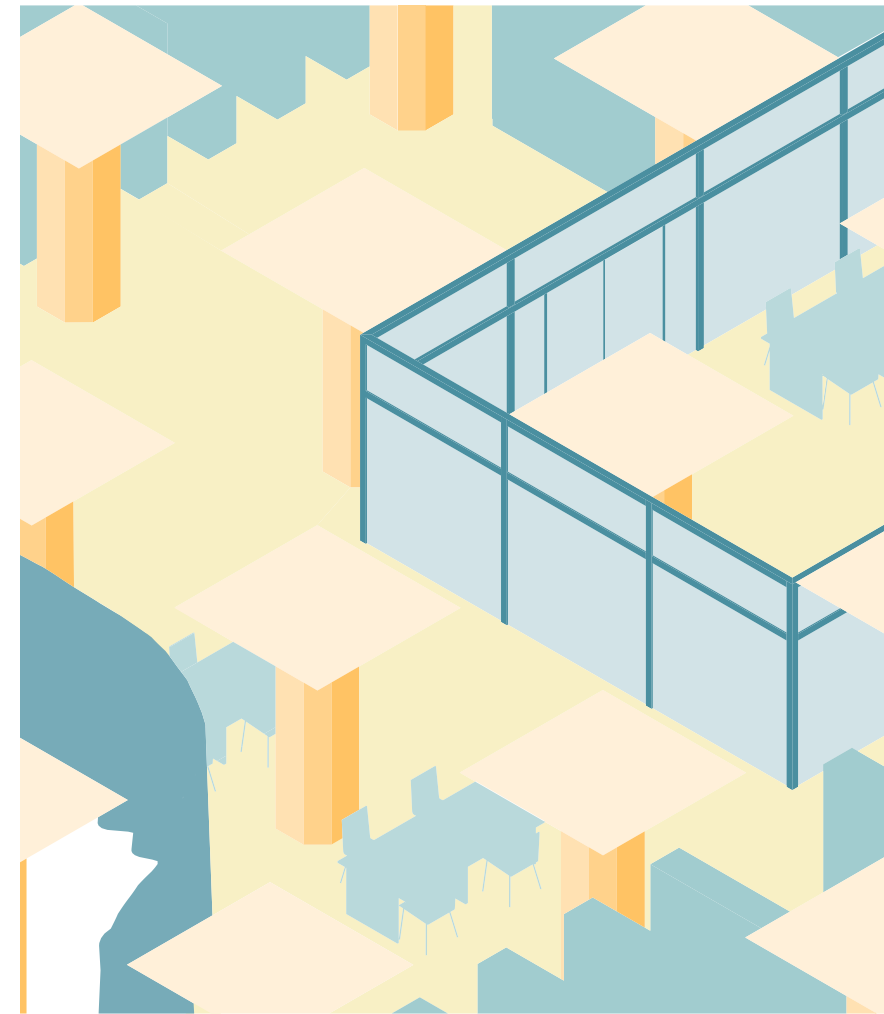

Michaela Ulmann
D i p l o m 2 0 2 0
Studio Anne Lacaton