
project block 12

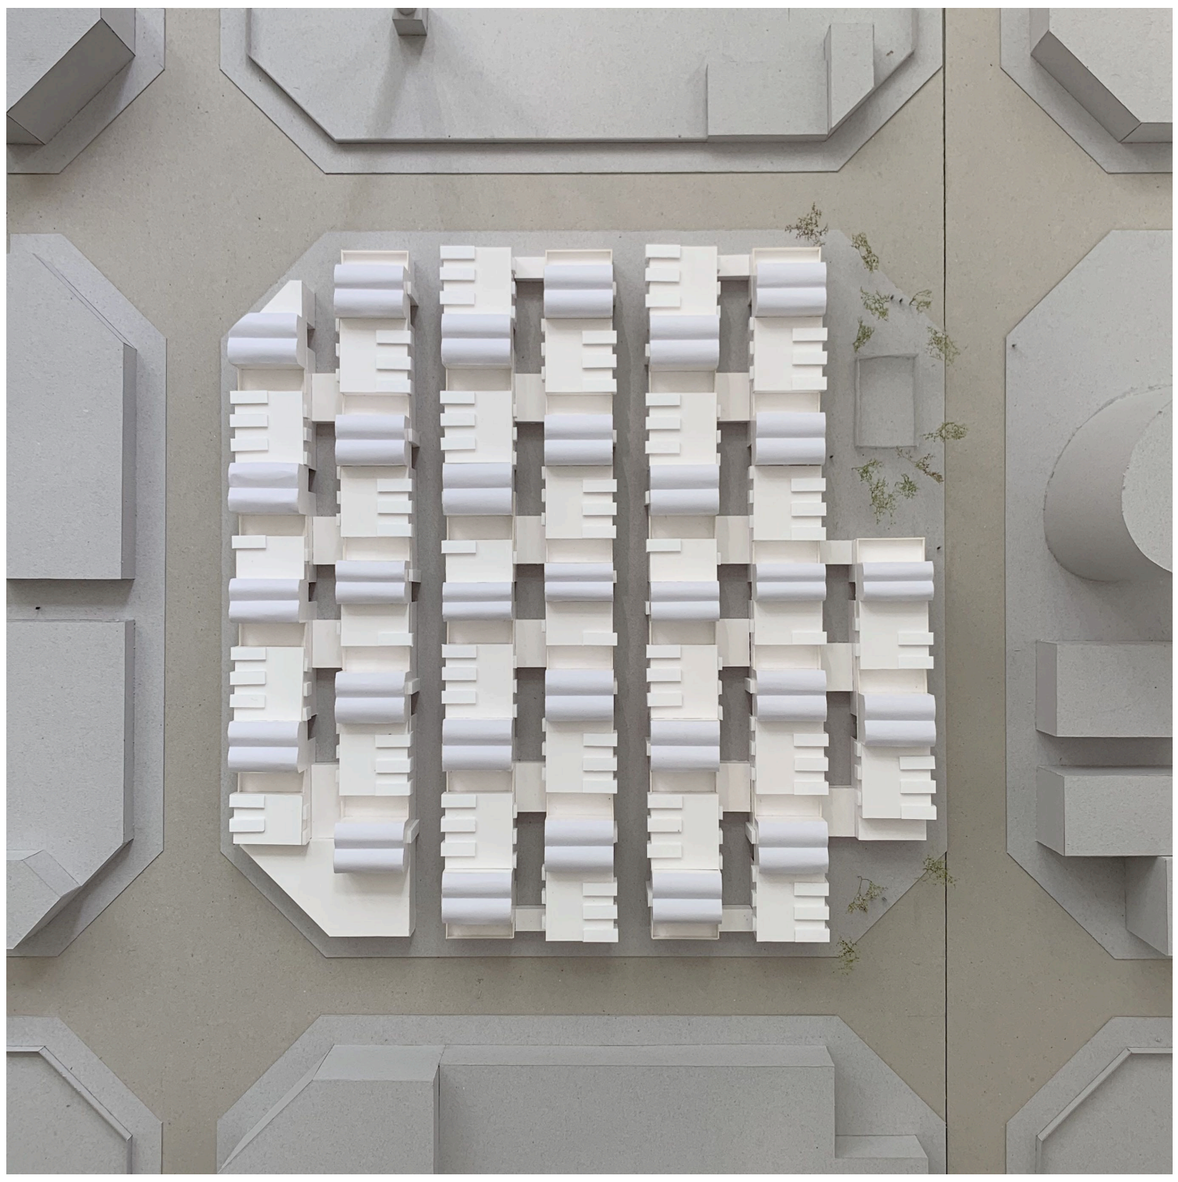


My name is Simon Zimmermann. This is my project for Poblenou, Barcelona.


Block 12 is located in a rather lifeless environment. There`s little public space or places to stay. I want to create alleys and squares: room for interaction and a vital city-atmosphere.

The project subdivides itself into neighborhood-units, which are accessed through shared intermediate areas. The topic of collective spaces is continued inside. Inhabitants don`t work in their private studio. Shared halls offer space for this activity. The column-grid of the steel skeleton enables flexibility in the collective studios. Grading the project into smaller neighborhoods creates orientation and a layer, which is between house and block.

**At the corners and edges, the project refers to its surrounding area.
In the north, it captures the Eixample torn up by the skyscraper with a square. At the eastern corner, it forms a small square like its neighbors. With buildings that are not part of a neighborhood-unit, the project points to the crossroads at the southern and western corner.**

I hope that these reactions are quality-bringing for both inhabitants of my project and people that live nearby; and maybe bring something to the place, that is still missing.

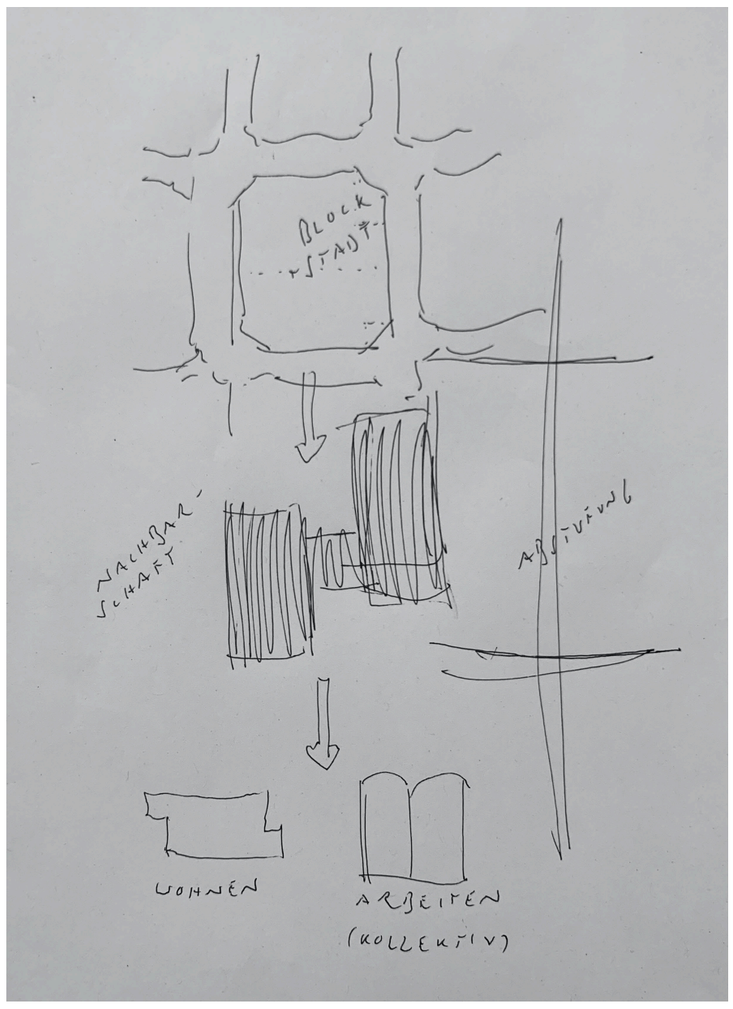

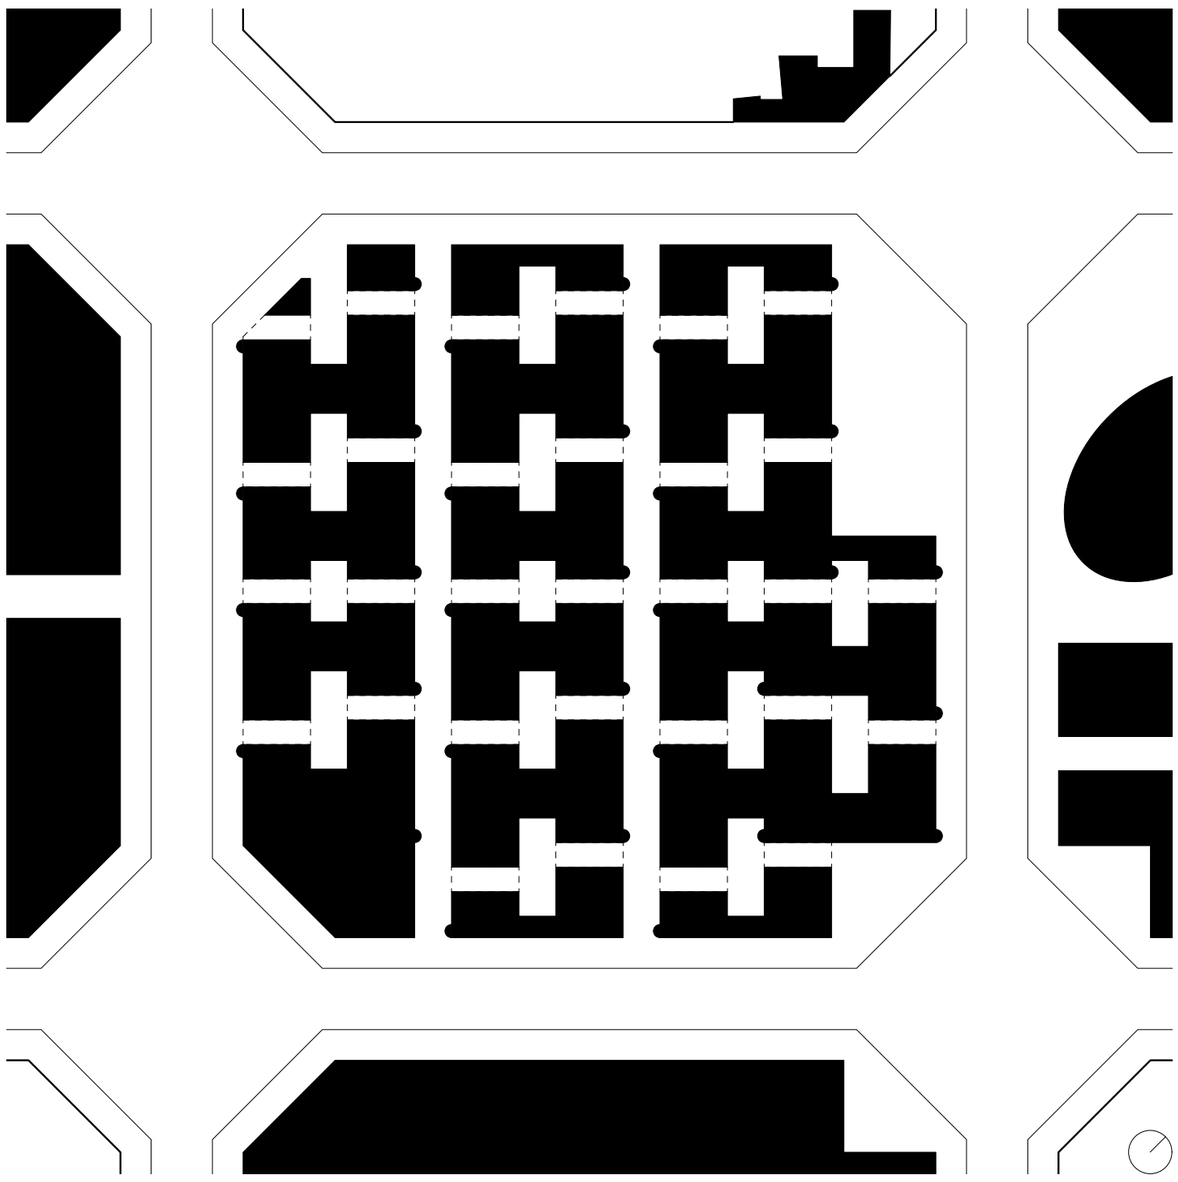

footprint **1:1000**

the project in the city








ground floor

1:500


the project in the city

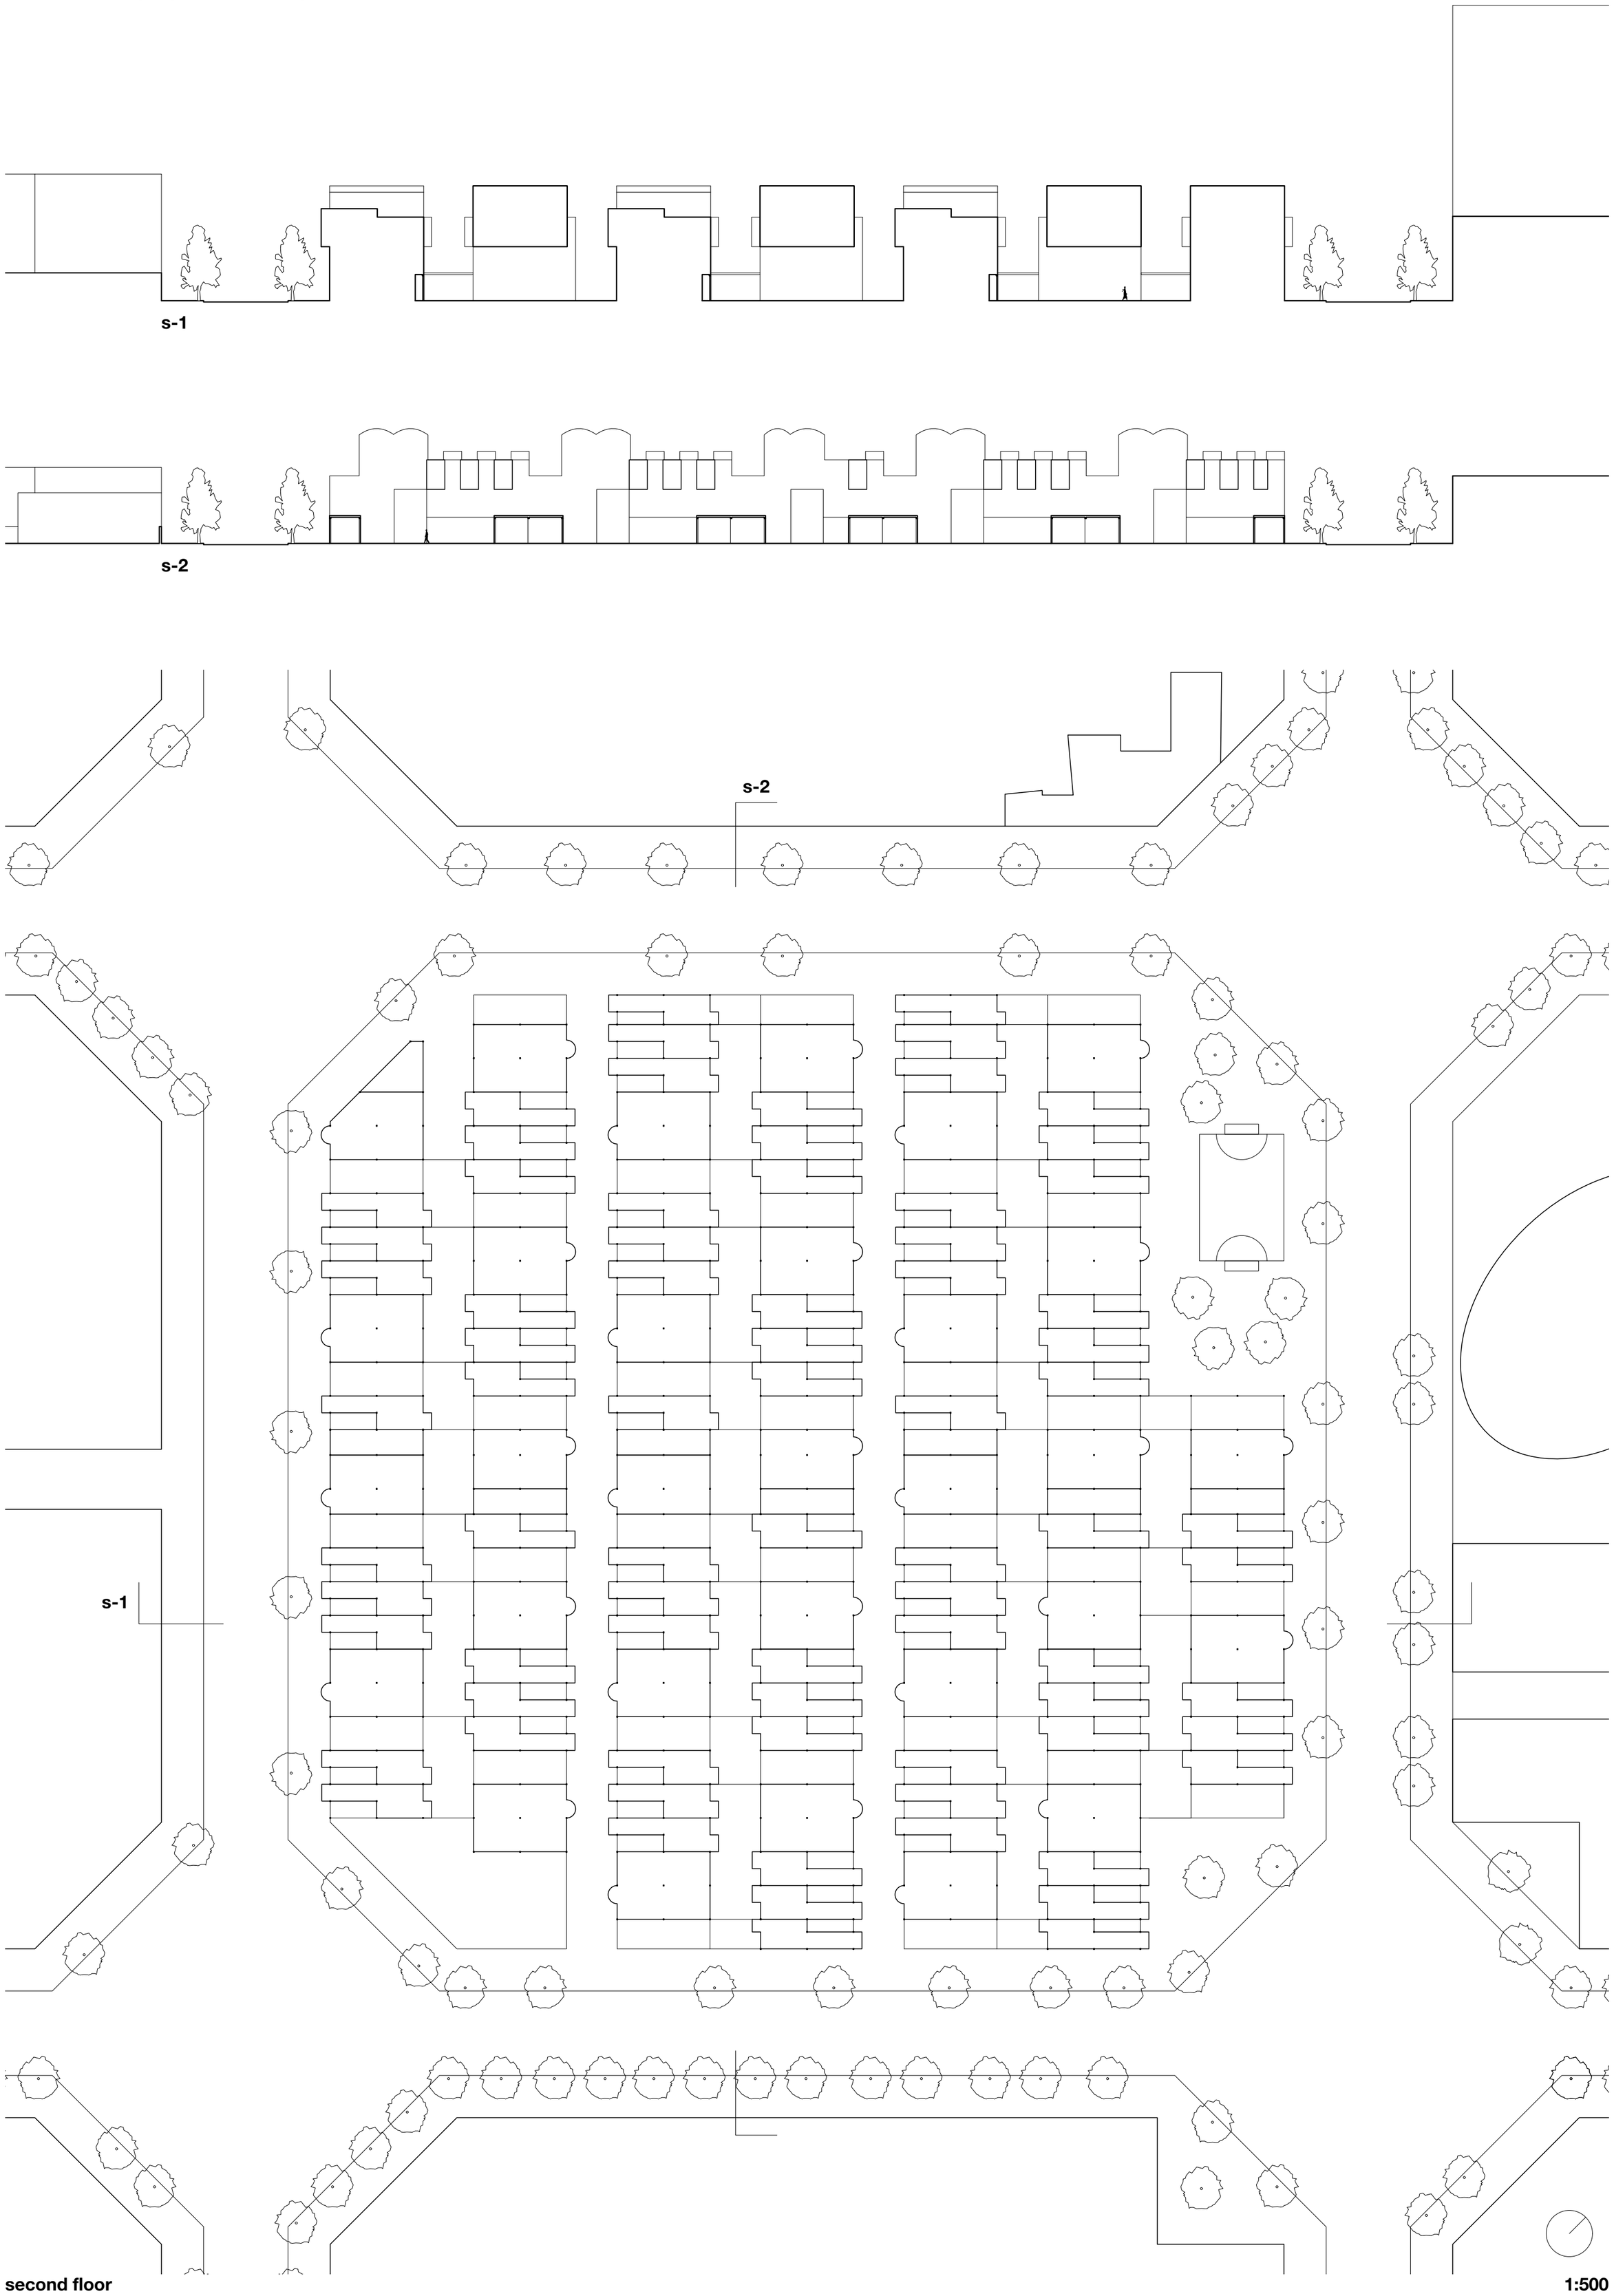


second floor

1:500


neighborhood

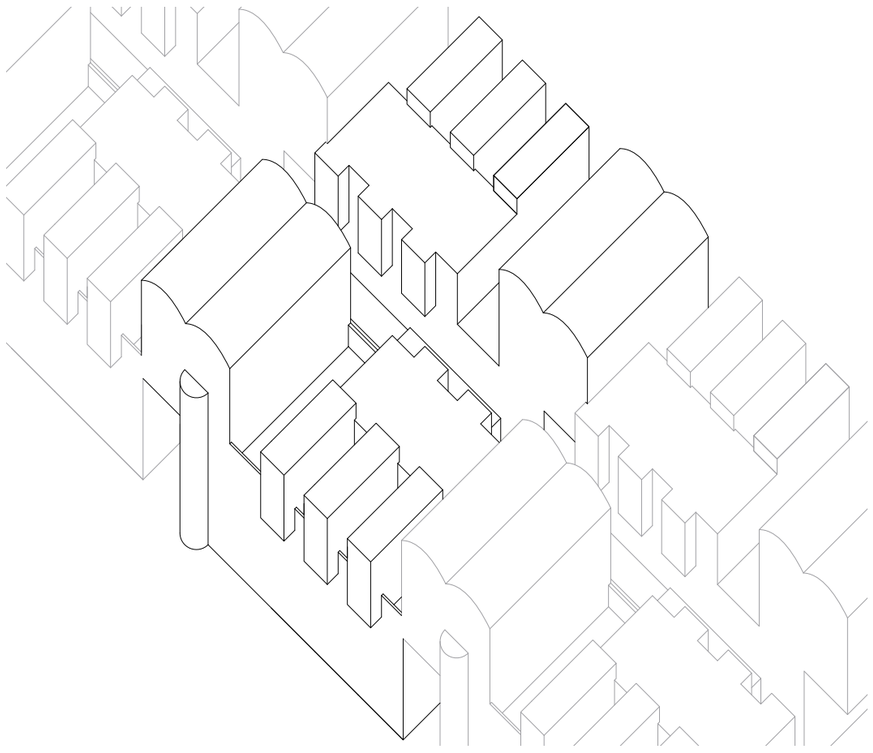


axonometry

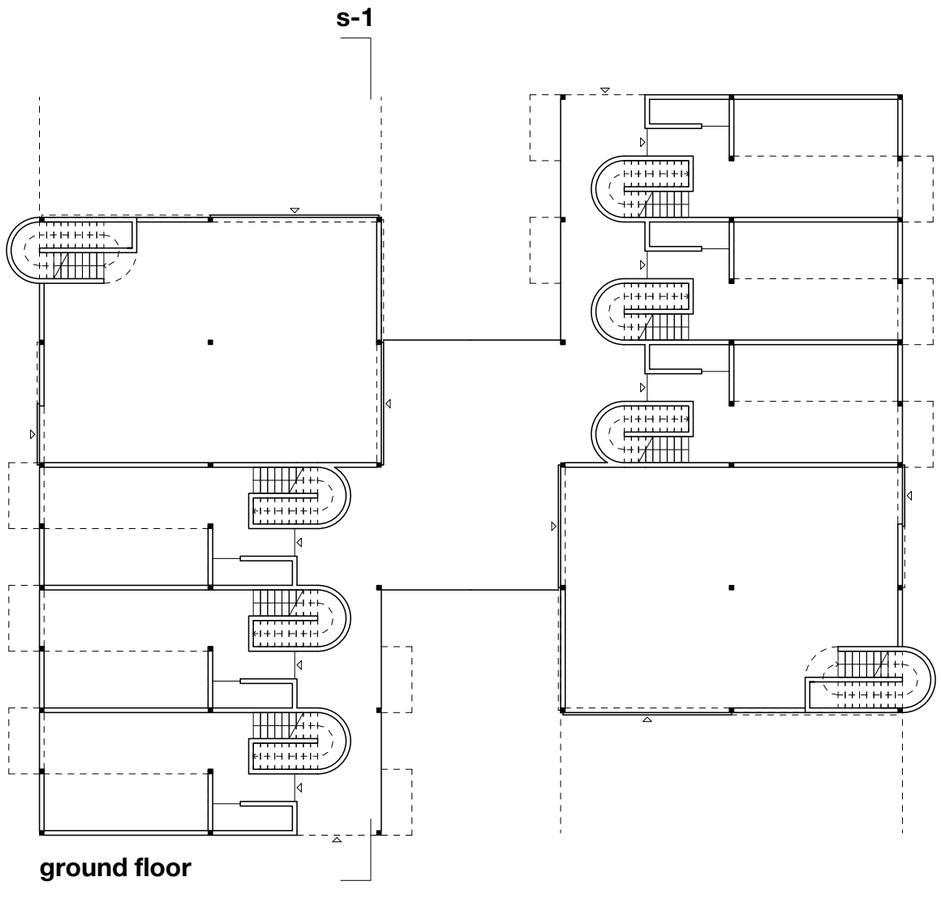

ground floor

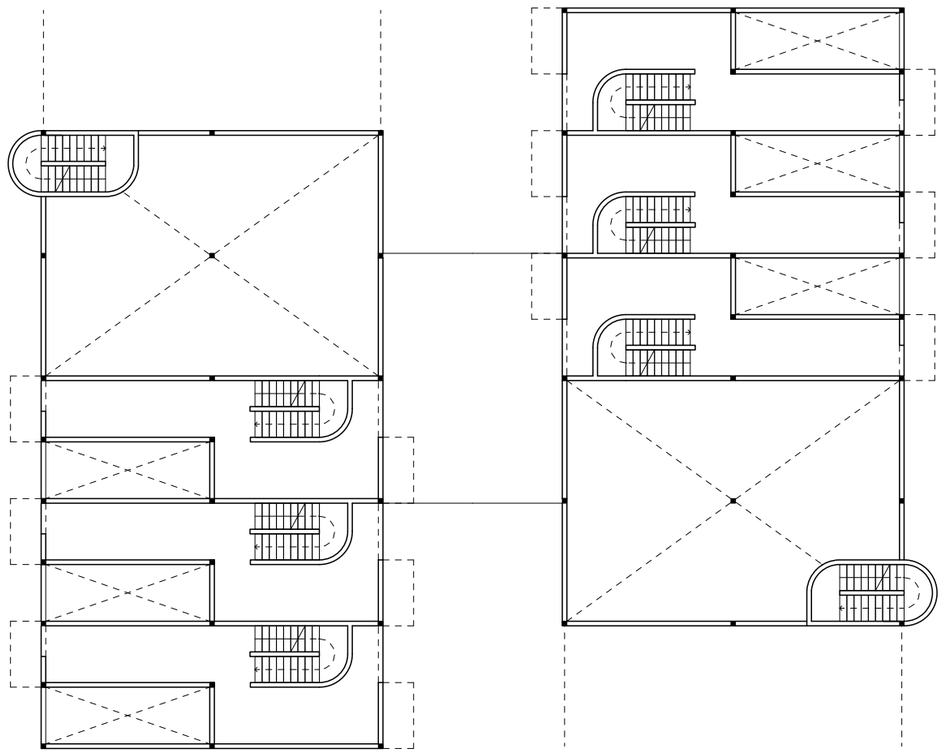

first floor

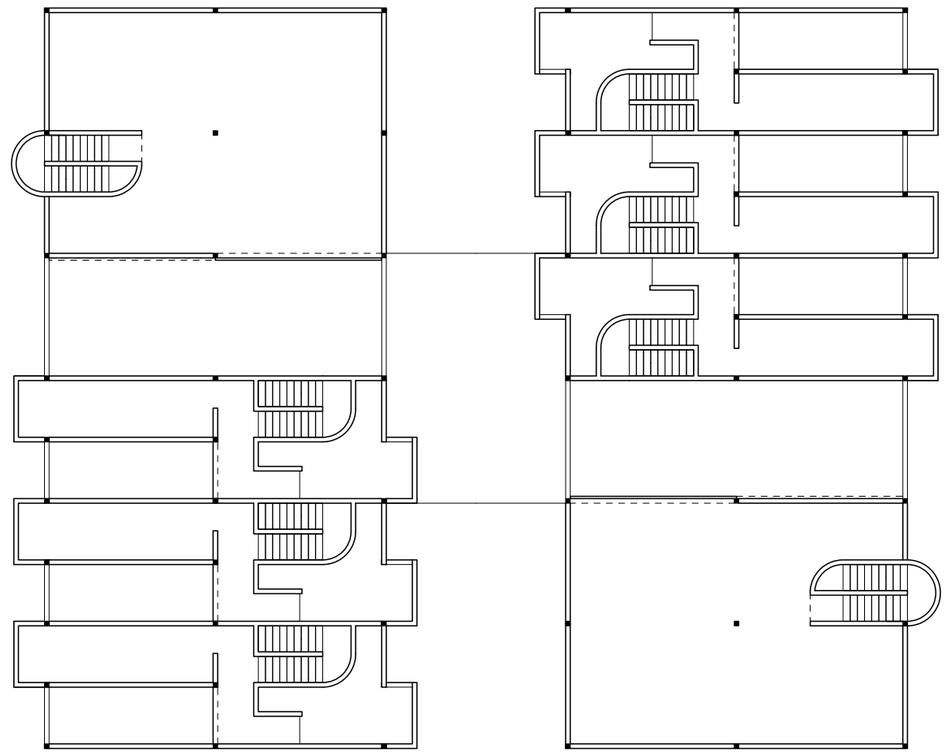

second floor


1:200








shared studios

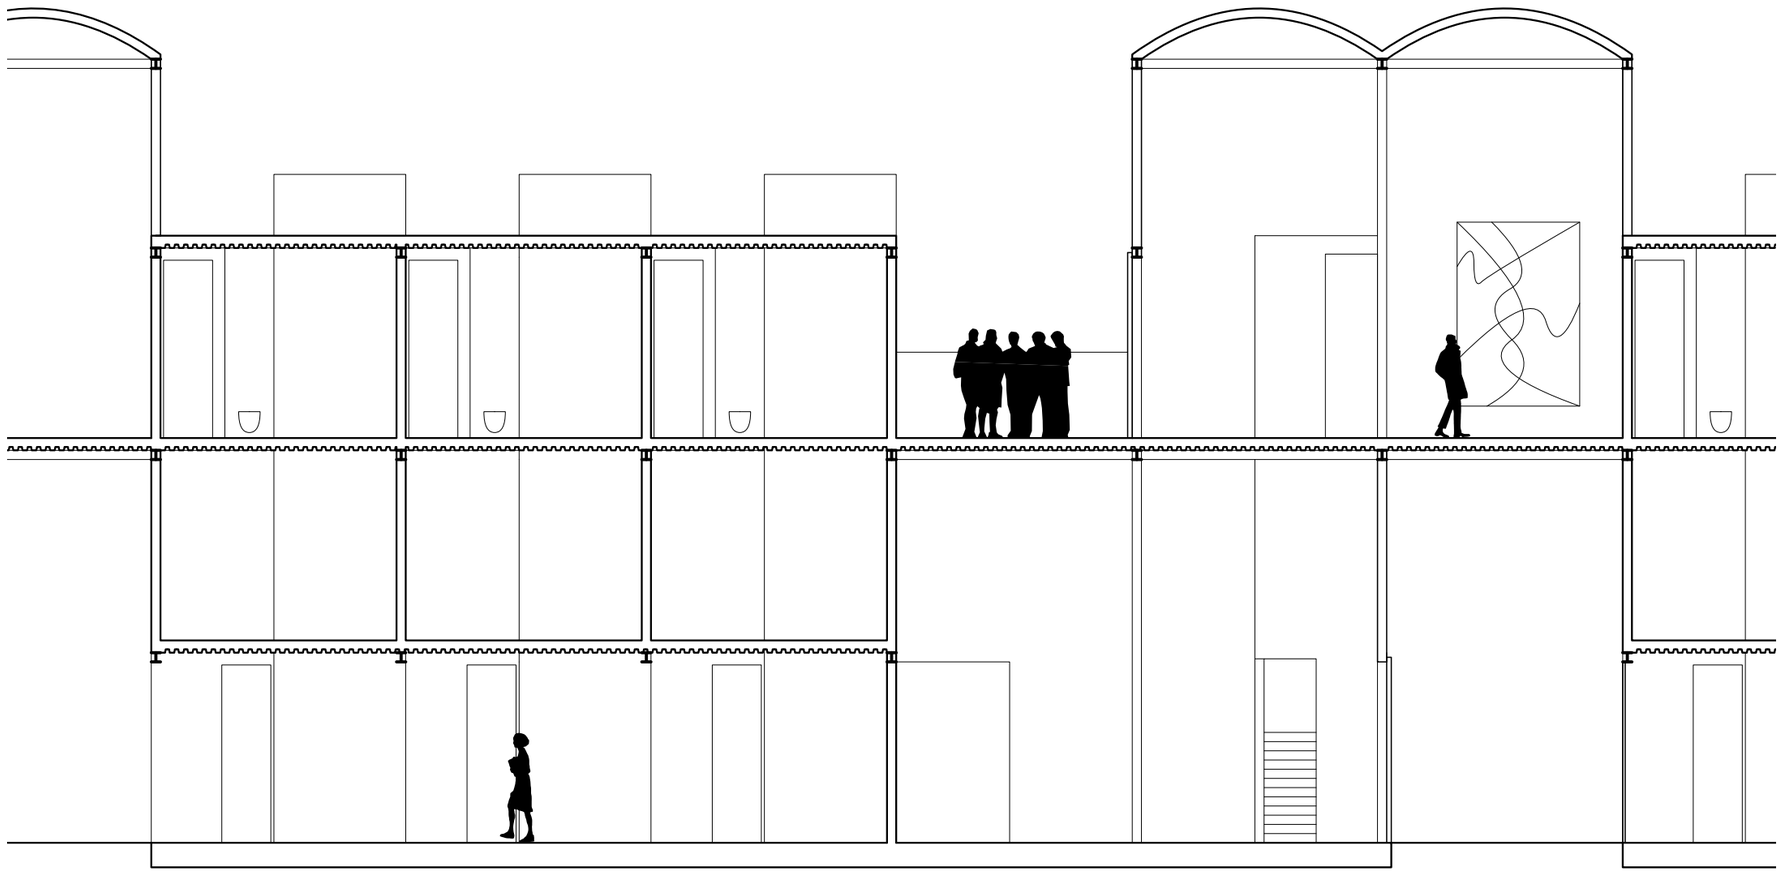


s-1

1:100


living-unit

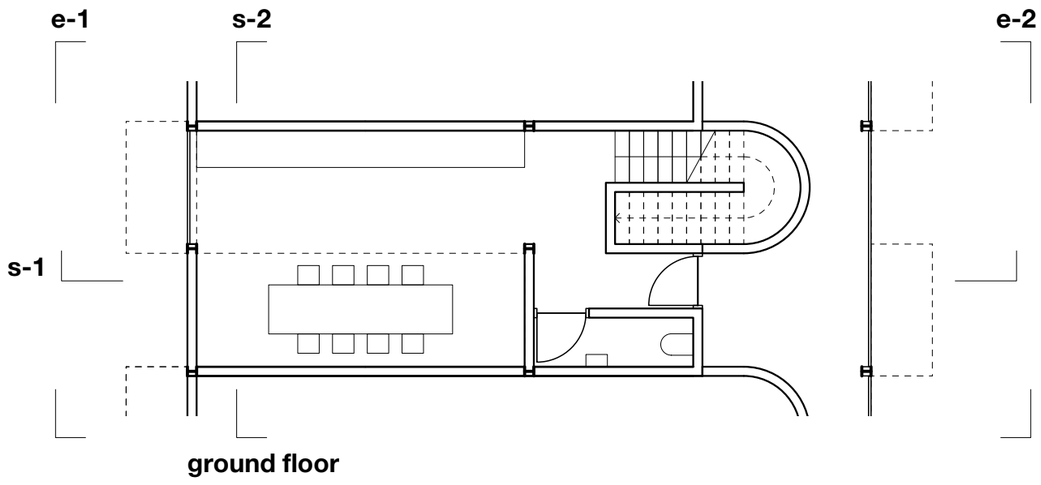


ground floor

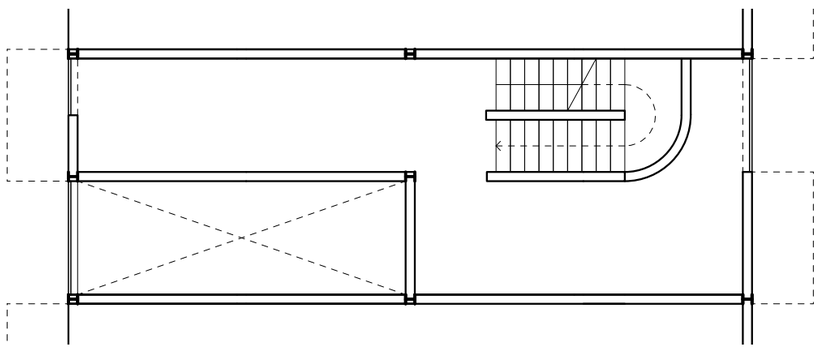


first floor

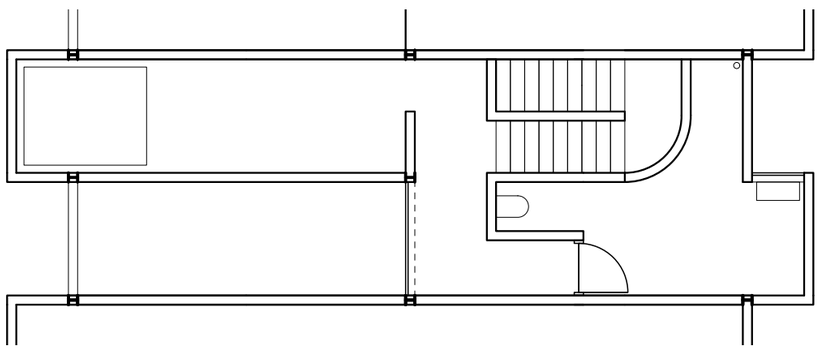

second floor

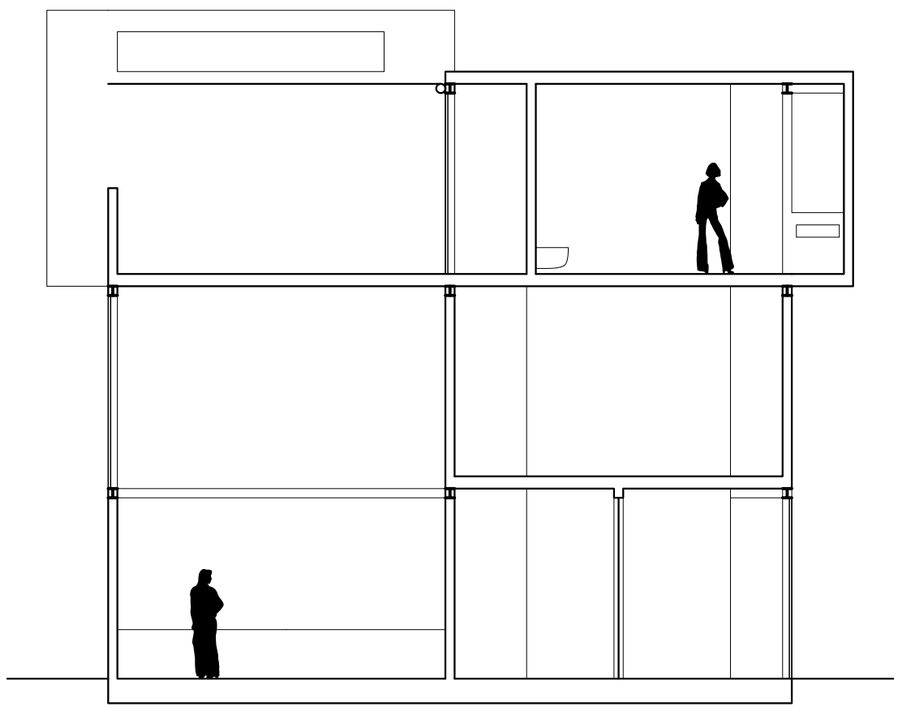


s-1

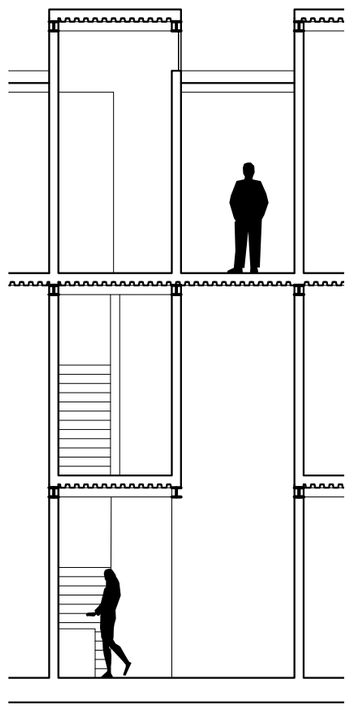

s-2

1:100

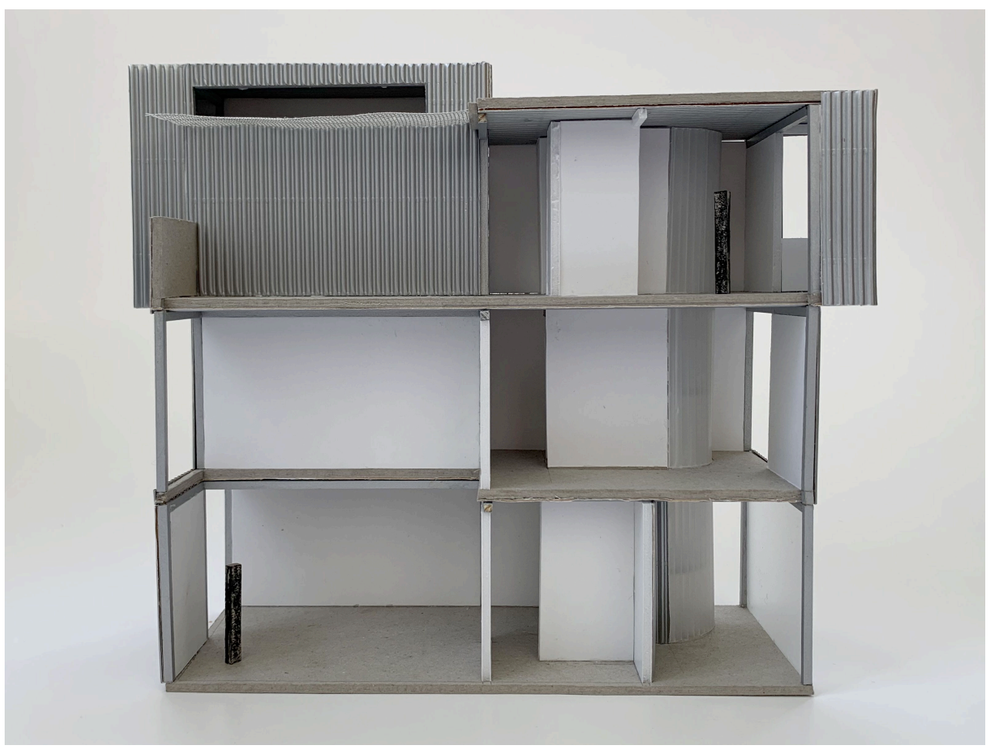



e-1



e-2