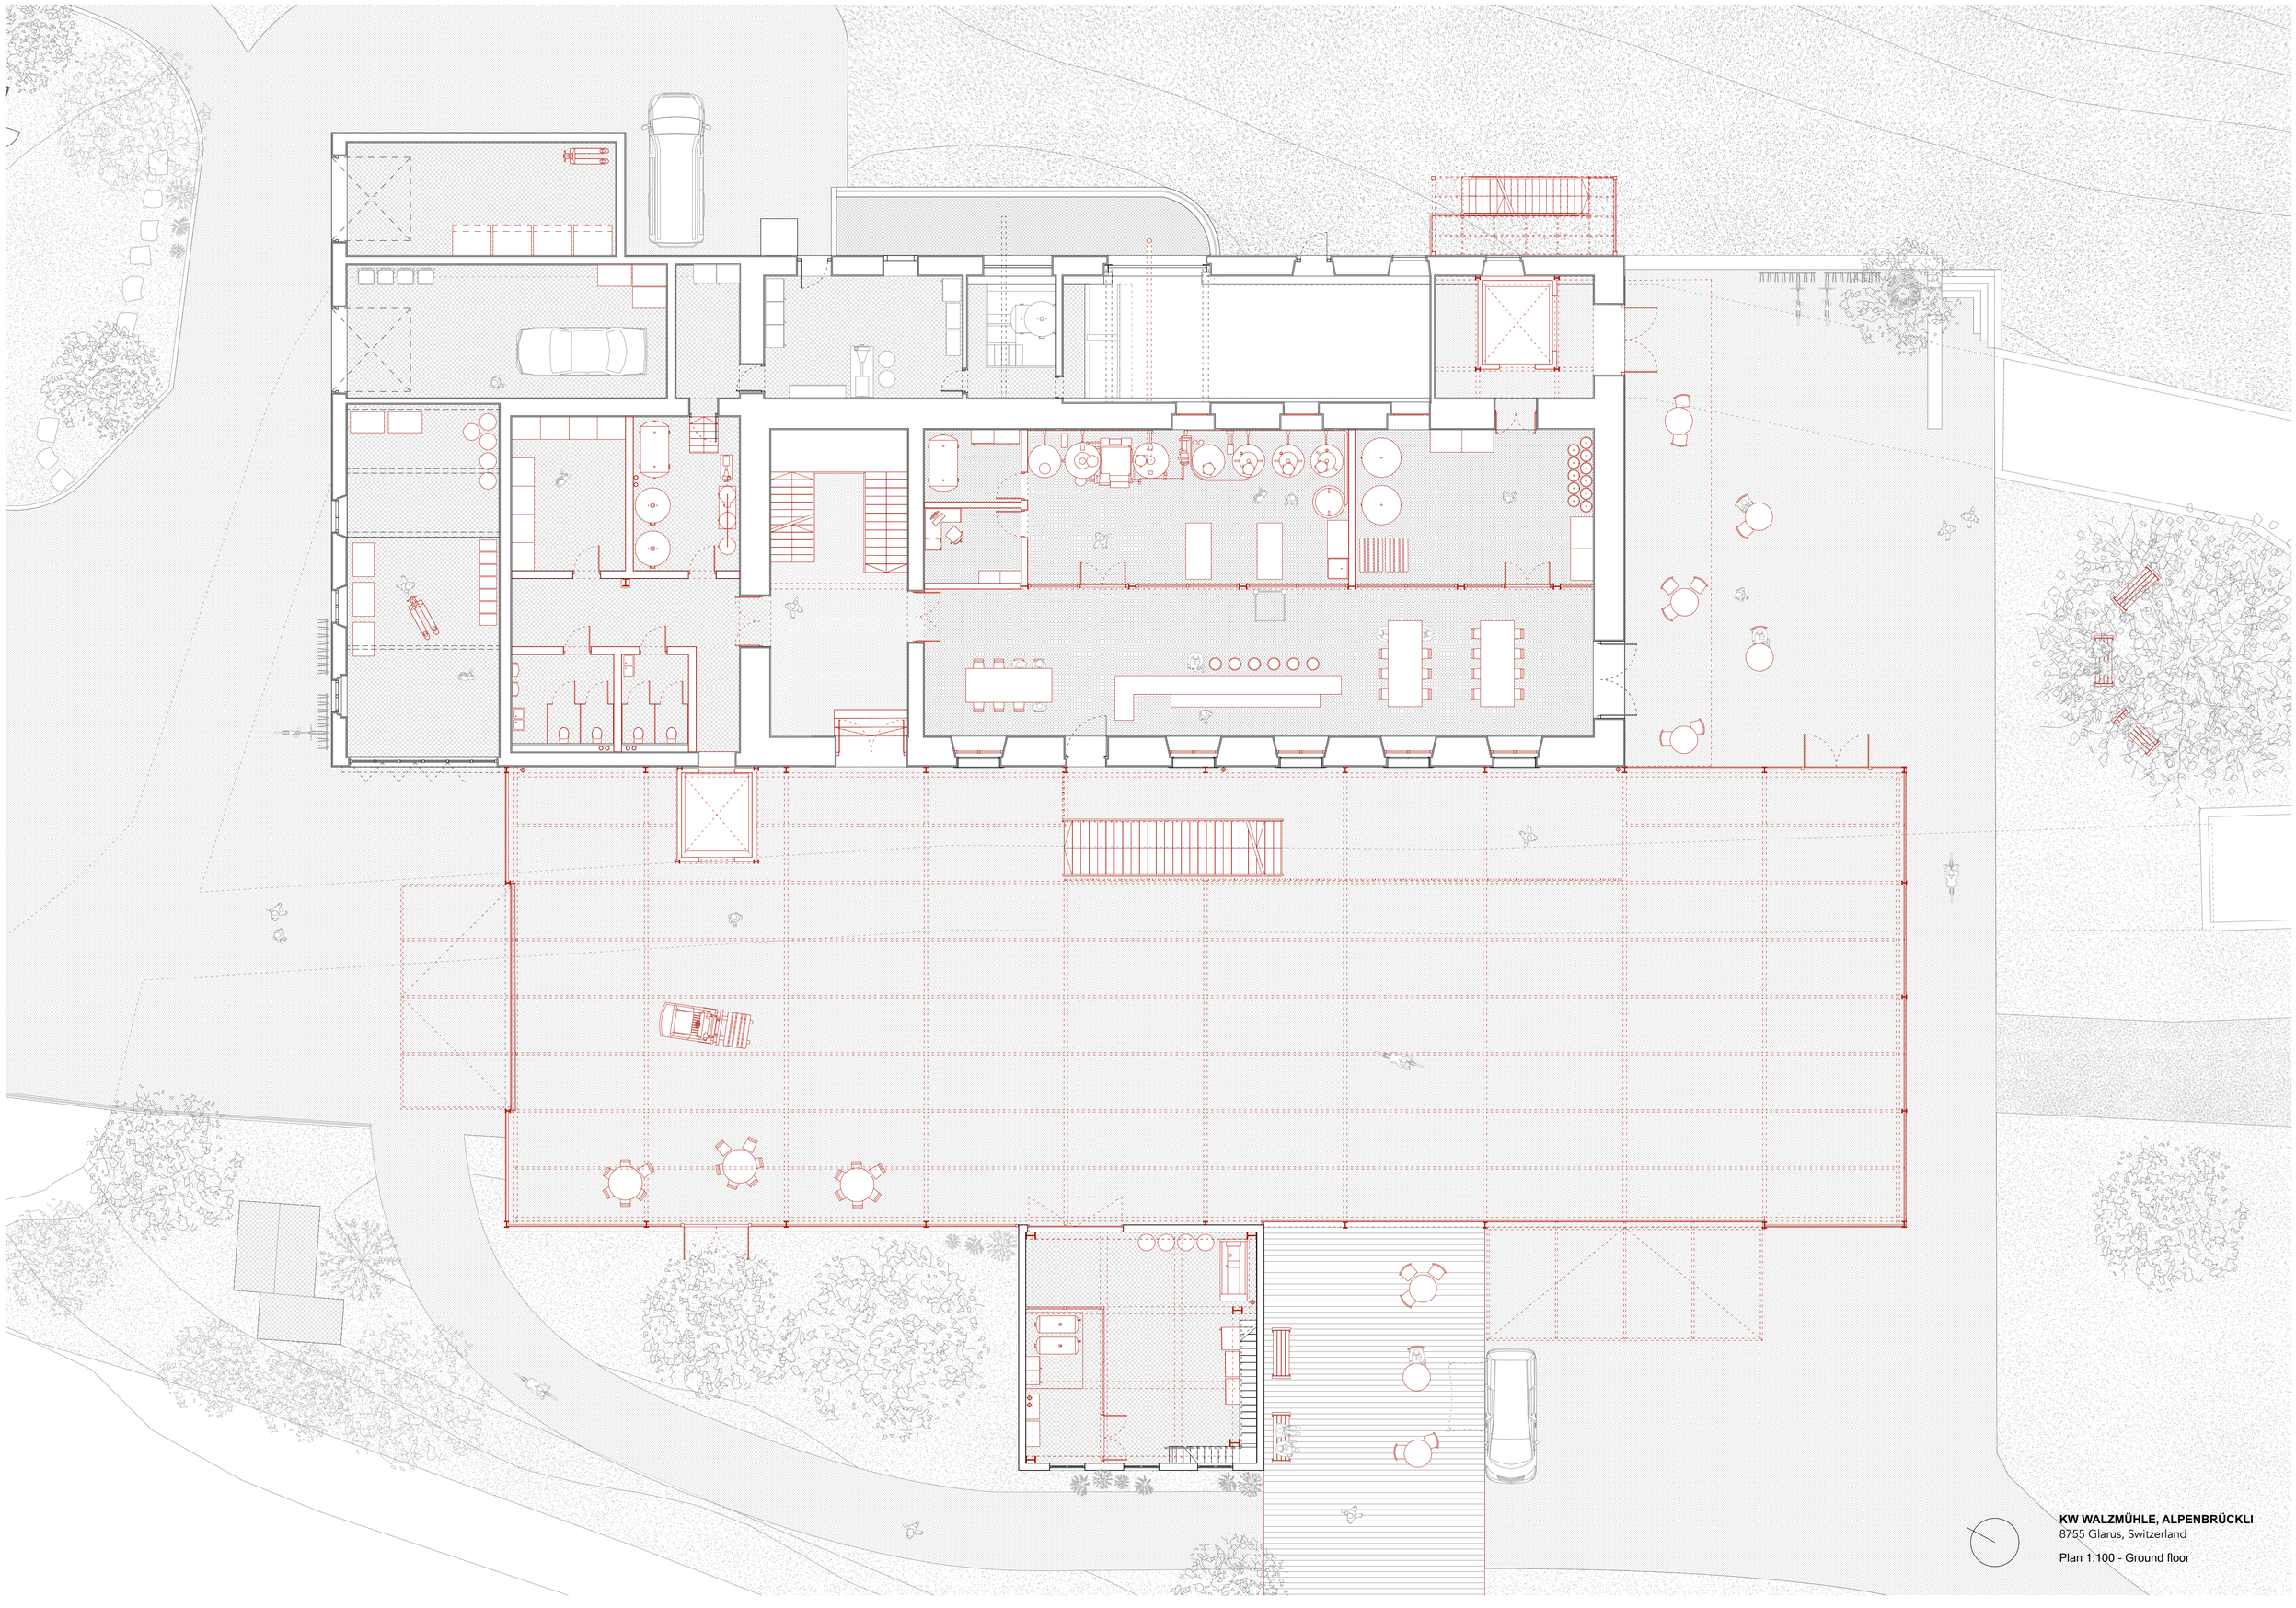

KW WALZMÜHLE, ALPENBRÜCKLI
8755 Glarus, Switzerland

Plan 1:100 - Ground floor